
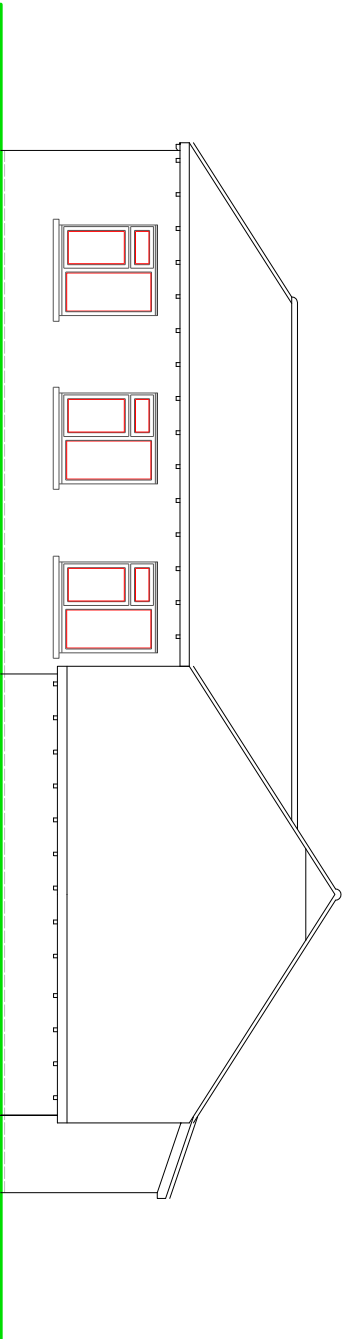


NOTES

ROOF - Interlocking concrete tiles to pitched roof.



WALLS - Face brick with contrasting colour quoins to external walls.

WINDOWS/DOORS - Wooden framed single glazed units, wooden doors.

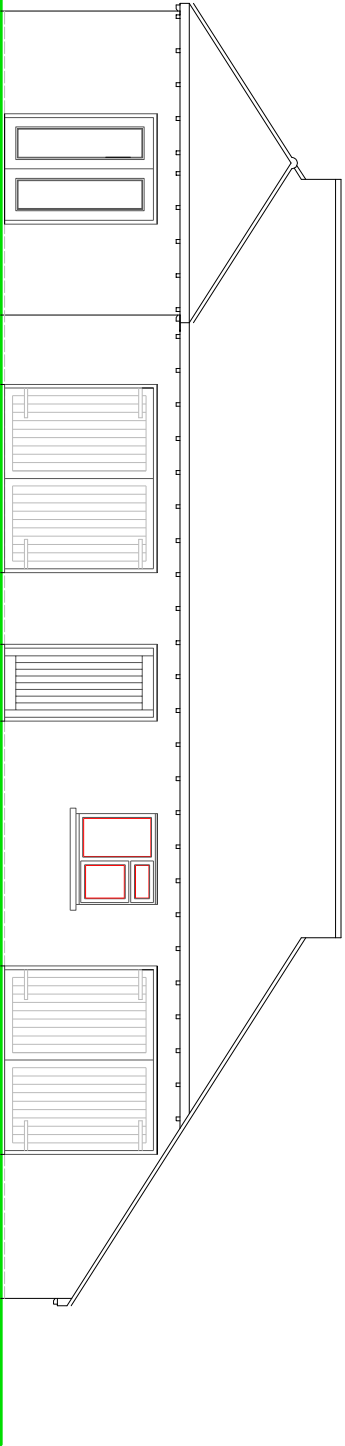

SIDE ELEVATION


Rear facing Velux windows.

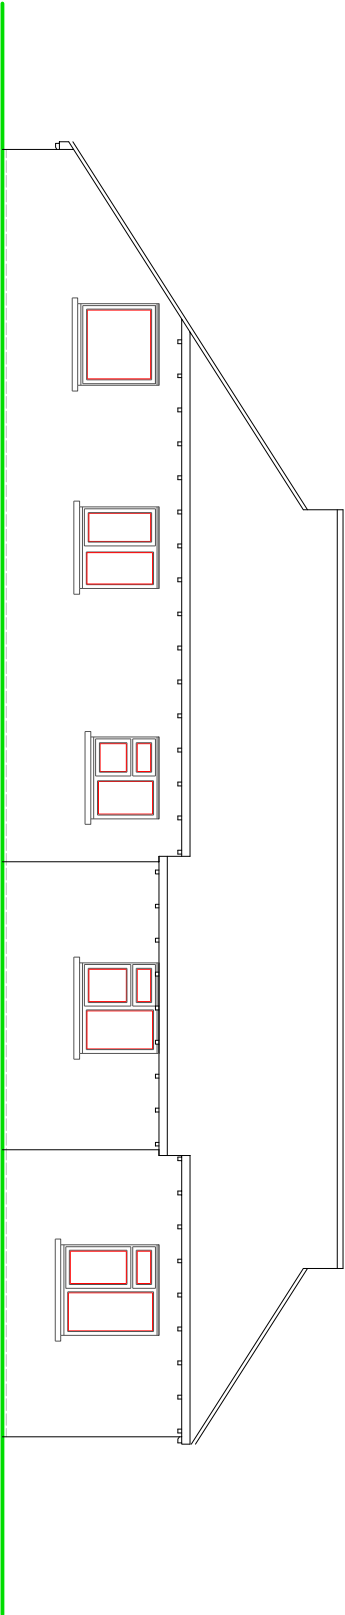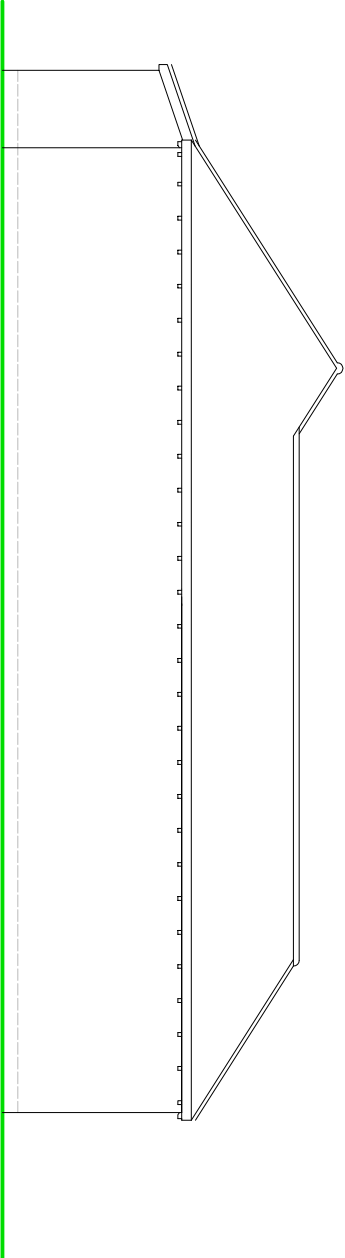

SIDE ELEVATION

REAR ELEVATION

EXISTING ELEVATIONS

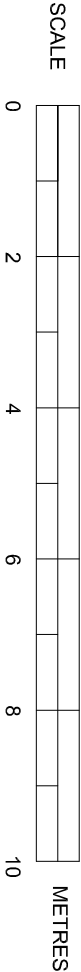

SUSSEX BUILDING CONSULTANCY LIMITED

NORTON GLEBE, NORTON LANE, NORTON,
CHICHESTER, WEST SUSSEX.

SCALE - 1/100 REV - DATE - 23/10/2014

LABC
Partner

3 NORTHGATE ROAD
PO21 9LZ, CHICHESTER
TEL - (01243) 861379