


NOTES

ROOF - Plain tiles to pitched roof.

WALLS - Face brick with contrasting colour quoins to external walls.

WINDOWS/DOORS - White PVC framed double glazed units.

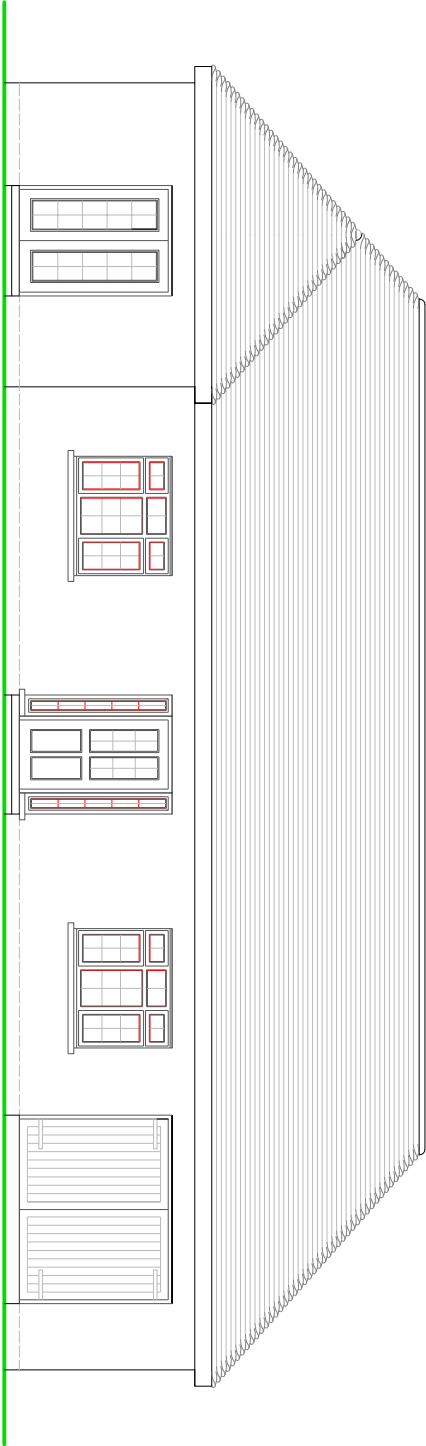


FRONT ELEVATION




SIDE ELEVATION

Rear facing Velux windows.

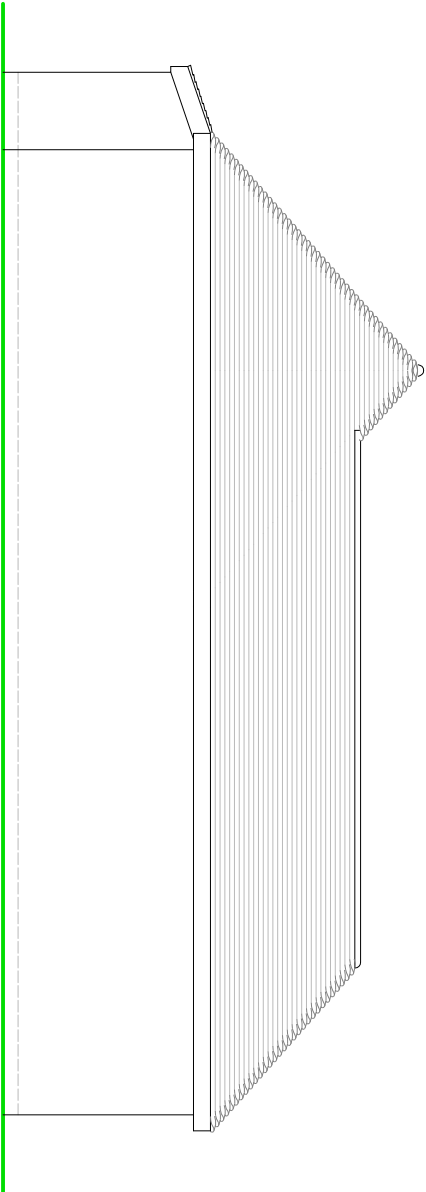


SIDE ELEVATION

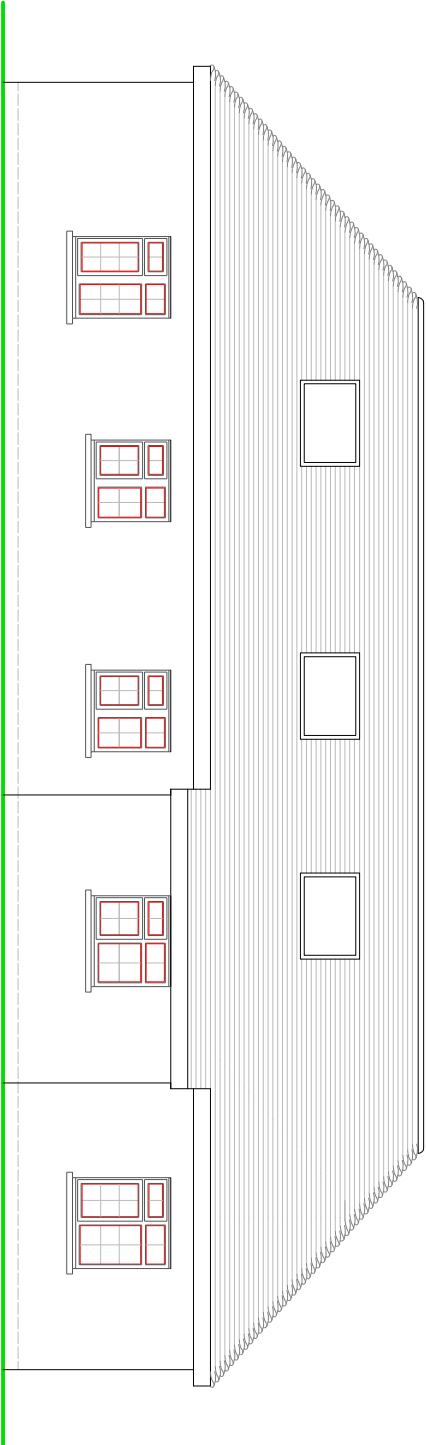

REAR ELEVATION

PROPOSED ELEVATIONS

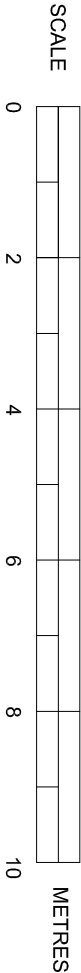

SUSSEX BUILDING CONSULTANCY LIMITED

NORTON GLEBE, NORTON LANE, NORTON,
CHICHESTER, WEST SUSSEX.

SCALE - 1/100 REV - DATE - 17/09/2014

3 NORTHGATE ROAD
BOGNOR REIGIS
PO21 5Z
TEL - (01243) 861379