



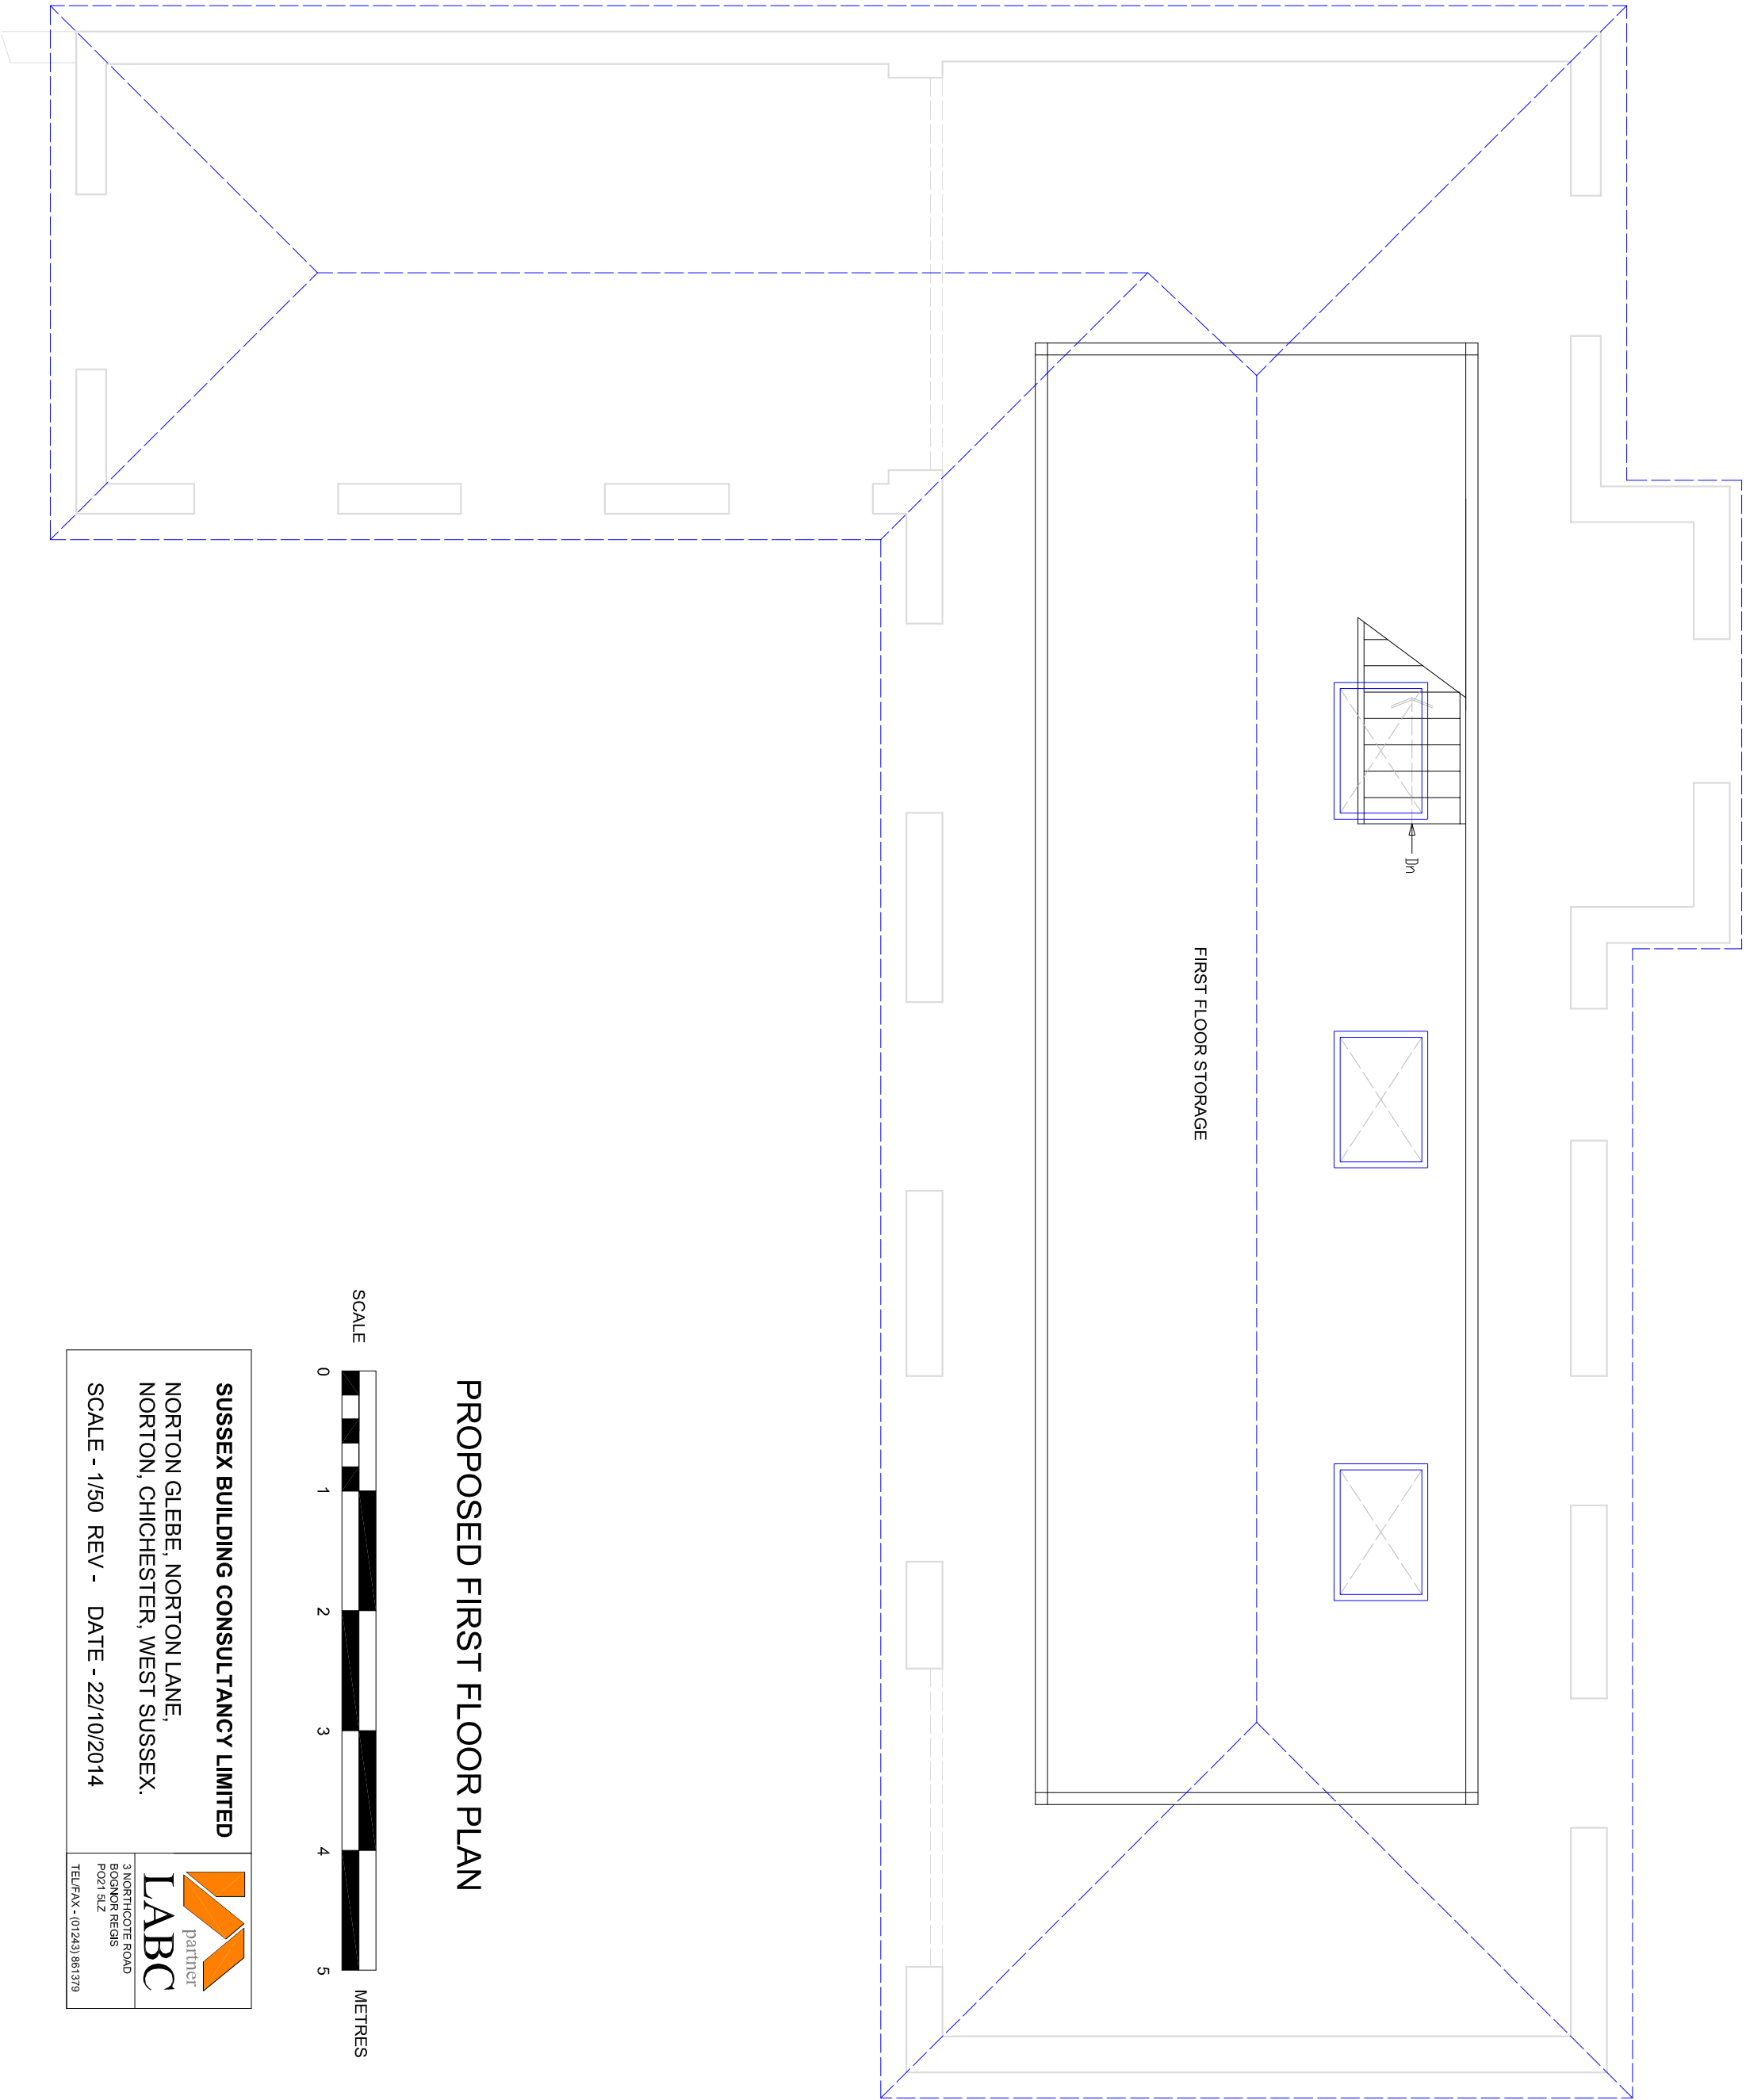

PROPOSED FIRST FLOOR PLAN

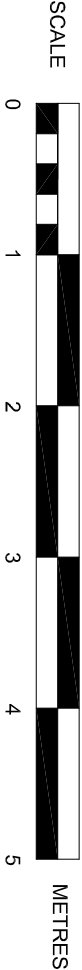

SUSSEX BUILDING CONSULTANCY LIMITED	
NORTON GLEBE, NORTON LANE, NORTON, CHICHESTER, WEST SUSSEX.	
SCALE - 1/50 REV - DATE - 22/10/2014	
 LABC partner	3 NORTHGOTE ROAD BOGNOR REGIS PO21 5LZ TEL/FAX - (01243) 961379