



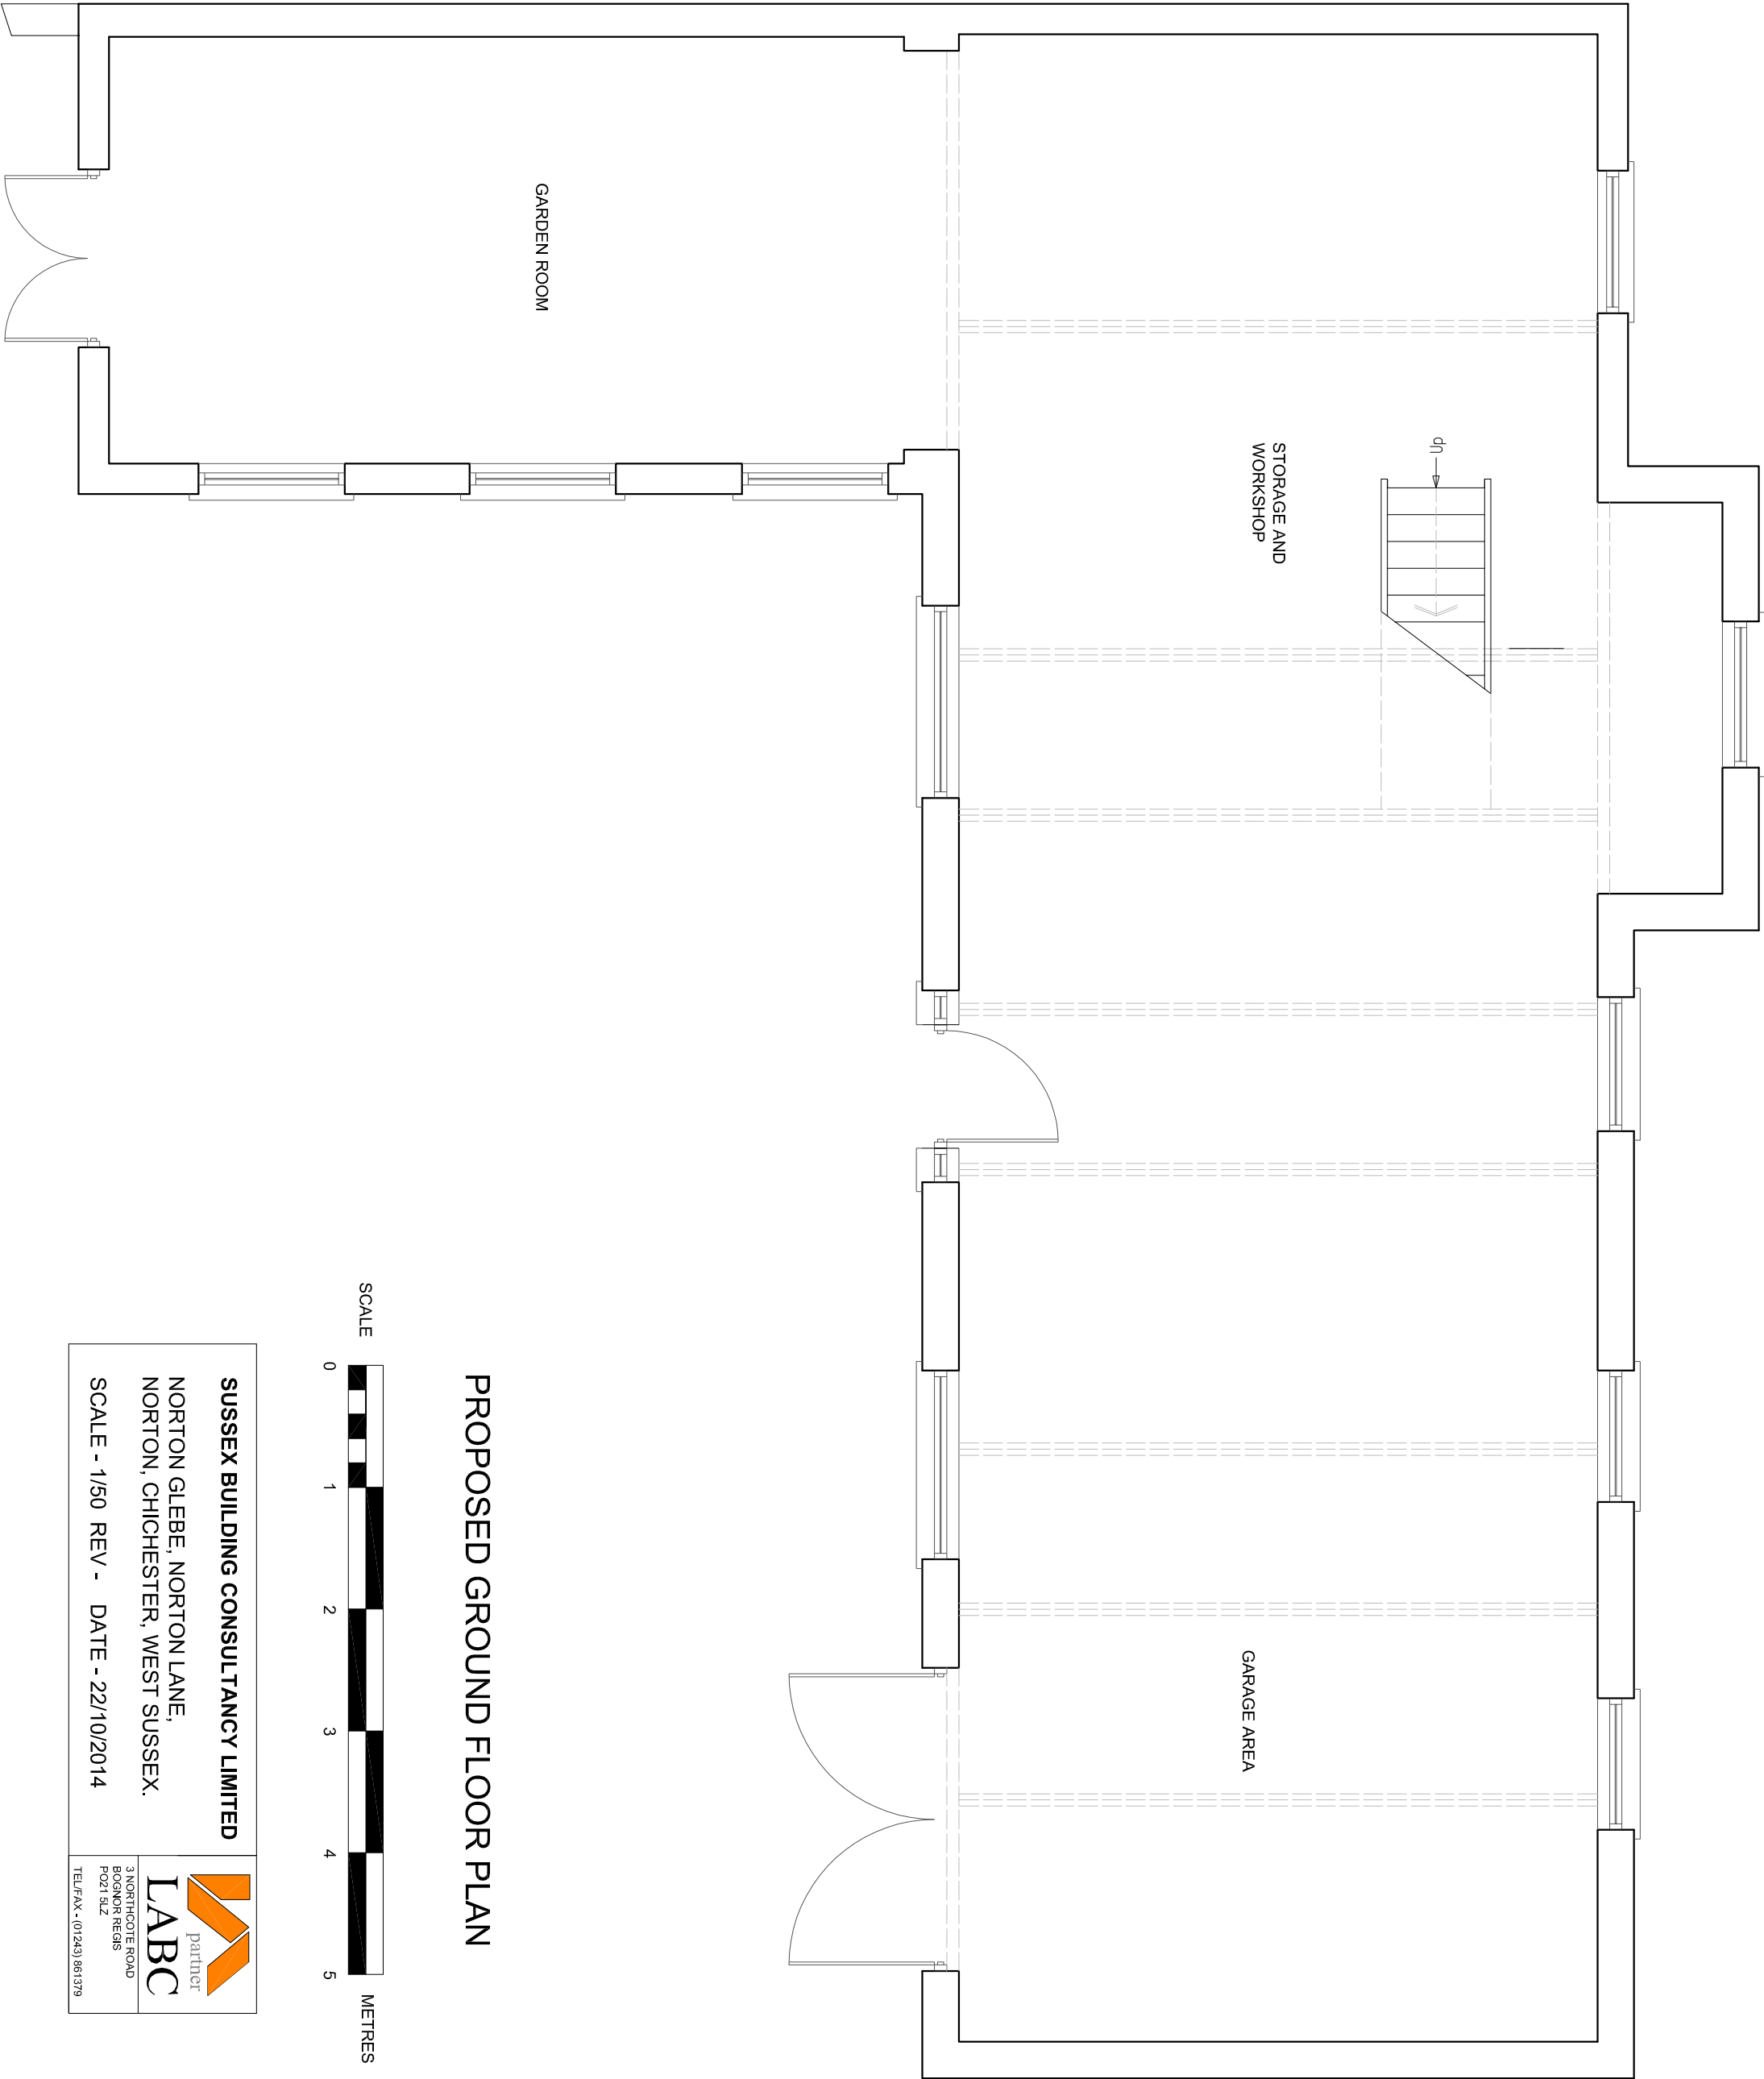

PROPOSED GROUND FLOOR PLAN

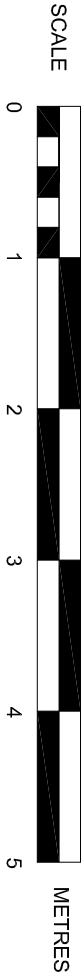

SUSSEX BUILDING CONSULTANCY LIMITED
NORTON GLEBE, NORTON LANE,
NORTON, CHICHESTER, WEST SUSSEX.
SCALE - 1/50 REV - DATE - 22/10/2014

 partner LABC	3 NORTHGOTE ROAD BOGNOR REGIS PO21 5LZ TEL/FAX - (01243) 861379
---	--