




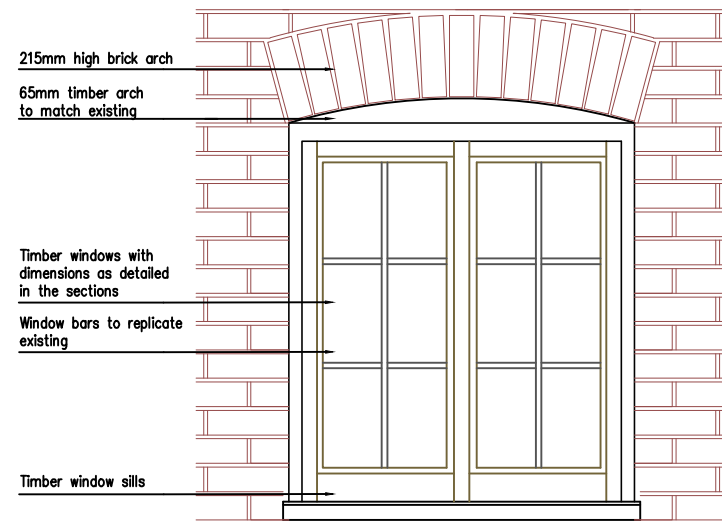


W1 1:20 Gable End Window

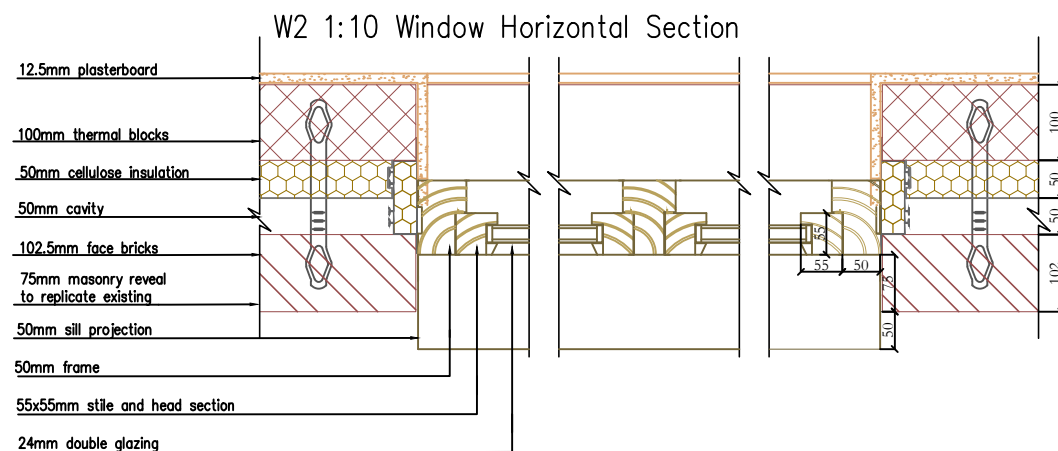

W2 1:10 Window Horizontal Section

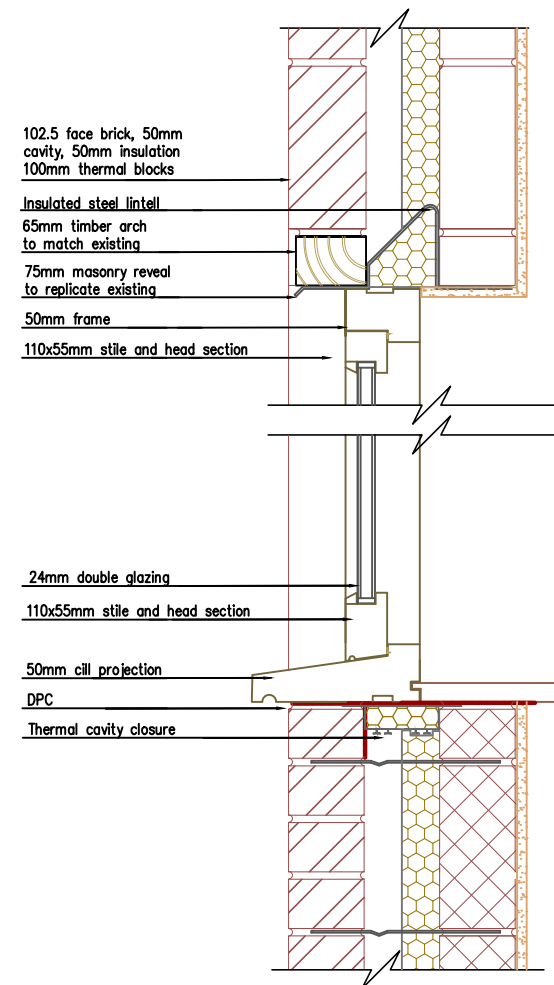

W3 1:10 Window Vertical Section Extension
Gable End With Timber Arch Detail

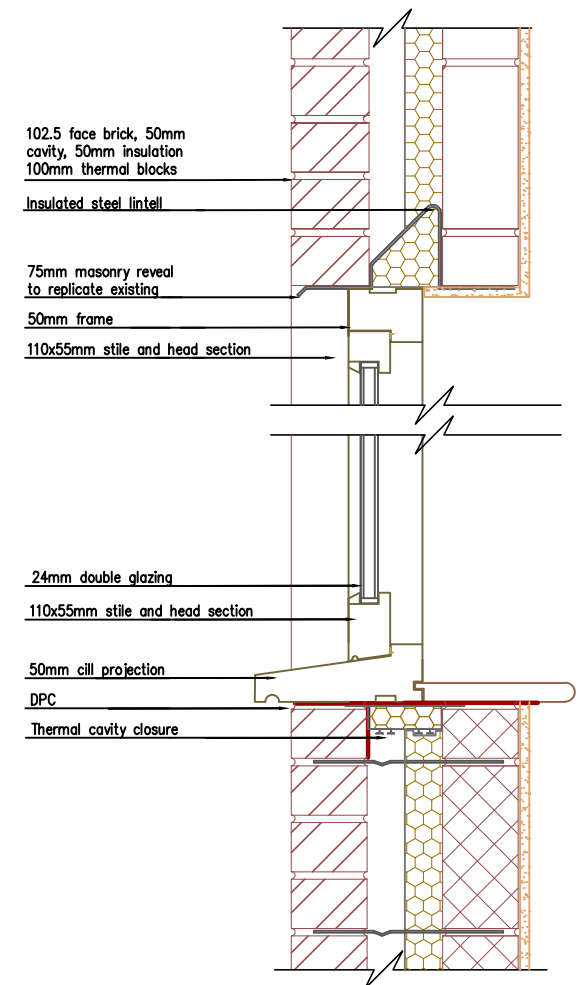

W4 1:10 Window Vertical Section
Front & Rear Extension Elevations



BVL DEVELOPMENTS Ltd
OLD FARM COTTAGE,
CHURCH LANE,
EASTERGATE,
WEST SUSSEX, PO20 3UR
TEL 07554 885050

Client Name:
Mr & Mrs Lutyens

Project Address:
Old Farm Cottage

Drawing Title:
Window Sections

Scale: 1:10/20 @ A3
Date: 12.01.18
Project No: Dwg No: Rev: 008

Rev.	Detail:	Date:	By:

Scale 1:10	0	0.1	0.2	0.3	0.4	0.5	1m					
Scale 1:20	0	0.1	0.2	0.3	0.4	0.5	0.6	0.7	0.8	0.9	1m	2m
NOTES: Do not scale off this drawing except for planning purposes. The builder must check all dimensions on site before any work commences and notify BVL Developments of any discrepancies. Any site survey undertaken is for the preparation of planning and building regulations only. All proposed finished floor levels to be agreed on site between customer/builder and local authority prior to commencement of work. No buried or underground services are accounted for and must be investigated by customer/builder. Customer must advise if boundaries are correct and denote the legal ownership. Any levels taken are to temporary local datum point. Ownership of this drawing is retained by BVL Developments and must not be used or reproduced without written consent. IF IN DOUBT, PLEASE ASK												