

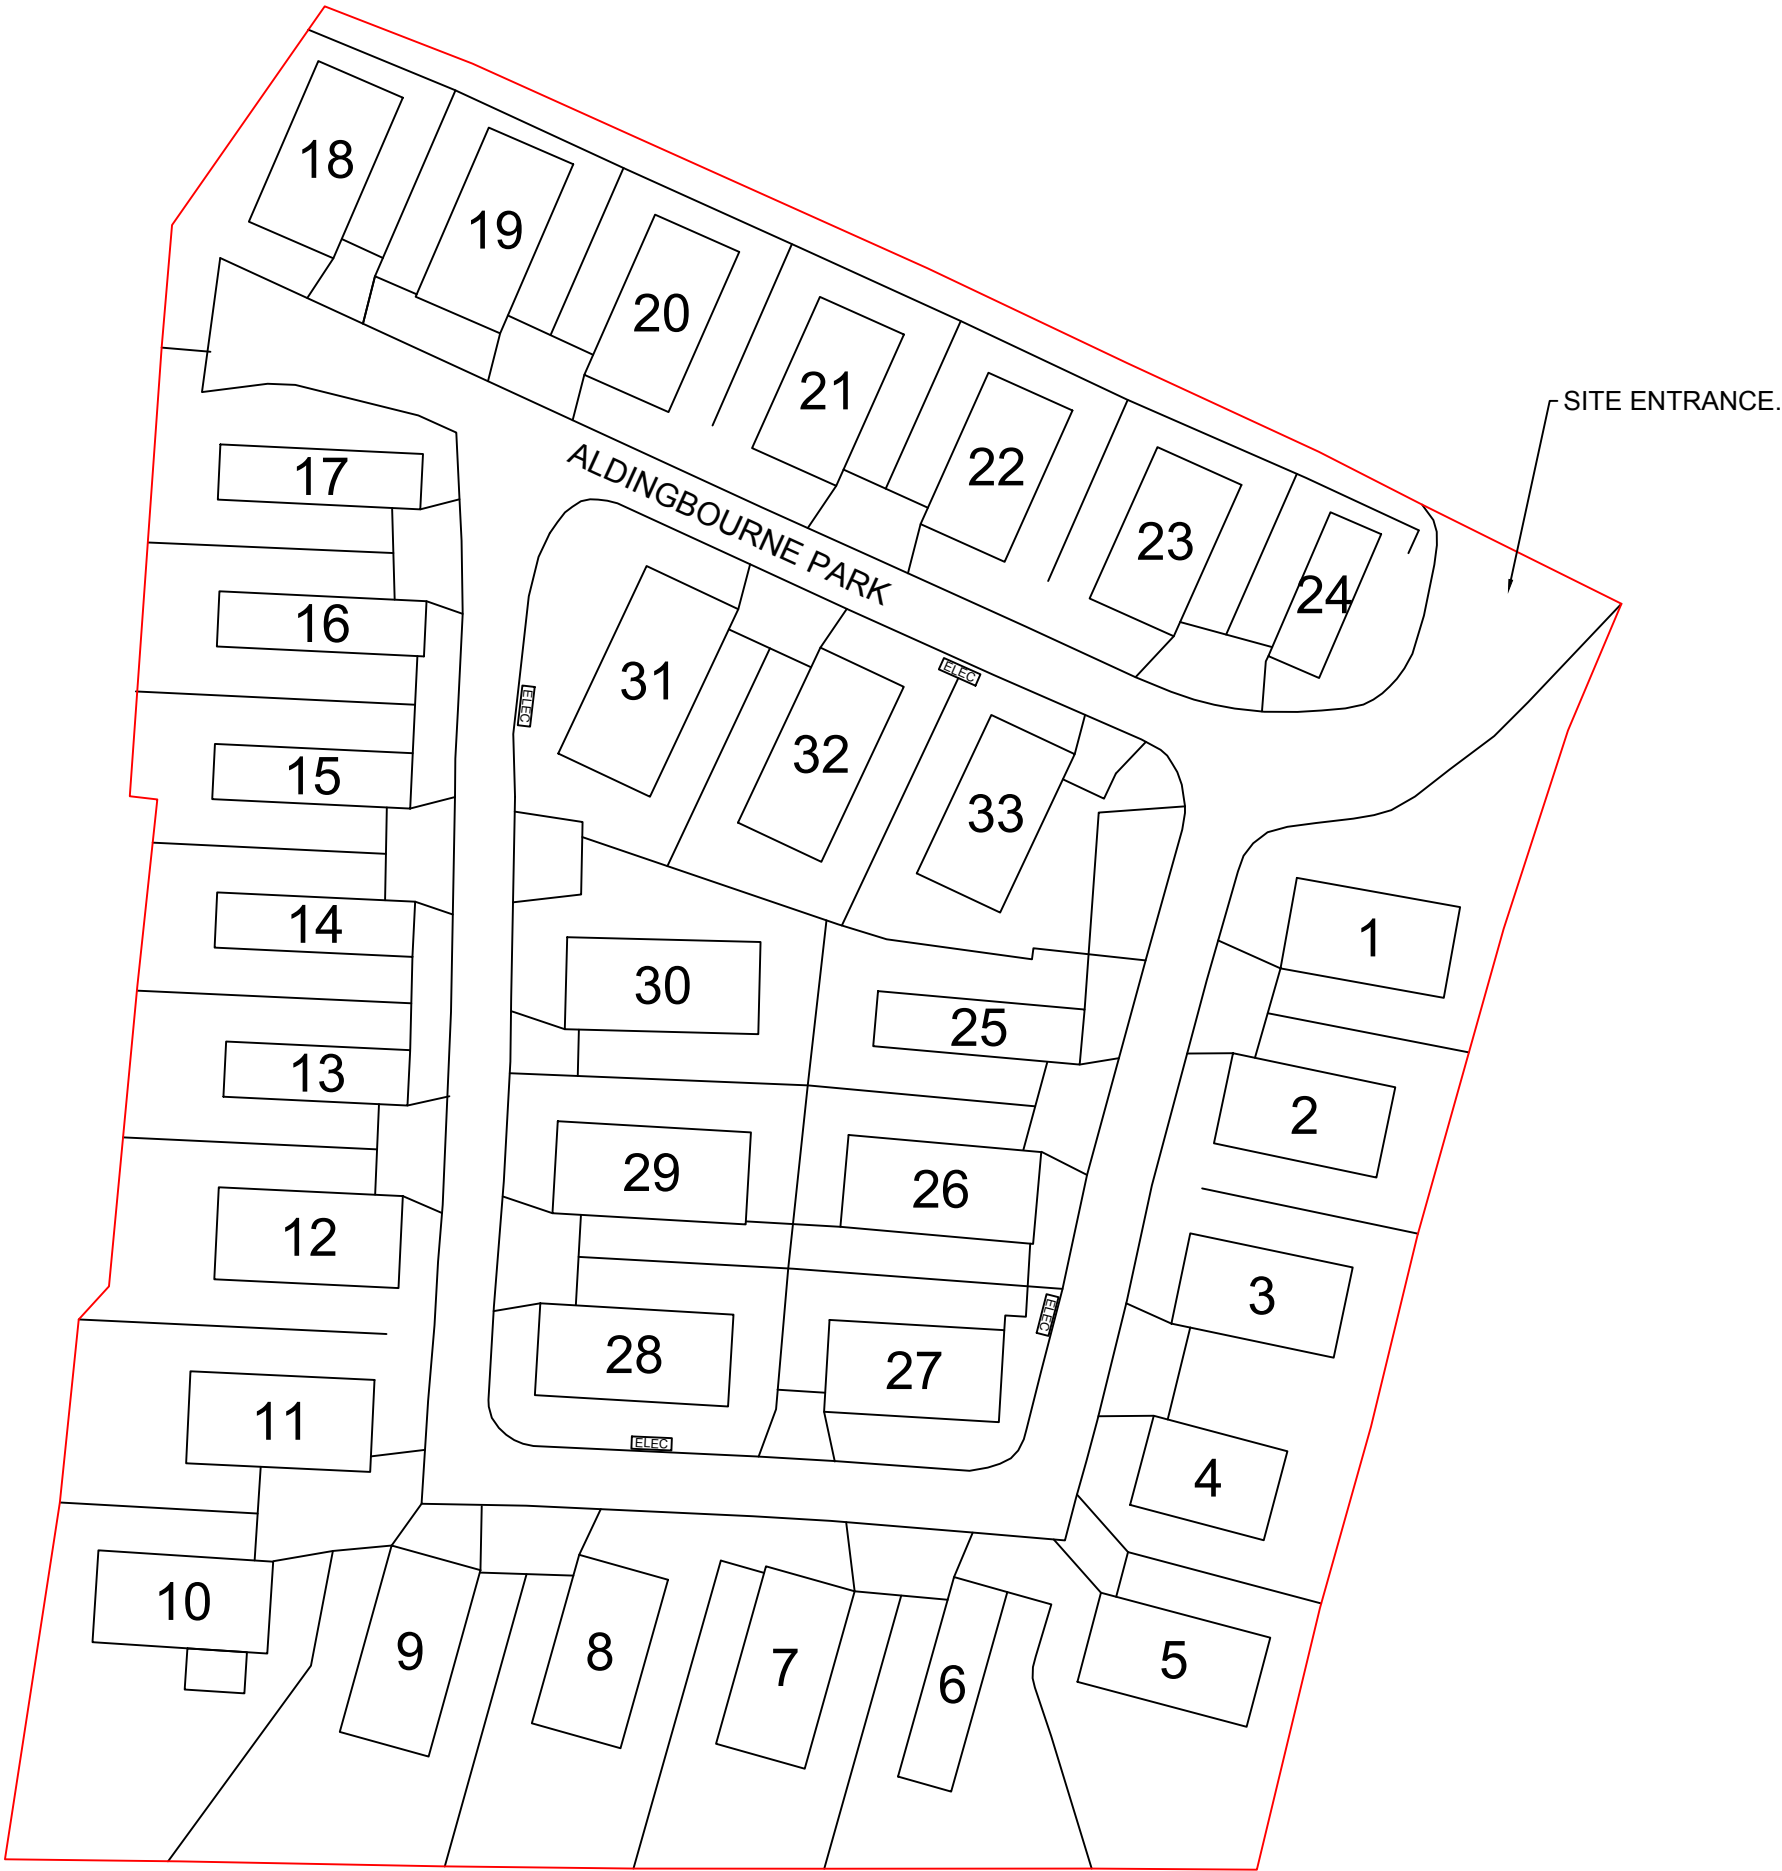


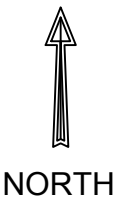

BLOCK PLAN
SCALE 1:500

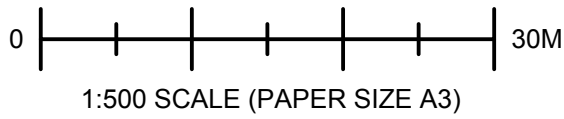

TITLE: ALDINGBOURNE PARK - SITE BLOCK PLAN		SCALE: 1:500 @ A3.	NOTES:
PROJECT: ALDINGBOURNE PARK, HOOK LANE, ALDINGBOURNE, CHICHESTER, WEST SUSSEX, PO20 3YR.		DATE: 21/10/2019	
DRAWING NO: AP211019	SHEET 2 OF 2	DRAWN: M.S.H	