


Boundary fir trees are very tall and overhang boundary fence - roof lights would not be visible - sill at 1800mm



Existing GF front windows openings retained - new matching units


PROPOSED FRONT WEST FACING ELEVATION

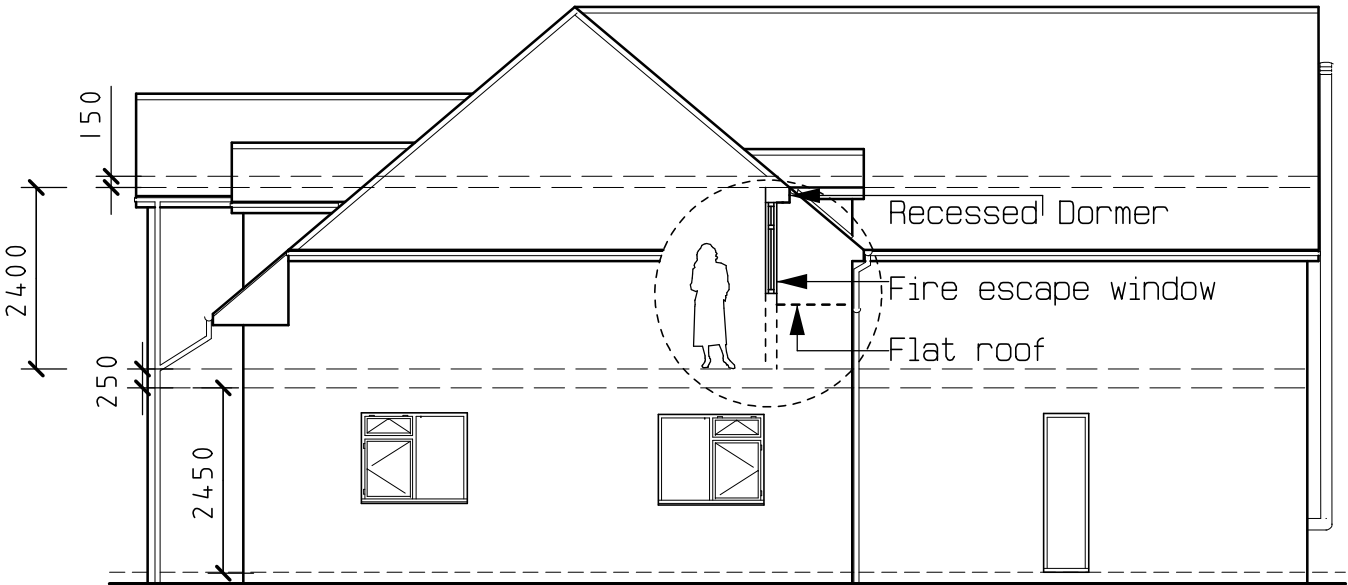

PROPOSED SIDE SOUTH FACING ELEVATION


Velux lowered and central to room at 1700mm sill height

Fire Escape window set back at rear of recessed dormer with mini flat roof in front

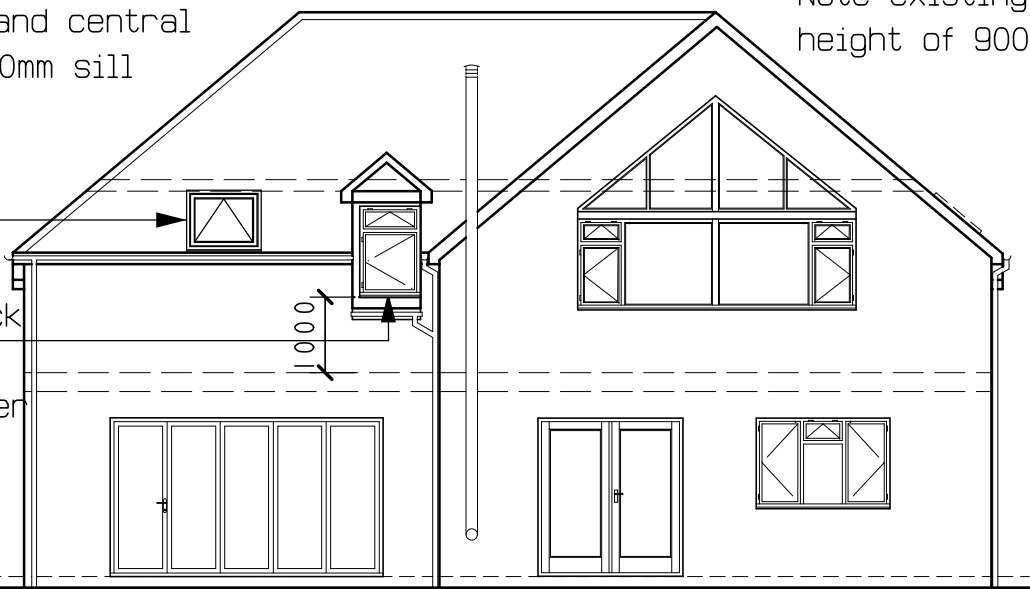

PROPOSED REAR EAST FACING ELEVATION

Large triamgular window lowered
Note existing window has sill height of 900mm

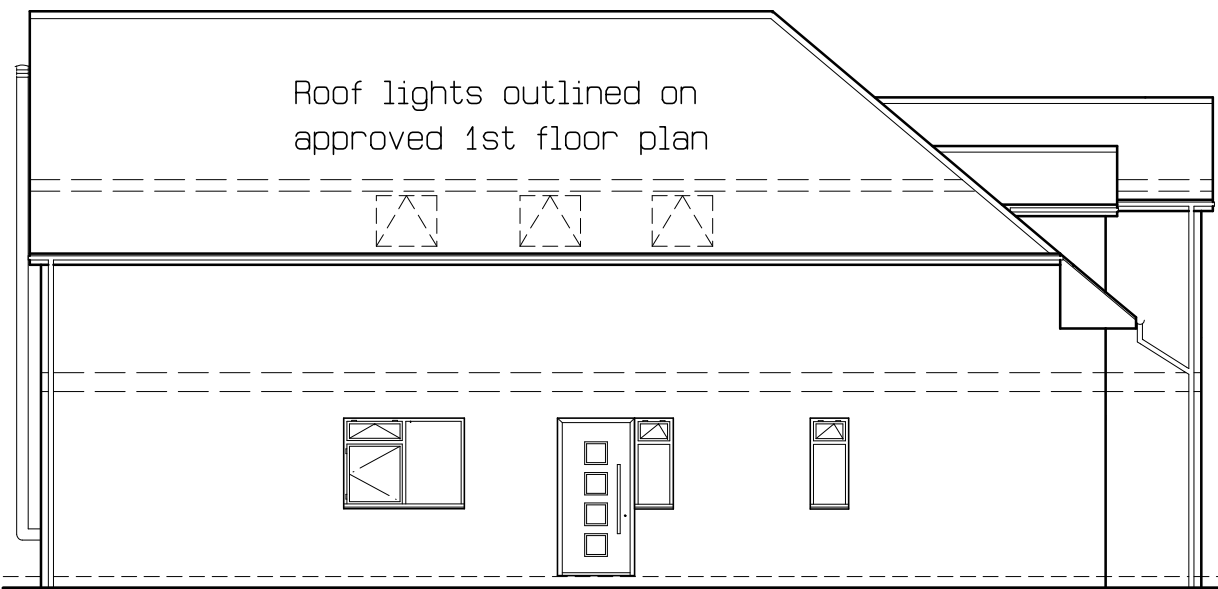

PROPOSED SIDE NORTH FACING ELEVATION



All dimensions must be checked on site and not taken or scaled from this drawing

Project
PROPOSED SINGLE STOREY GF REAR
EXTENSION & NEW ROOF TO PROVIDE
HABITABLE ACCOMMODATION
@ 26 BELLE MEADE CLOSE
WOODGATE ALDINGBOURNE PO20 3YD

Title
PROPOSED ELEVATIONS - L SHAPE

Client
MR WESLEY ELKINS

Drawn by Richard Hollands
(GROVE DESIGN UK)
Date June 2021
Scale 1:100 @ A3
Drawing No 21-06-GD-251-22B
Amendments (A) Internal / windows
(B) Condition 2 amend