ARUN DISTRICT COUNCIL AL/85/23/TEL
V 1.8

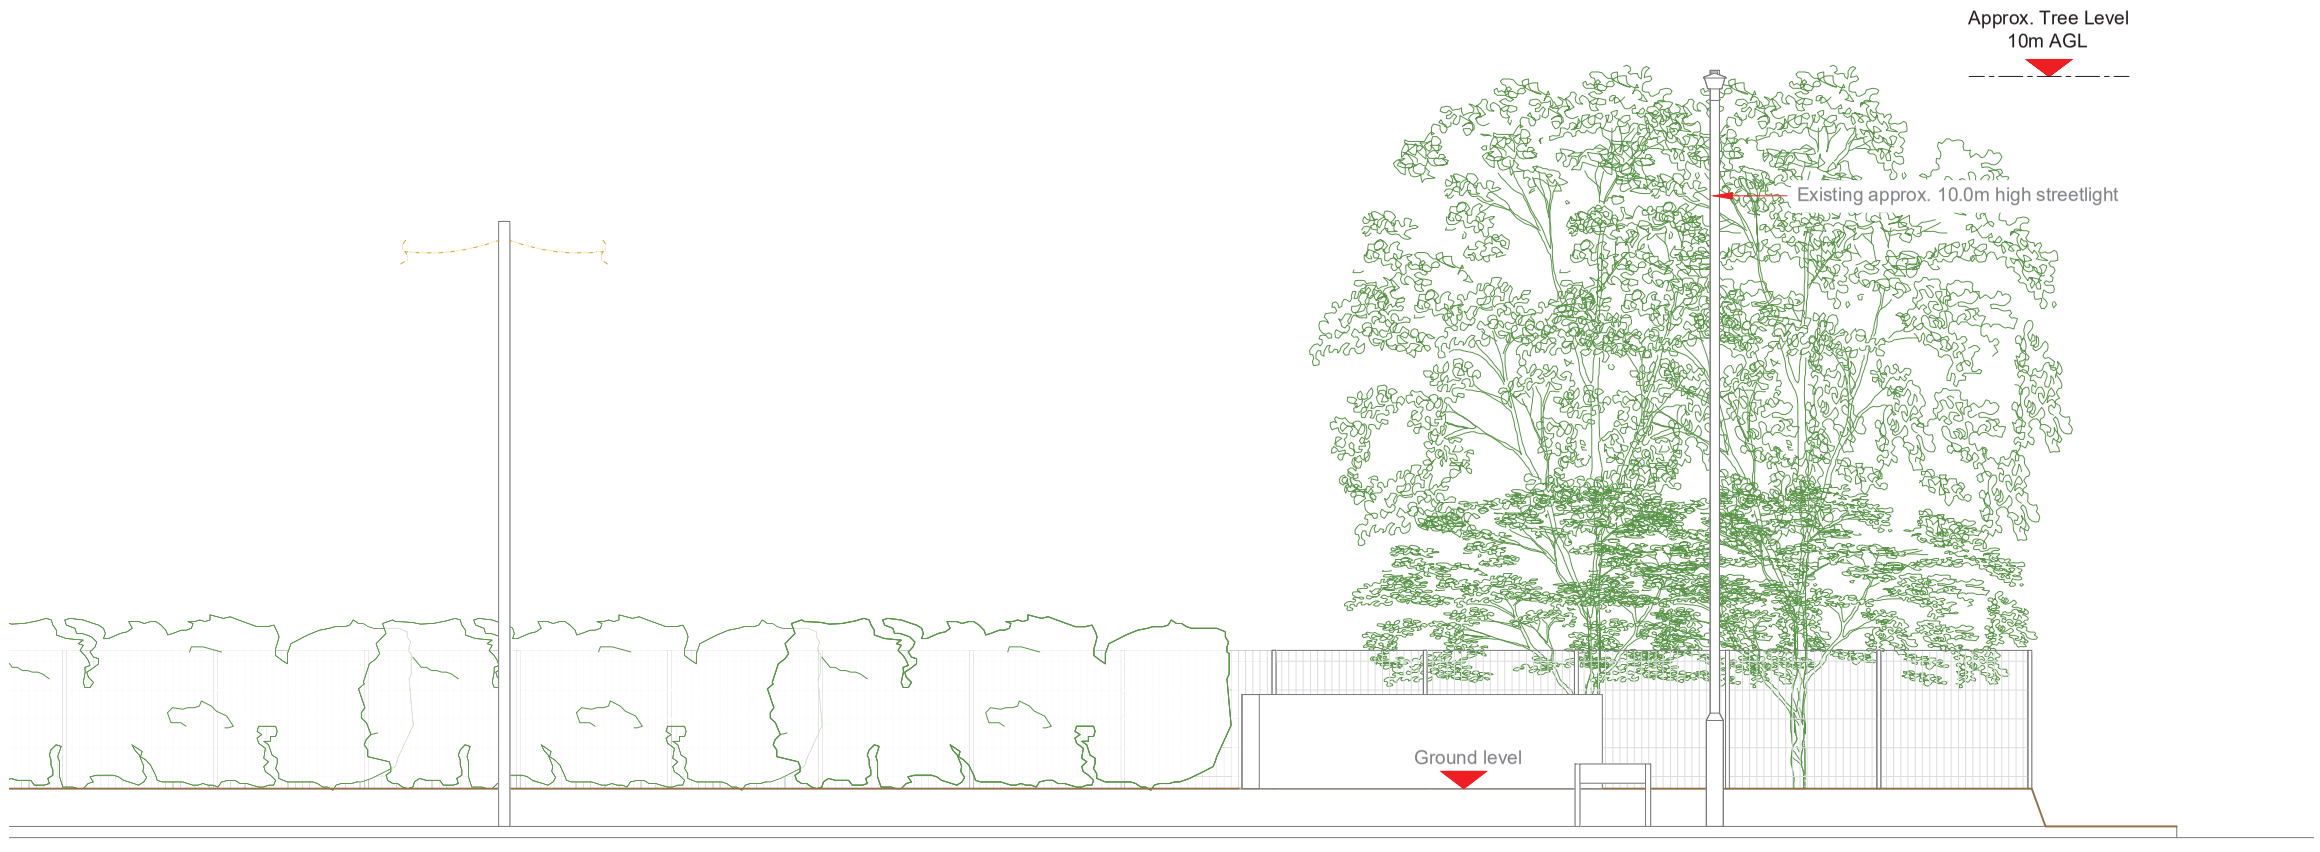

EXISTING ELEVATION A

0 1:100 2m 4

NOTES:

1. ALL DIMENSIONS IN MM UNLESS OTHERWISE NOTED.

Master:	MBNL / EE:	Project:	Purpose of Issue:	Issue:
M001	MBNL	3UK DNSW	Planning	A

Date:	20/02/2023
Drawn:	CDN
Checked:	DH
Approved:	SD

Revision / Upgrade Description:
First Issue - Site nomination dated: TBC

CK Hutchison Networks (UK) Limited
Green Park
450 Longwater Avenue
Reading
RG30 3UR

Design Consultant & Principal Contractor:

WHP Telecoms
Unit 1 Maple Park,
Low Fields Avenue, Leeds
LS12 6HH

Tel: 01133023550
e-mail: info@whptelecoms.com

Site Name:
NYTON ROAD STREETWORKS

Site ID:
ARN26194

Address:
NYTON ROAD, WESTERGATE, ALDINGBOURNE, WESTERGATE, CHICHESTER, WEST SUSSEX, ENGLAND, PO20 3UE

Title:
150 EXISTING ELEVATION A

Project:
3UK DNSW

Purpose of Issue:
PLANNING

EE Cell ID:	MBNL Cell ID:	Cell ID:
89759	ARN085	PO1057

Master Drawing No:
ARN26194_M001

Issue:
A