
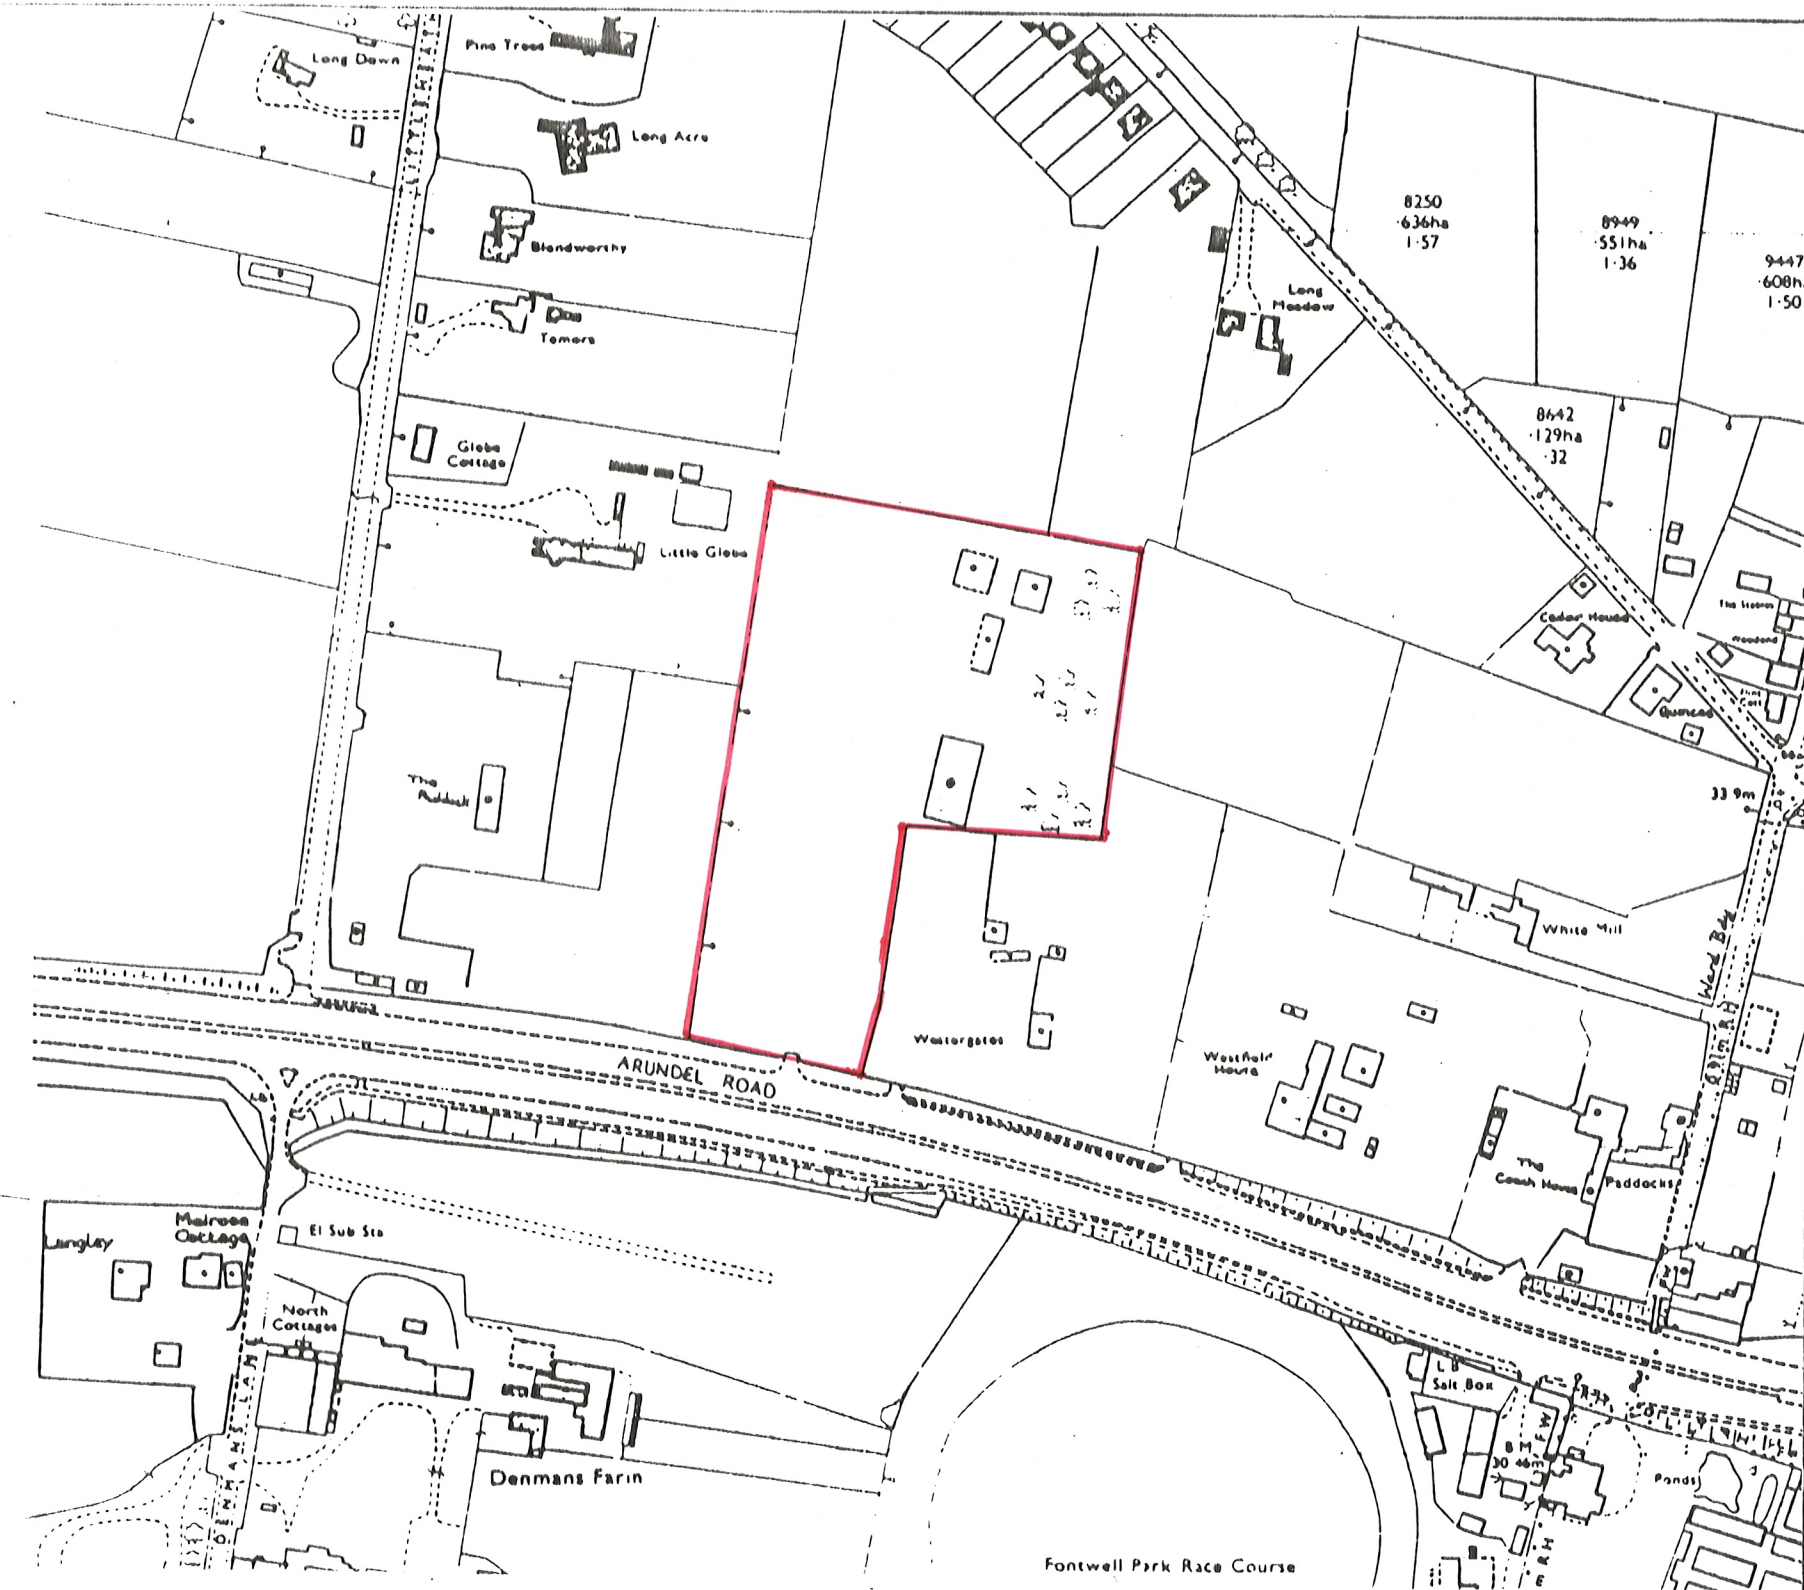


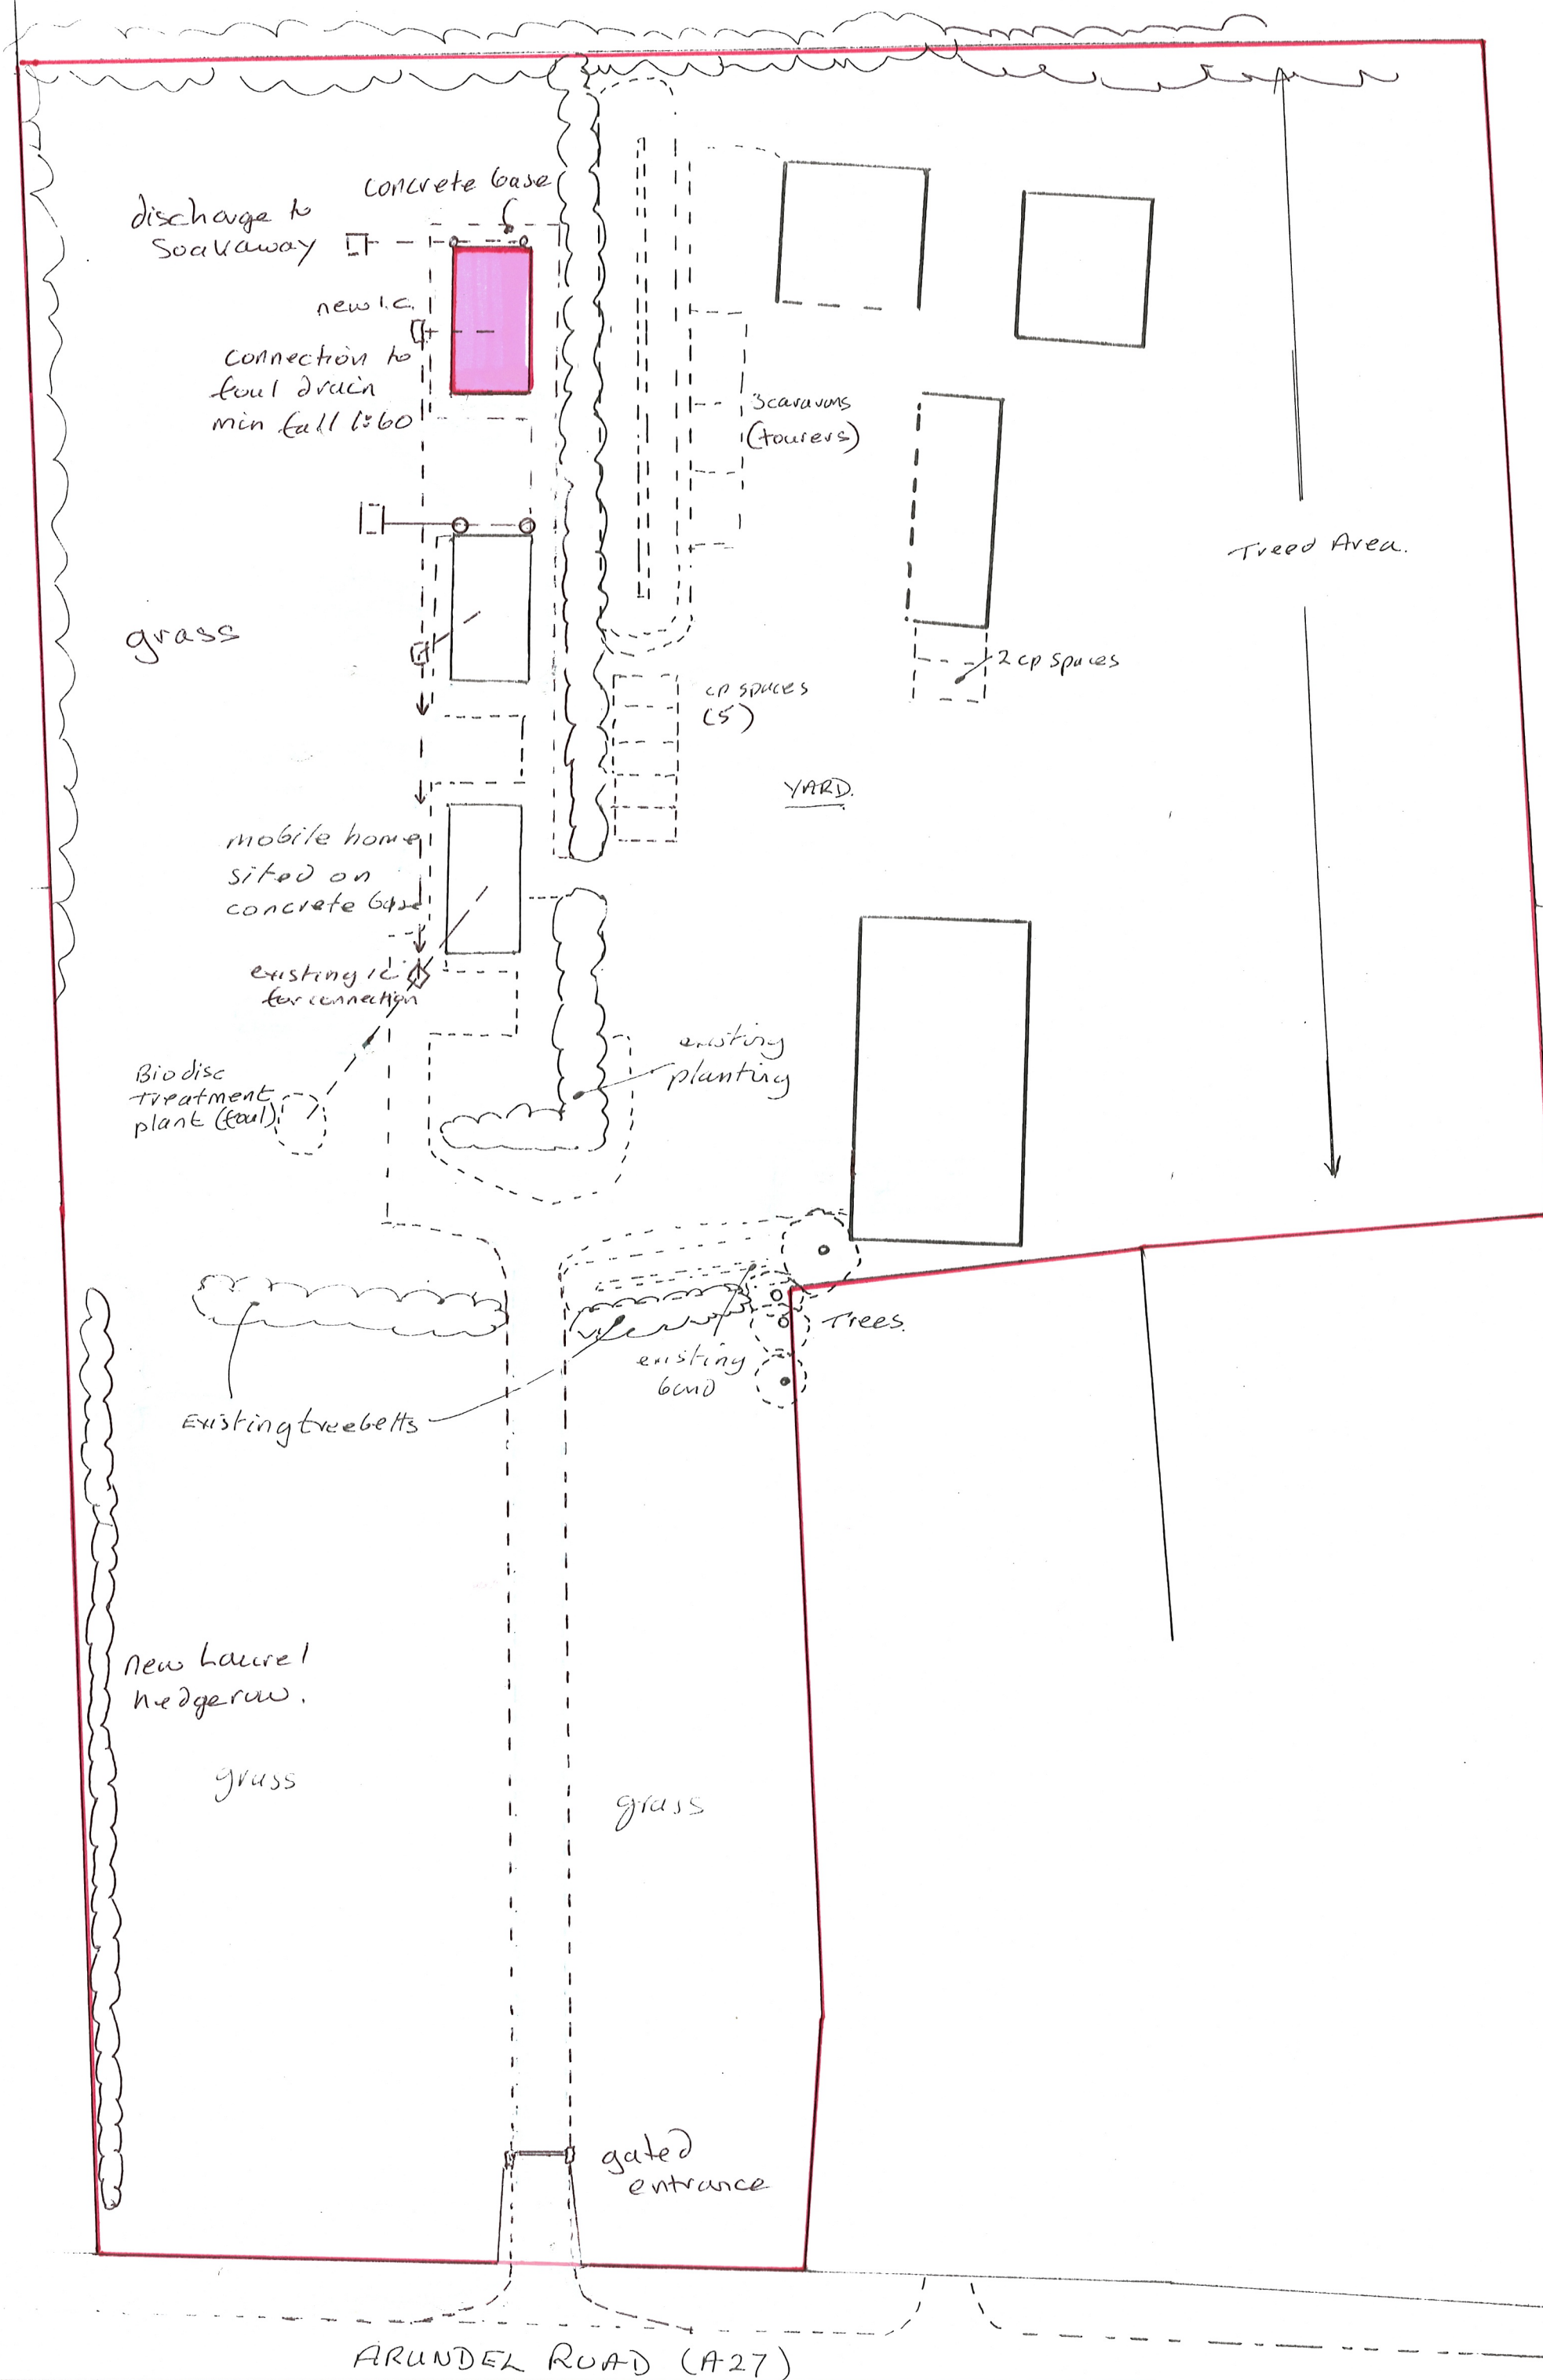

B	show unit 3 plus drainage details.	8/18
A	Add drainage and delete storage of 2 caravans	5/13
Mr. J. Horton		
The Old Barn, Arundel Road, Fontwell. BN18 0SX		Richard Stubbs MRTPI
		TEL: 01243 825944
Mobile Home (3rd Unit)		06/12/B
1:2500	1:500	August 2018
		1 of 1