
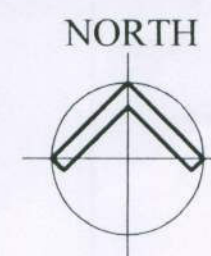
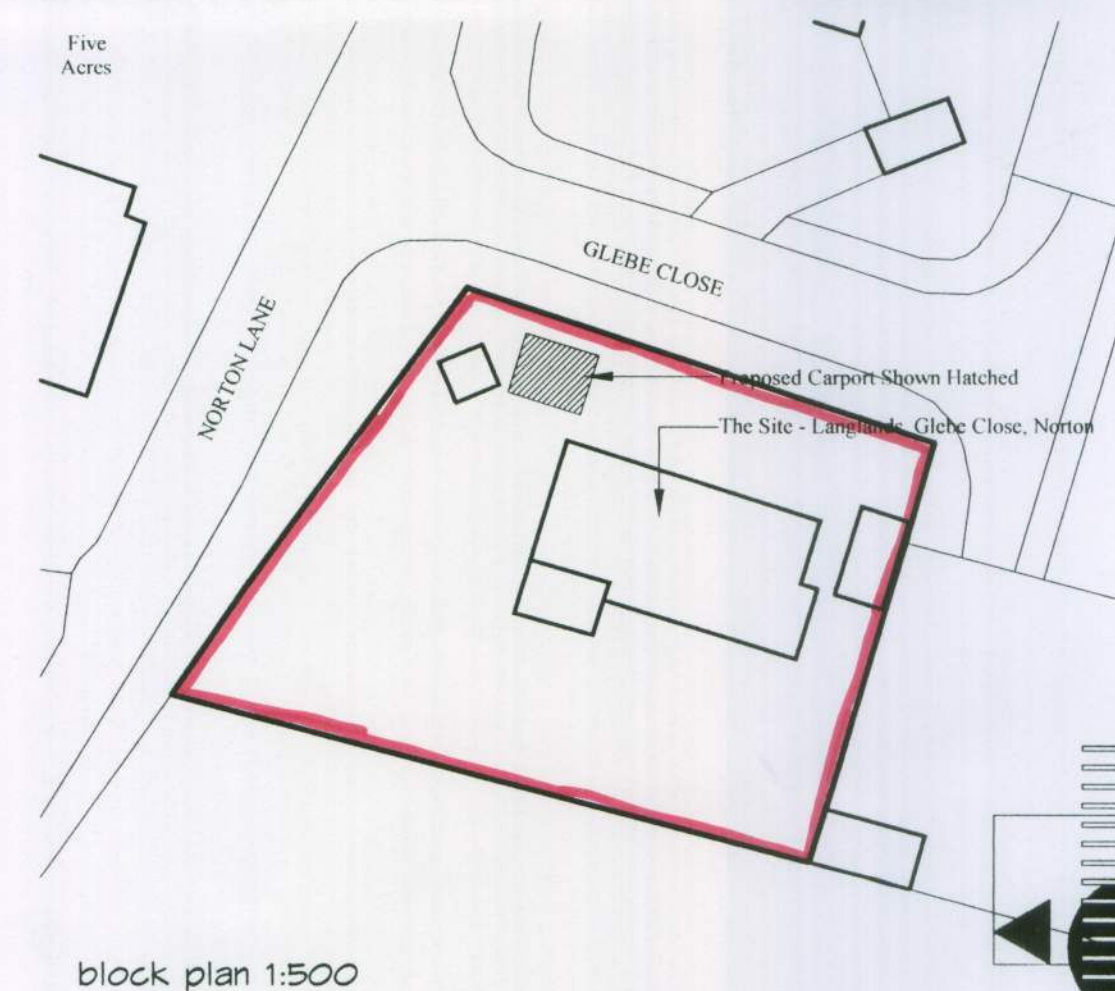
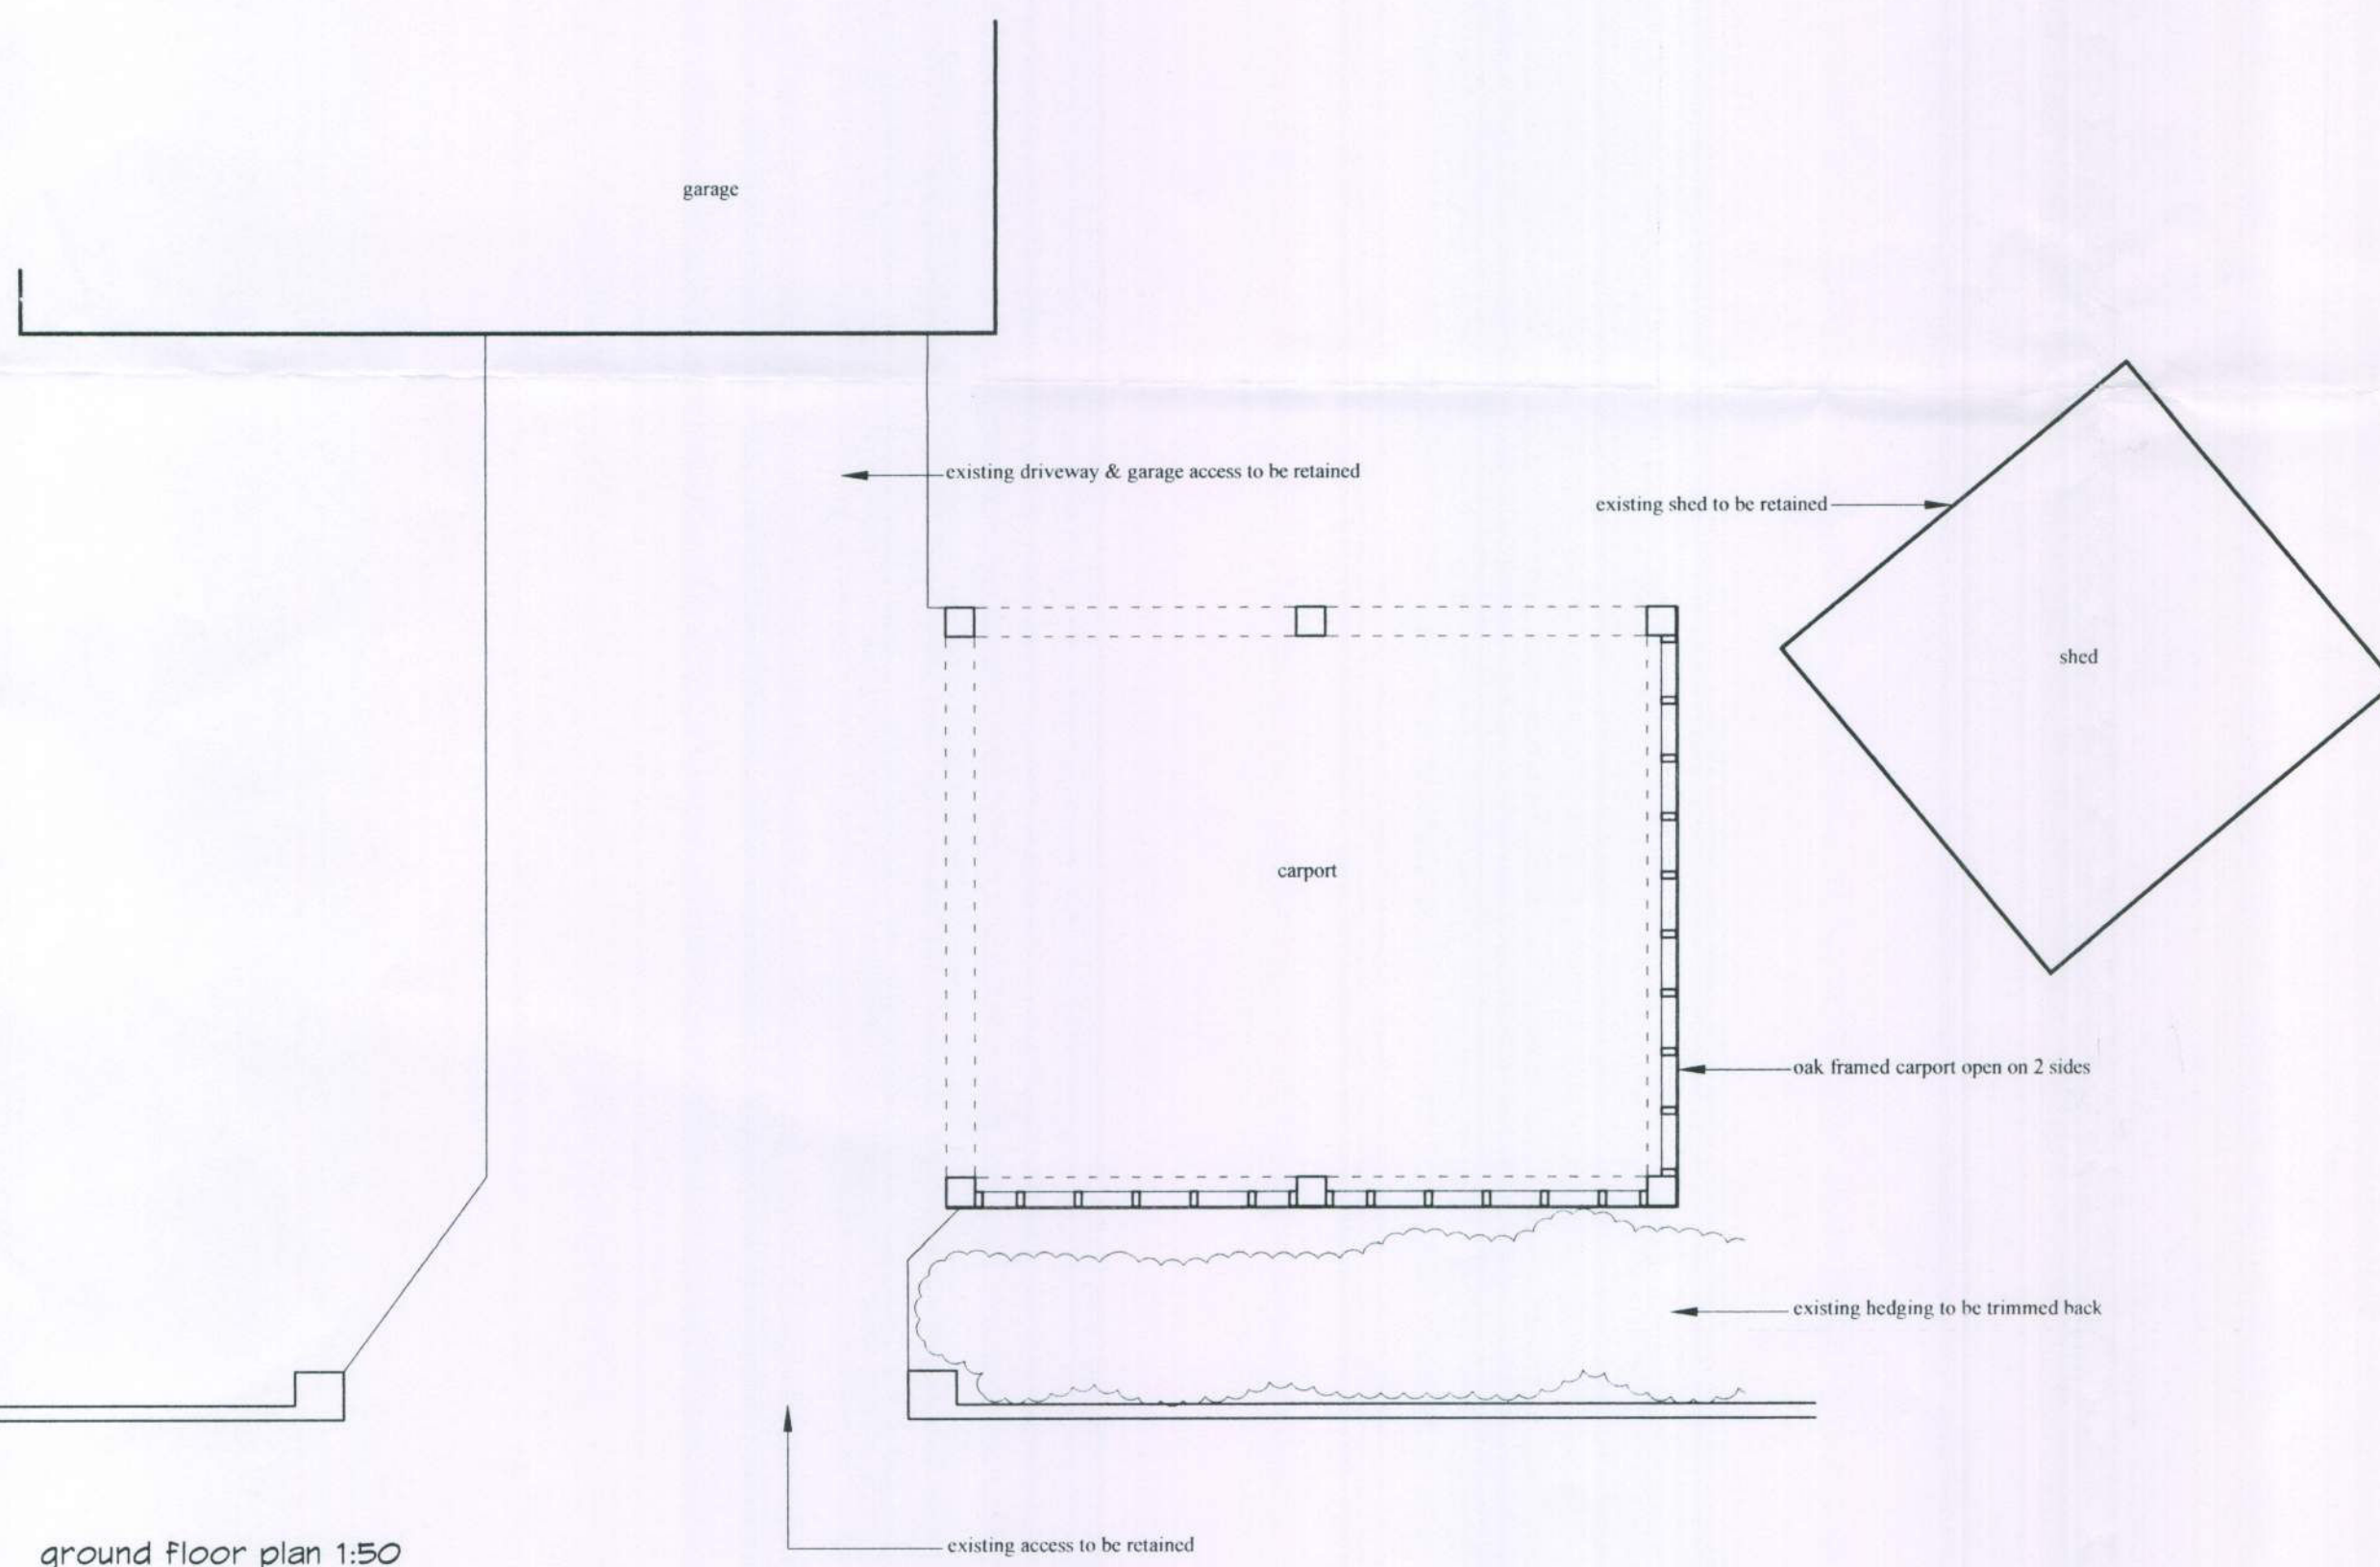
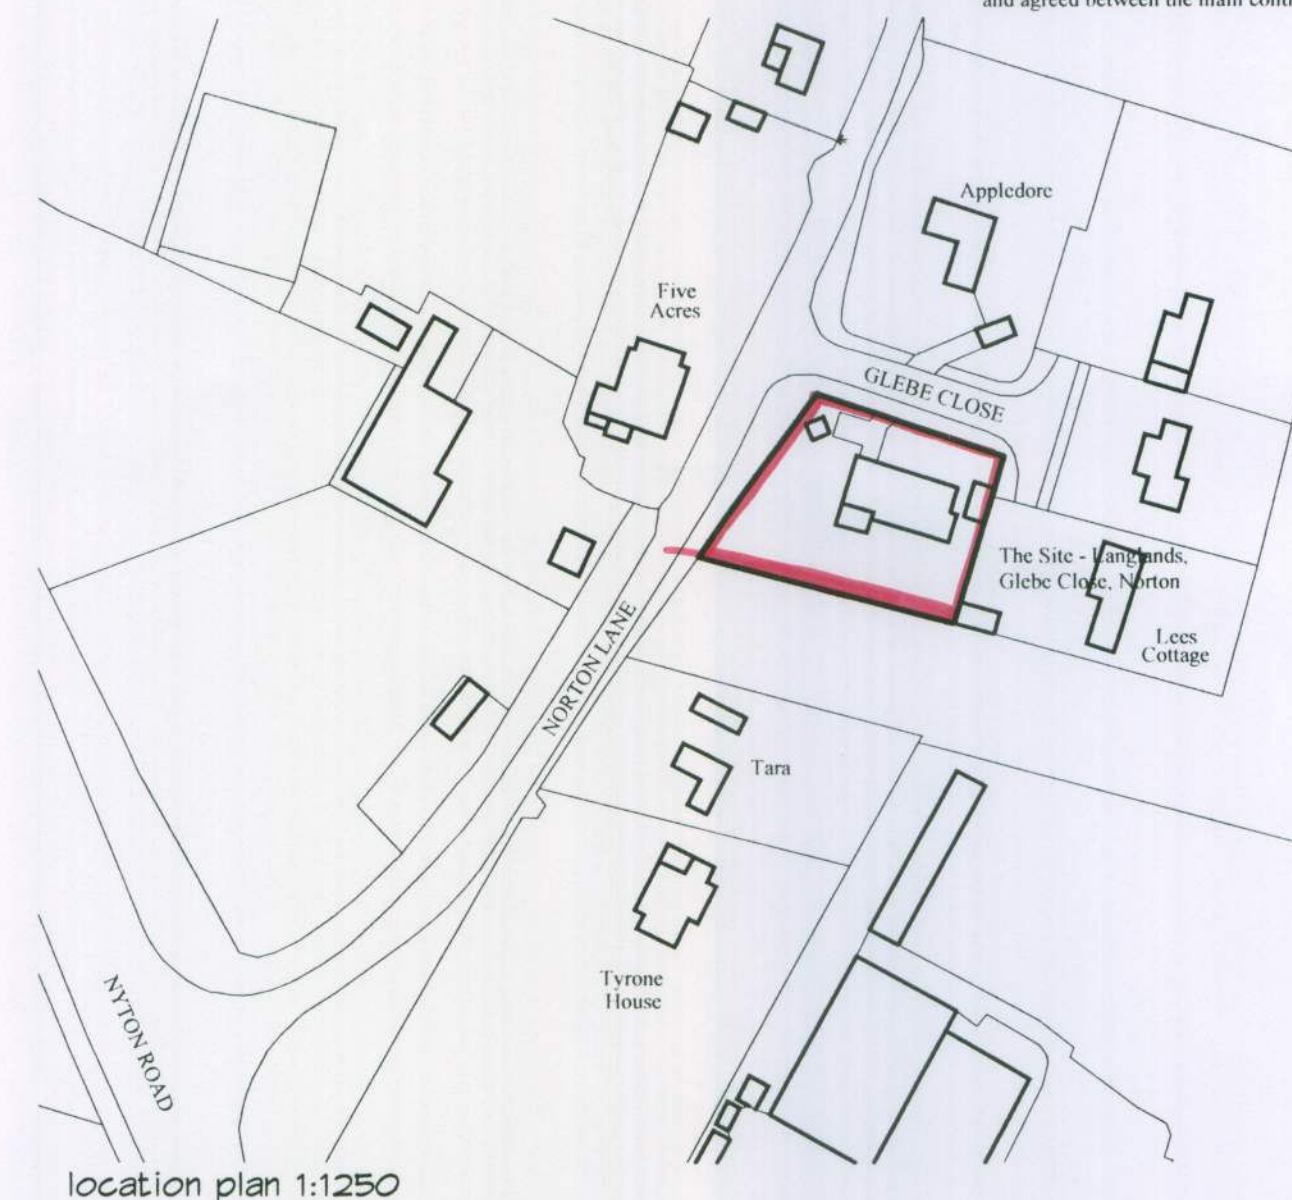


Note:
Do not Scale from this Drawing (except for planning approval).
All dimensions are in millimetres and to be checked on site.
All Dimensions relating to subcontractors or suppliers work must be checked and agreed between the main contractor and the sub-contractors and suppliers.

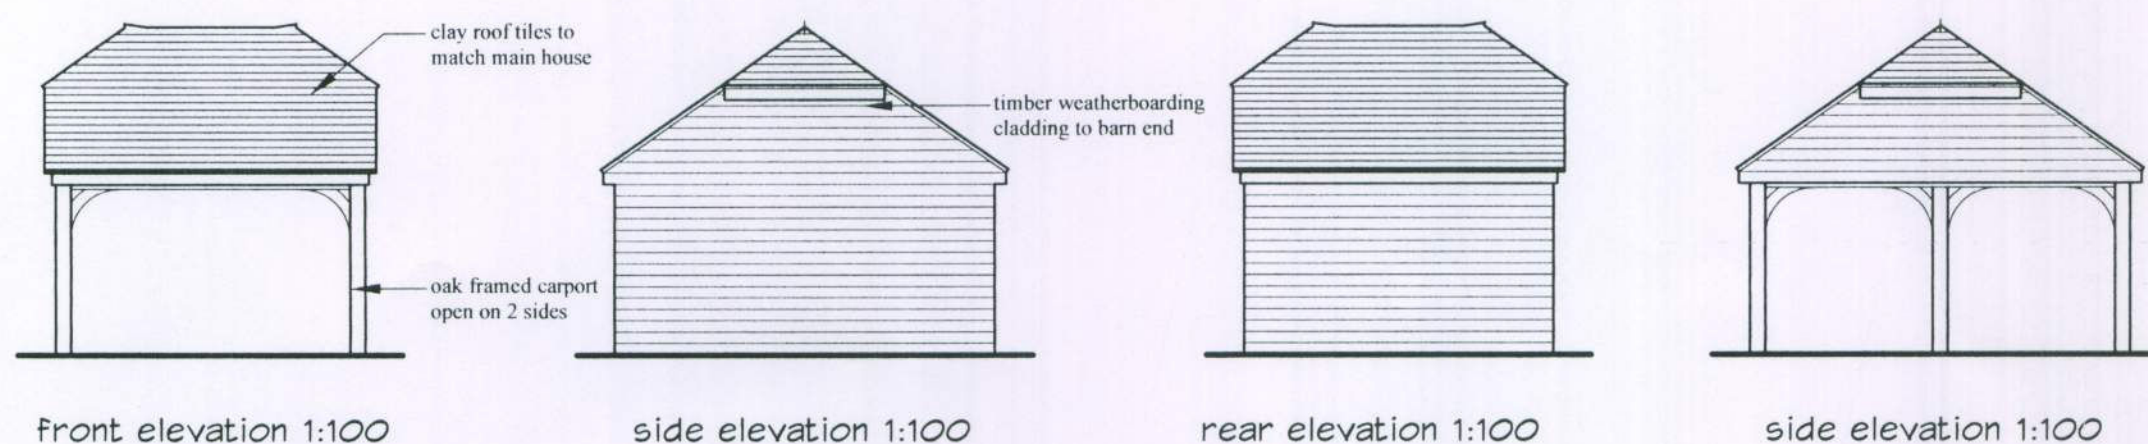

os license no 100028290

WATKINS WOOD SURVEYORS
37 North Street
Emsworth
Hampshire PO10 7DA
Tel : (01243) 371956
Fax : (01243) 379009
admin@watkinswoodsurveyors.co.uk

PLANNING APPLICATION
Langlands, Glebe Close
Norton, West Sussex
Mr Kitchener

Drawn by: AA Checked by:
Scale: Metric Date: 04.08
Job No: 4123 Drawing: PL100

Detached Carport - Langlands, Glebe Close, Norton, West Sussex