

NOTES

CONTRACTORS MUST VERIFY ALL DIMENSIONS ON SITE BEFORE COMMENCING ANY WORK ON SHOP DRAWINGS

DO NOT SCALE FROM THIS DRAWING

MJBAINS LTD COPYRIGHT

BIM TRANSMITTAL DISCLAIMER

MJBAINS LTD MAKES NO EXPRESS OR IMPLIED WARRANTIES WITH RESPECT TO THE CHARACTER, FUNCTION, OR CAPABILITIES OF THE DATA (INCLUDING OF 3RD PARTY DATA INCORPORATED WITHIN), OR THE SUITABILITY OF THE DATA FOR ANY PARTICULAR PURPOSE BEYOND THOSE ORIGINALLY INTENDED BY MJBAINS COOPER CONSULTING LTD. PLEASE REFER TO OUR STANDARD TERMS AND CONDITIONS FOR FURTHER DETAILS.

- Key
- Walling types:
- C Chartham Multi with Warrham Terracotta feature band
- M Maplehurst Light Multi with Warrham Terracotta feature band
- Weather boarding Ebony (on prominent elevations) - C50 Marley Eternit
- Weather boarding White (on prominent elevations) - C01 Marley Eternit
- Flint (on prominent elevations)
- Tile hanging
- Roof Tiles:
- Roof: Redland Cambrian Slate (Naturally Weathered)
- Tile Hanging: Wienerberger Sandtoft Plain Tile - Colour Dark Grey
- Roof: Wienerberger Sadtoft 20/20 Clay tile - Colour Tuscan
- Tile Hanging: Wienerberger Sandtoft Plain Tile - Colour Rustic
- Boundary Treatments:
- 1.8 m high close boarded fencing
- 1.8 m high brick masonry wall
- post + wire fence
- Chimneys:
- Denotes indicative chimney on plots (see housetypes drawings for detail)

E	tiling note updated	05.07.18
D	Amended to suit comments	01.05.2018
C	Updated to suit layout	18.01.2018
B	Updated to suit layout	18.12.2017
A	Minor graphical amendments	05.10.2017
REV	AMENDMENT	DATE
CHWD		

PLANNING

McBains

McBains Ltd
5th Fl, 26 Finsbury Square London EC2A 10S
+44 (0)20 7786 7900
mcbains.co.uk

CLIENT

Taylor Wimpey

PROJECT

LAND AT NYTON NURSERIES
EASTERGATE AND WESTERGATE
WEST SUSSEX

DRAWING TITLE



MATERIALS AND BOUNDARY TREATMENTS PLAN

ARCHITECTURE

SCALE 1:500 @ A0
1:1000 @ A2

DRAWN BY TS
CHECKED /
DATE AUG'17

DRAWING NUMBER 59650-102
REVISION D

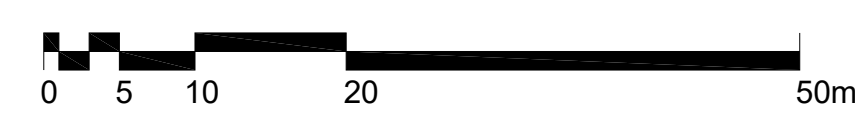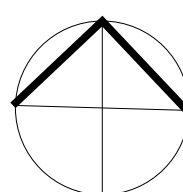

BARNETT CLOSE

FW

B 2233