


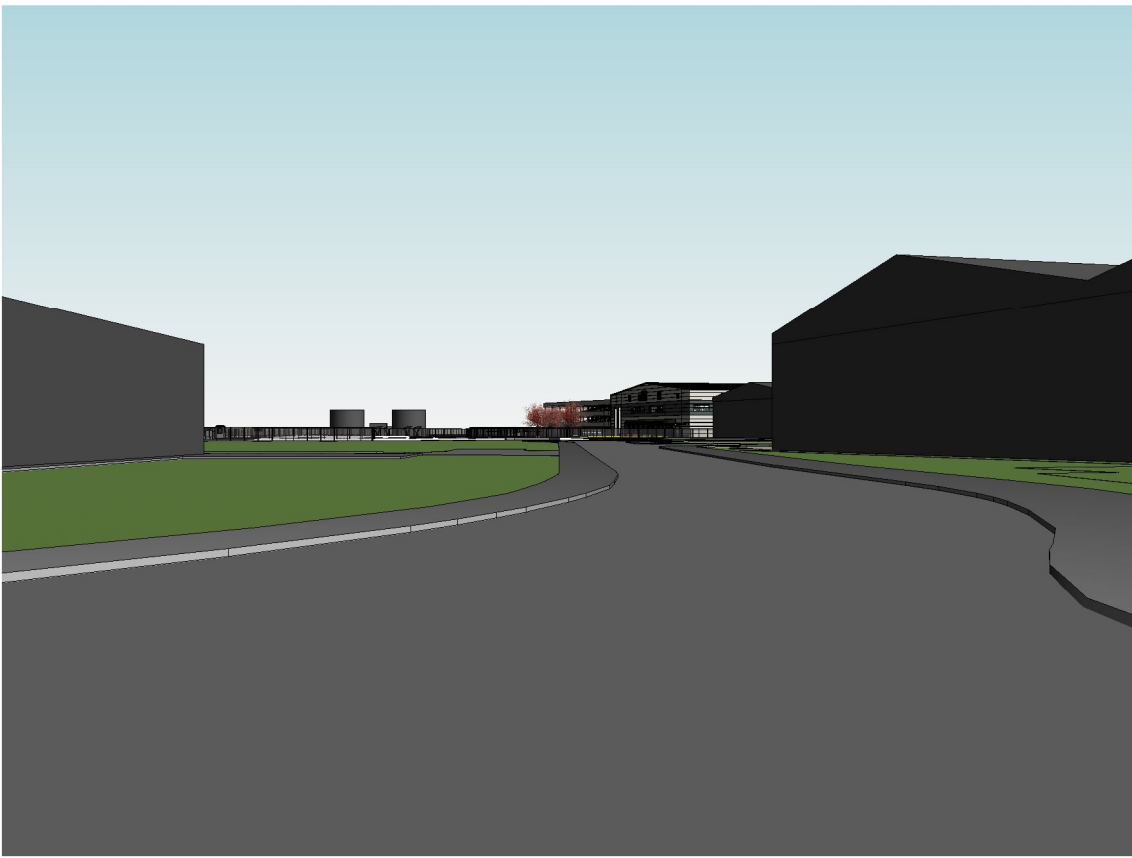


Streetview 1




Streetview 2




Streetview 3

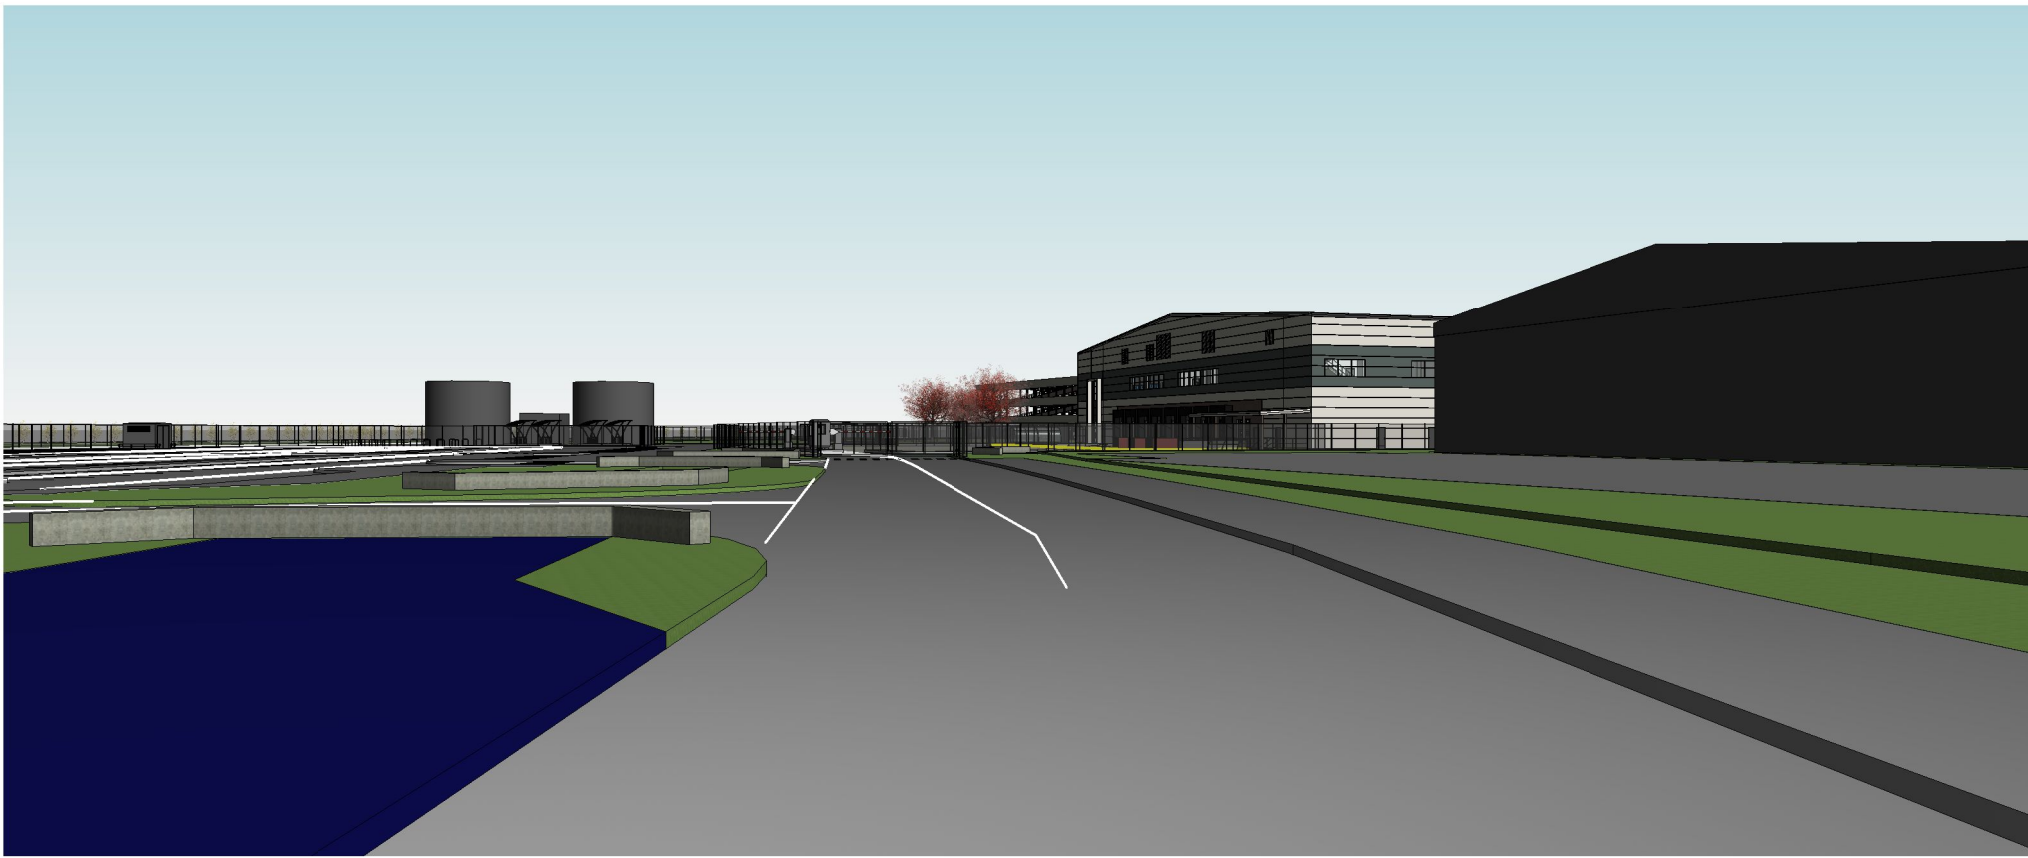

Streetview 4

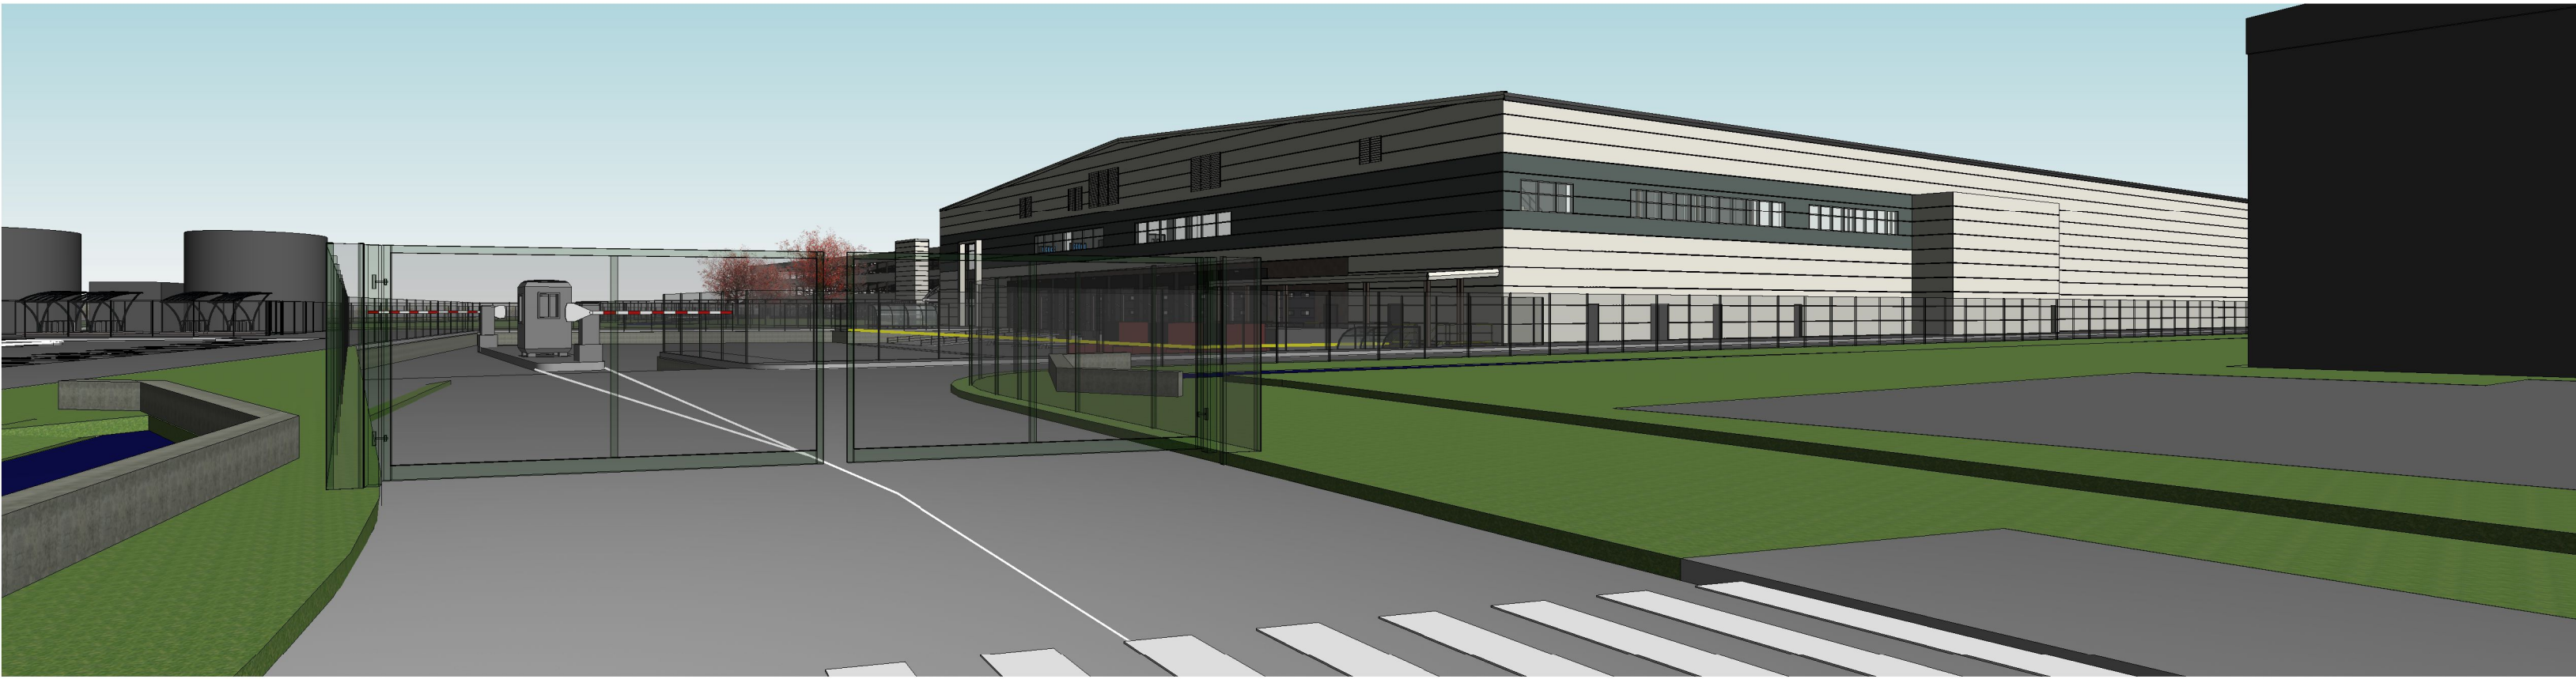

Streetview 5

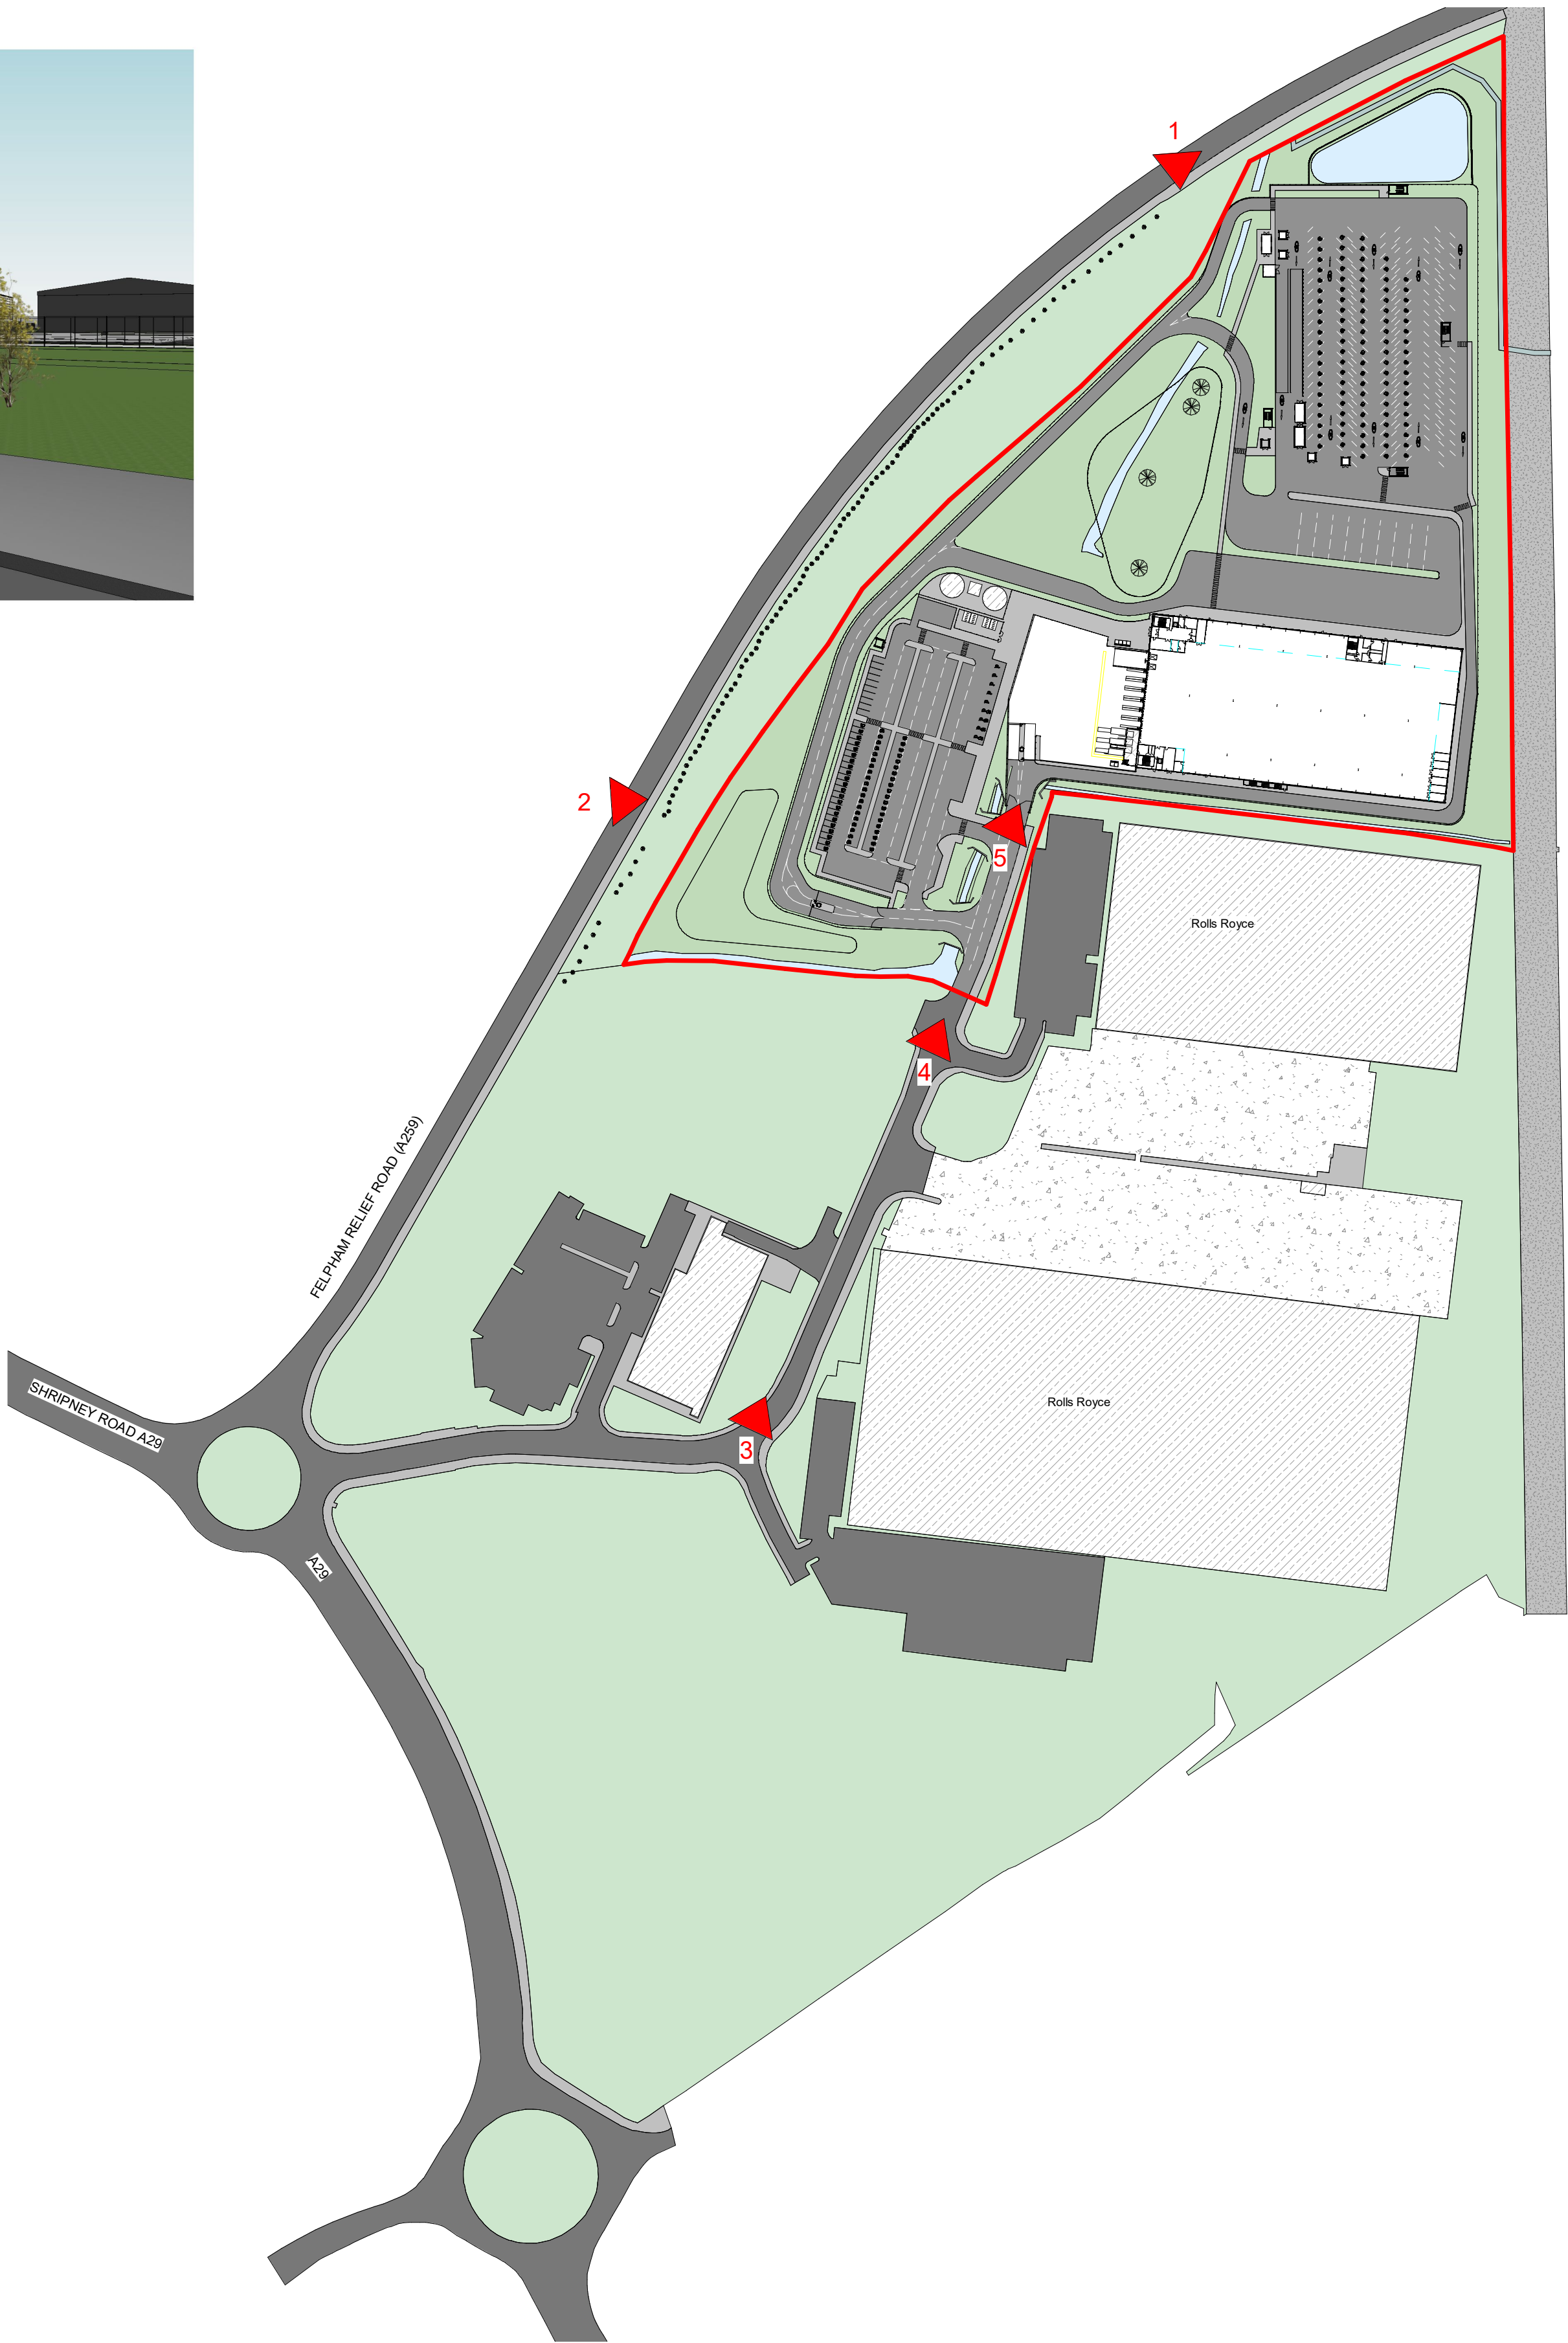

3D View Reference Plan
1 : 2000

Scale for planning purposes only
ashton smith to be notified of discrepancies in figured dimensions
Contractors must check all dimensions from site
This drawing is copyright and is for use on this site only
This drawing is to be used solely for information as entitled
For other information refer to the latest revision of any cross referenced drawing

LOCATION PLAN:

NOTES:

PO	08/06/2021	Van Deck cladding amended to perforated panels
P3	21/05/2021	Pond relocated to North of site
P1	27/05/2021	Updated following DWD comments and derogation review
P2		
REV	DATE	DESCRIPTION
REVISIONS		

DE	GC
DE	GC
DE	GC
DRAWN BY	CHECK BY

PROJECT TITLE			
Bognor Regis			
DRAWING TITLE			
3D Streetviews			
RIBA STAGE	STATUS	PLANNING	
SHEET	SCALE	DATE	SUITABILITY
A1	1 : 2000	10/05/2021	S2
DRAWING NO.			
21023 - ASA - XX - XX - DR - A - PL16 - (S2 - P3)			

CLIENT	
LYSANDER	
ashtonsmith beyond design	
Ashton Smith, Belvedere House, 2 Victoria Avenue, Harrogate, North Yorkshire, HG1 1EL Tel: 01423 522882 Fax: 01423 565104 www.ashtonsmith.co.uk	

JOB NO. 20123