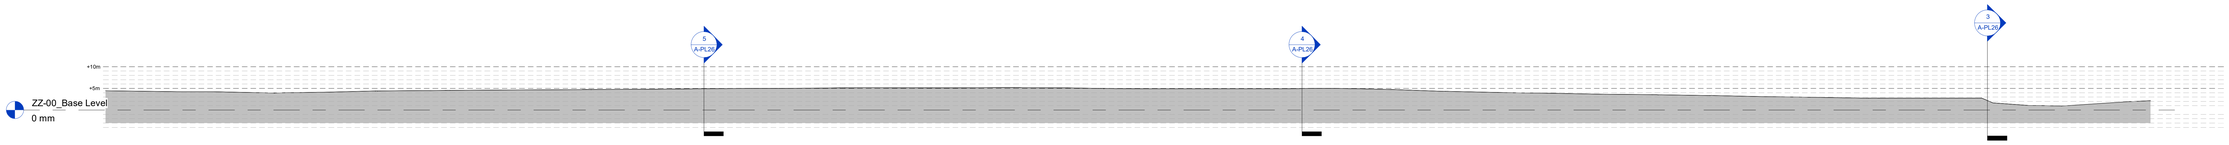

Section 1
1 : 500

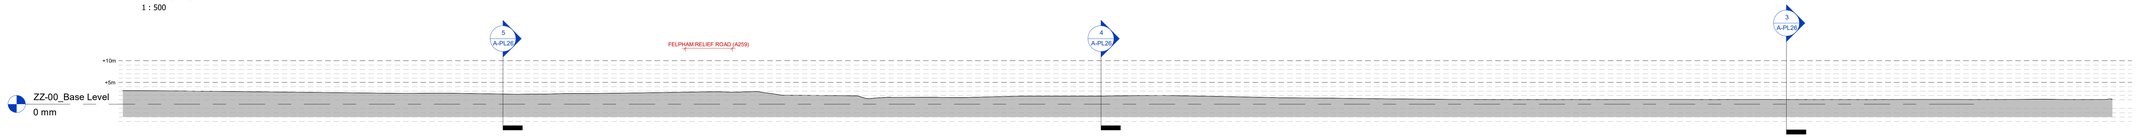

Section 2
1 : 500

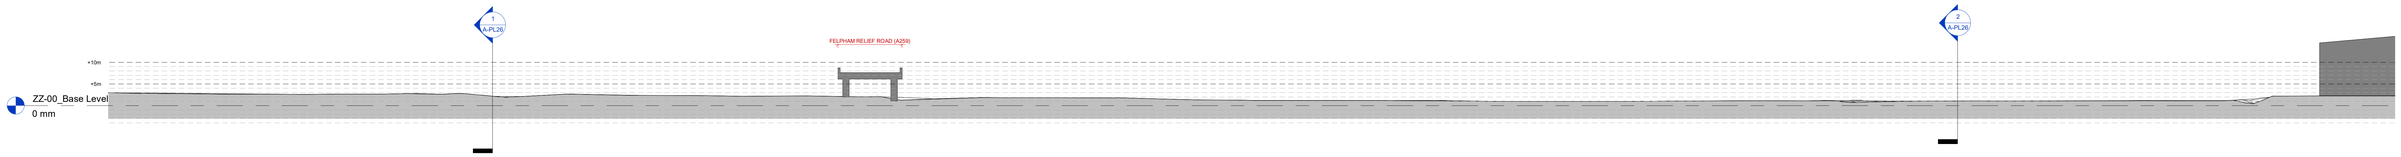

Section 3
1 : 500

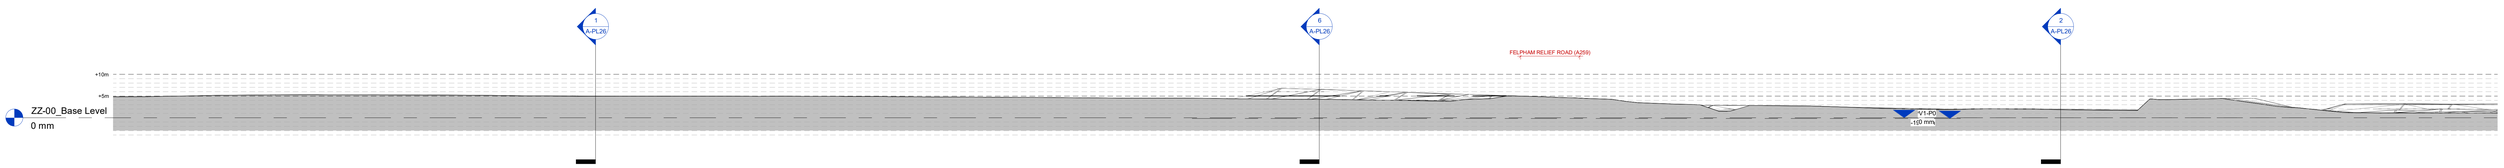

Section 4
1 : 500

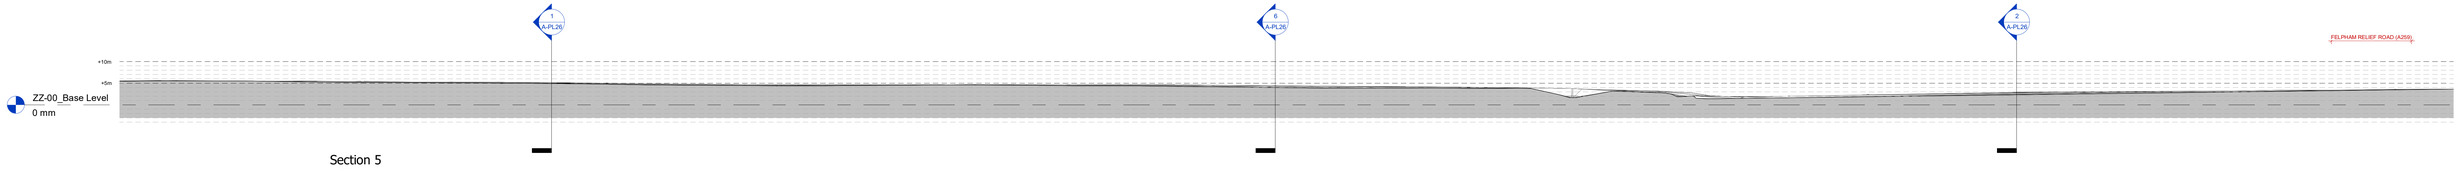

Section 5
1 : 500

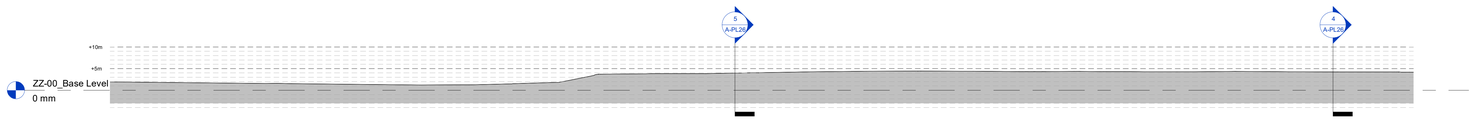

Section 6
1 : 500

Site Section Ref Plan
1 : 5000

Scale for planning purposes only
ashton smith to be notified of discrepancies in figured dimensions
Contractors must check all dimensions from site
© This drawing is copyright and is for use on this site only
This drawing is to be used solely for information as entitled
For other information refer to the latest revision of any cross referenced drawing

LOCATION PLAN:

NOTES:

0m 10m 20m 30m 40m 50m
VISUAL SCALE 1:500

0m 100m 200m 300m 400m 500m
VISUAL SCALE 1:5000

REV	DATE	DESCRIPTION	DRAWN BY	CHECK BY
P1	27/05/2021	Updated to DWD comments	DE	GC

REVISIONS

PROJECT TITLE
Bognor Regis

DRAWING TITLE
Existing Site Sections

RIBA STAGE	STATUS	DRAWN BY	CHECKED BY
	PLANNING	DE	GC

SHEET	SCALE	DATE	SUITABILITY	REVISION
A0	As indicated	21/05/21	S2	P1

DRAWING NO.
20123 - ASA - V0 - XX - DR - A - PL26 - (S2 - P1)

CLIENT
LYSANDER

ashtonsmith
beyond design
Ashton Smith, Belvedere House, 2 Victoria Avenue, Harrogate, North Yorkshire, HG1 1EL
Tel: 01423 521882 Fax: 01423 505104
www.ashtonsmith.co.uk

JOB NO.
20123