


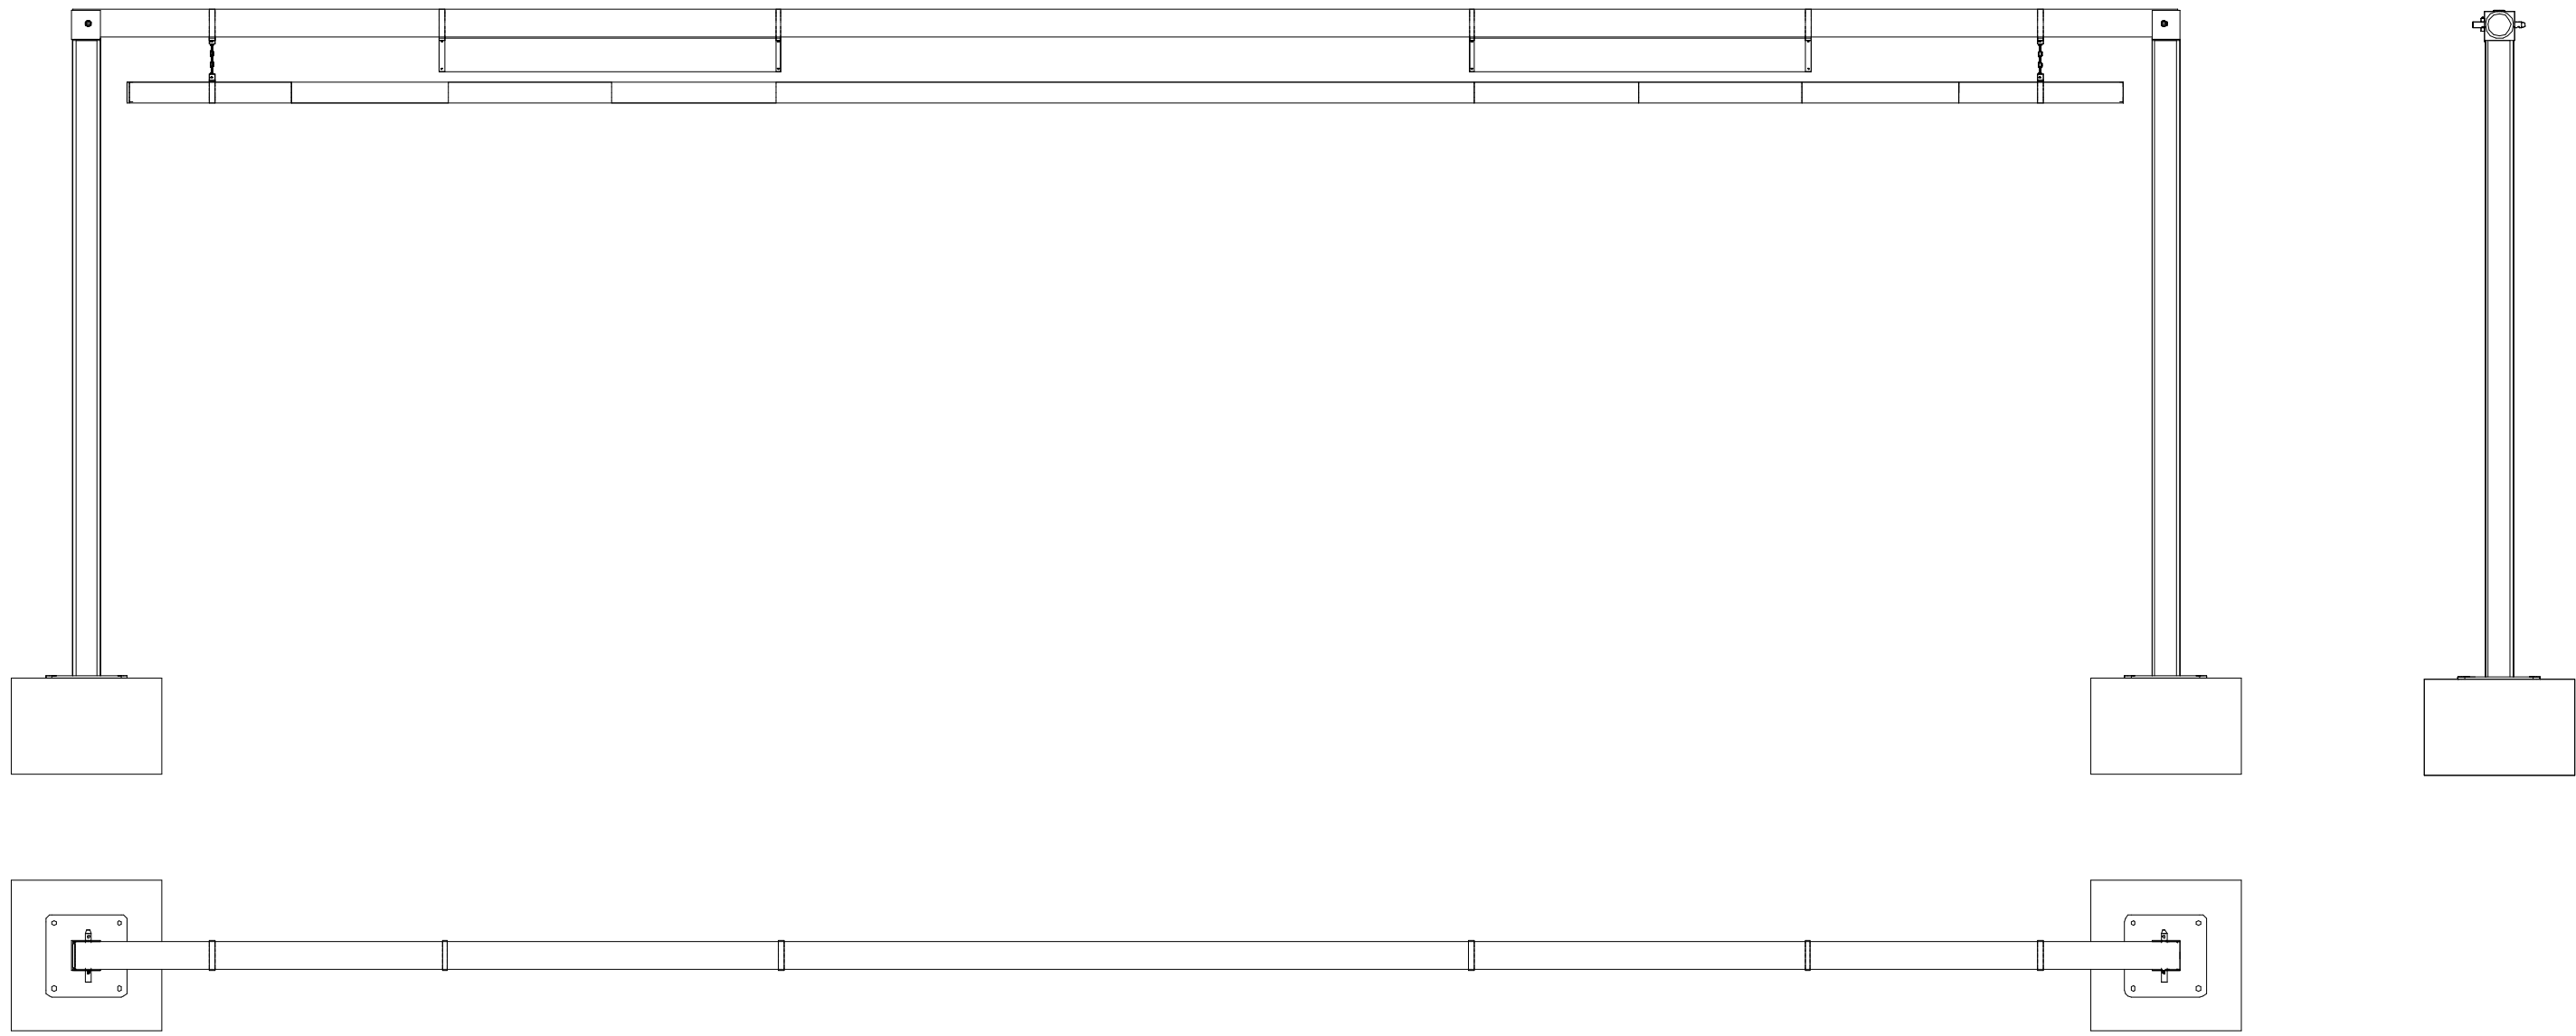


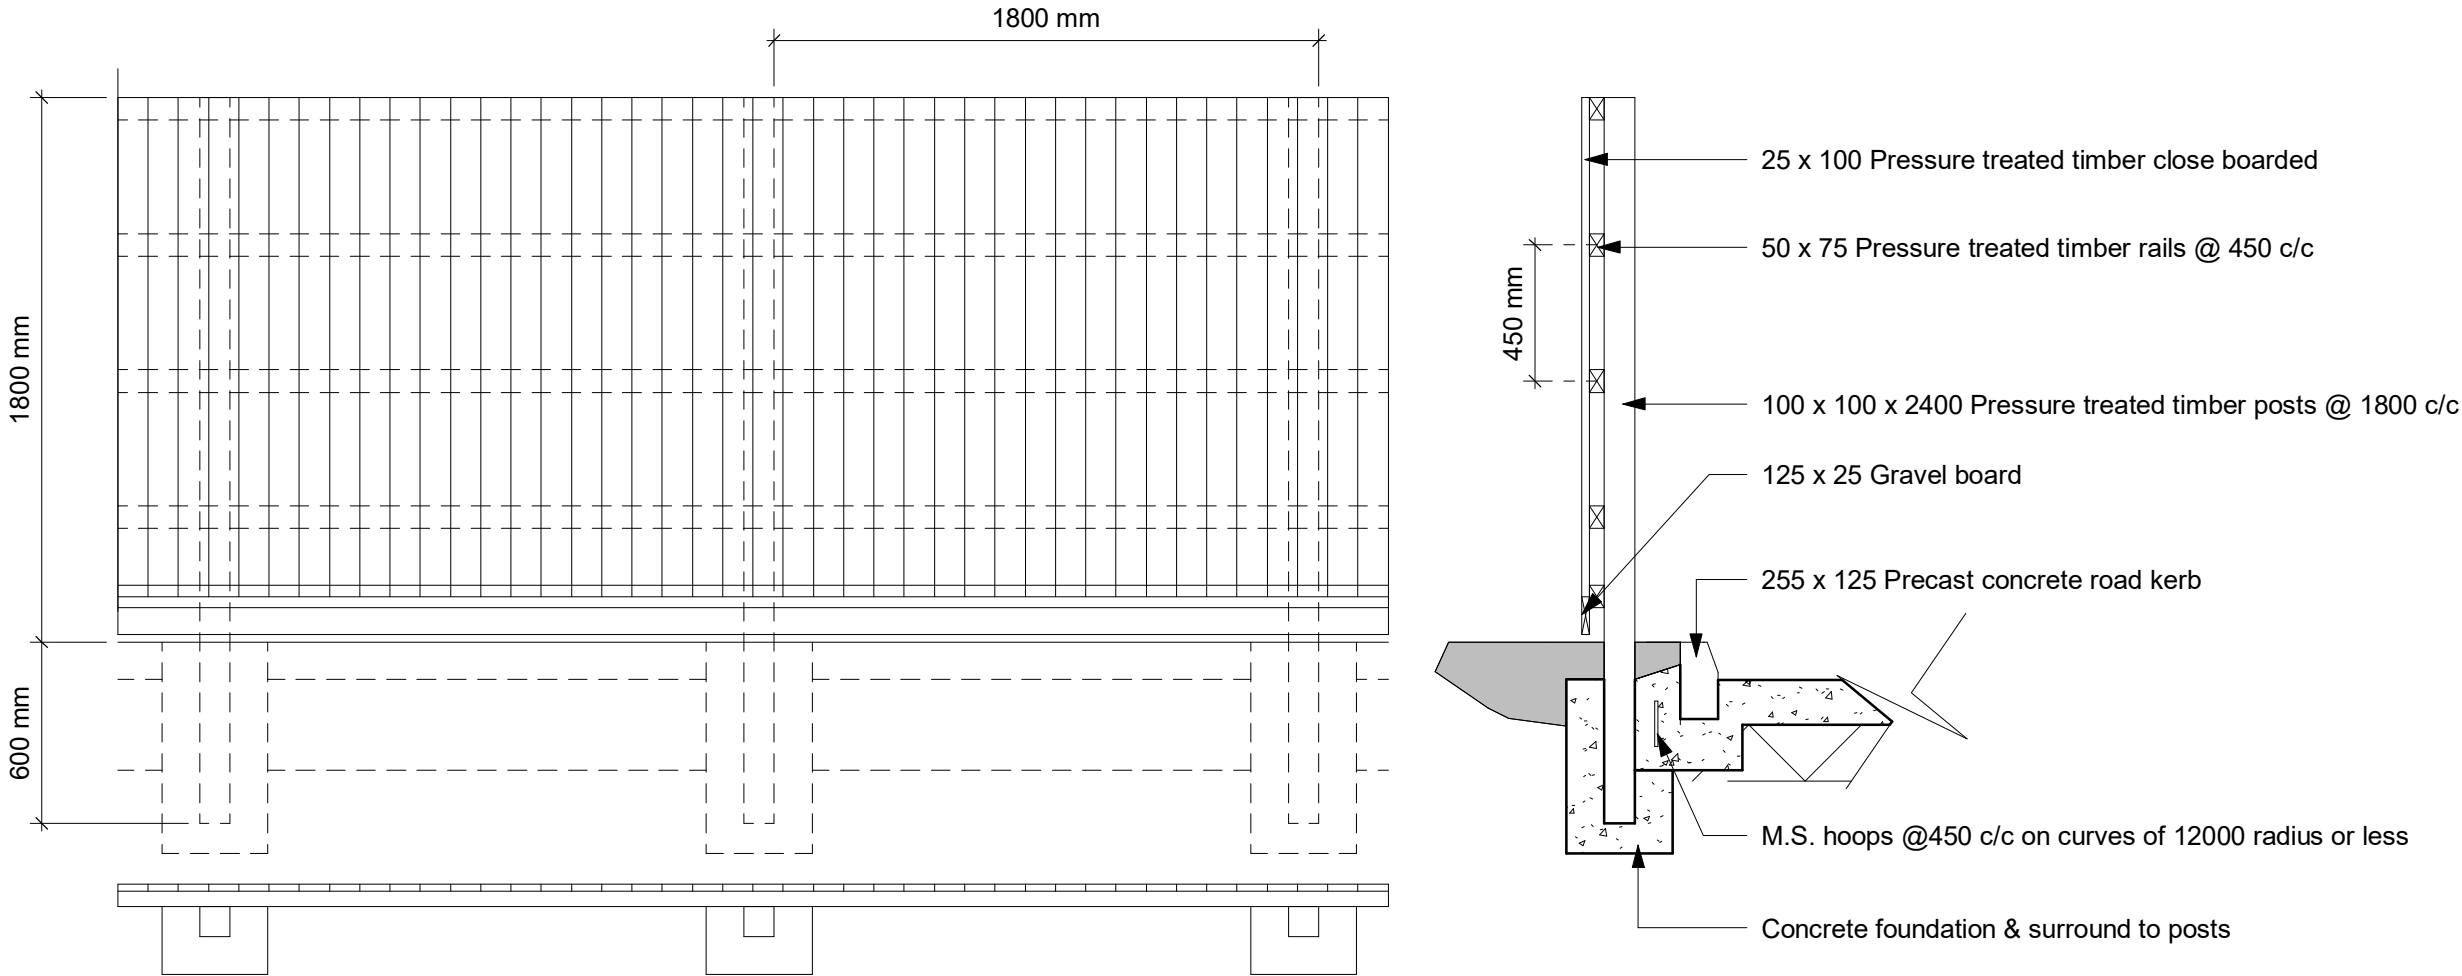

CAR PARK HEIGHT RESTRICTOR

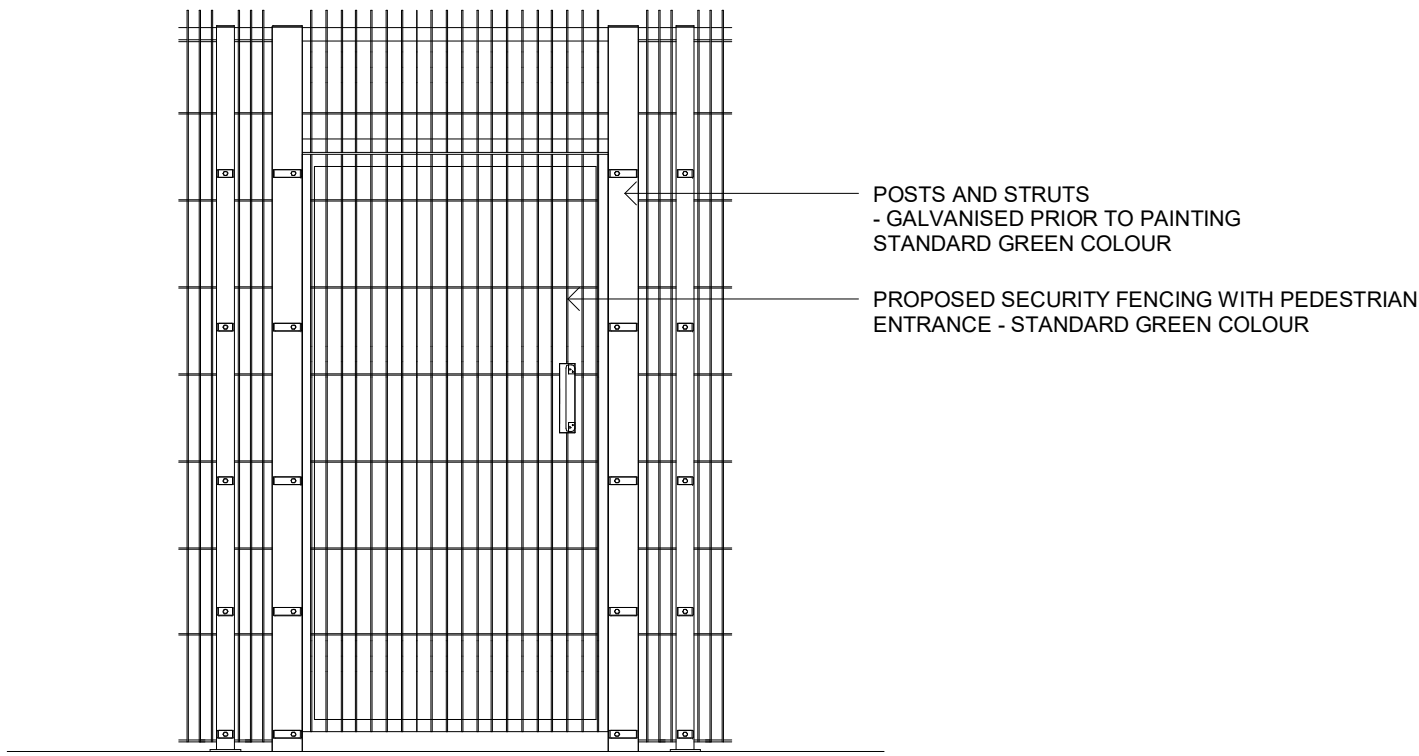


TYPICAL PLAN, ELEVATION & SECTION OF 1800 HIGH TIMBER FENCE USED AROUND RECYCLING AREA

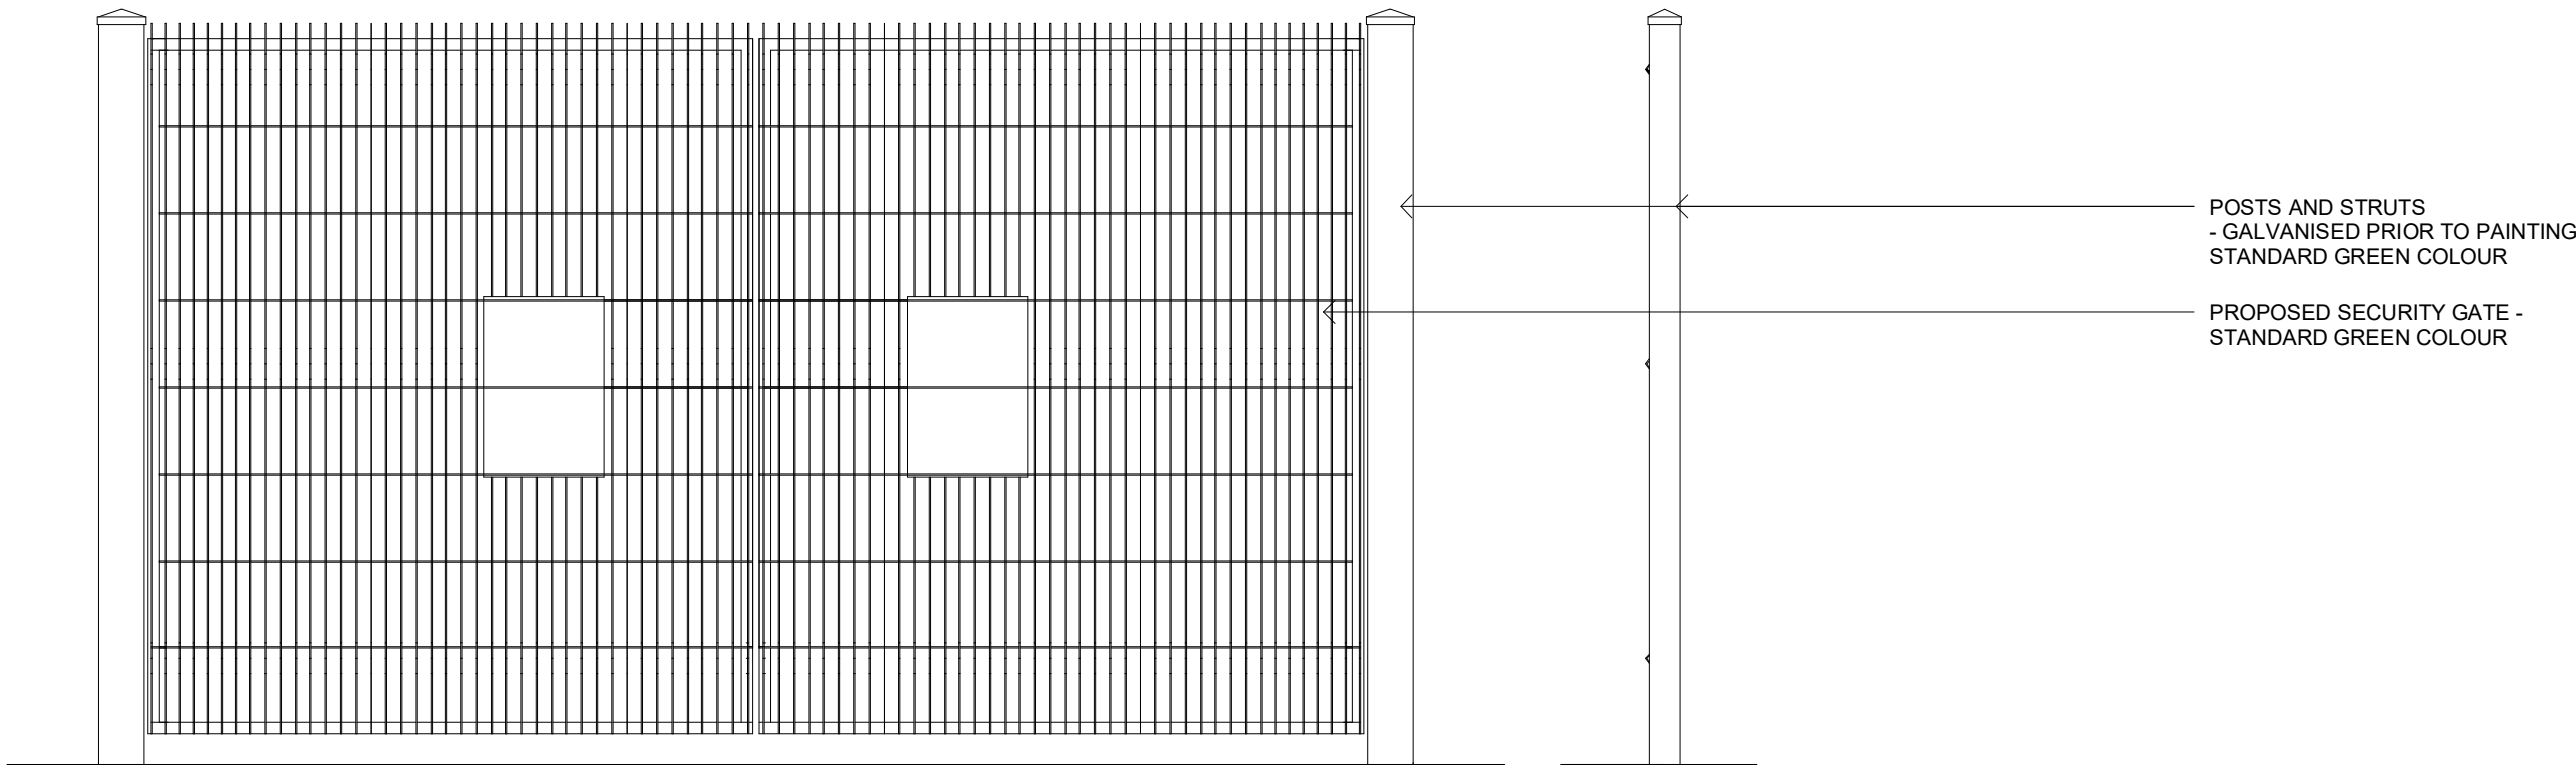

DOUBLE SWING GATE ELEVATIONS

PROPOSED SECURITY GATE

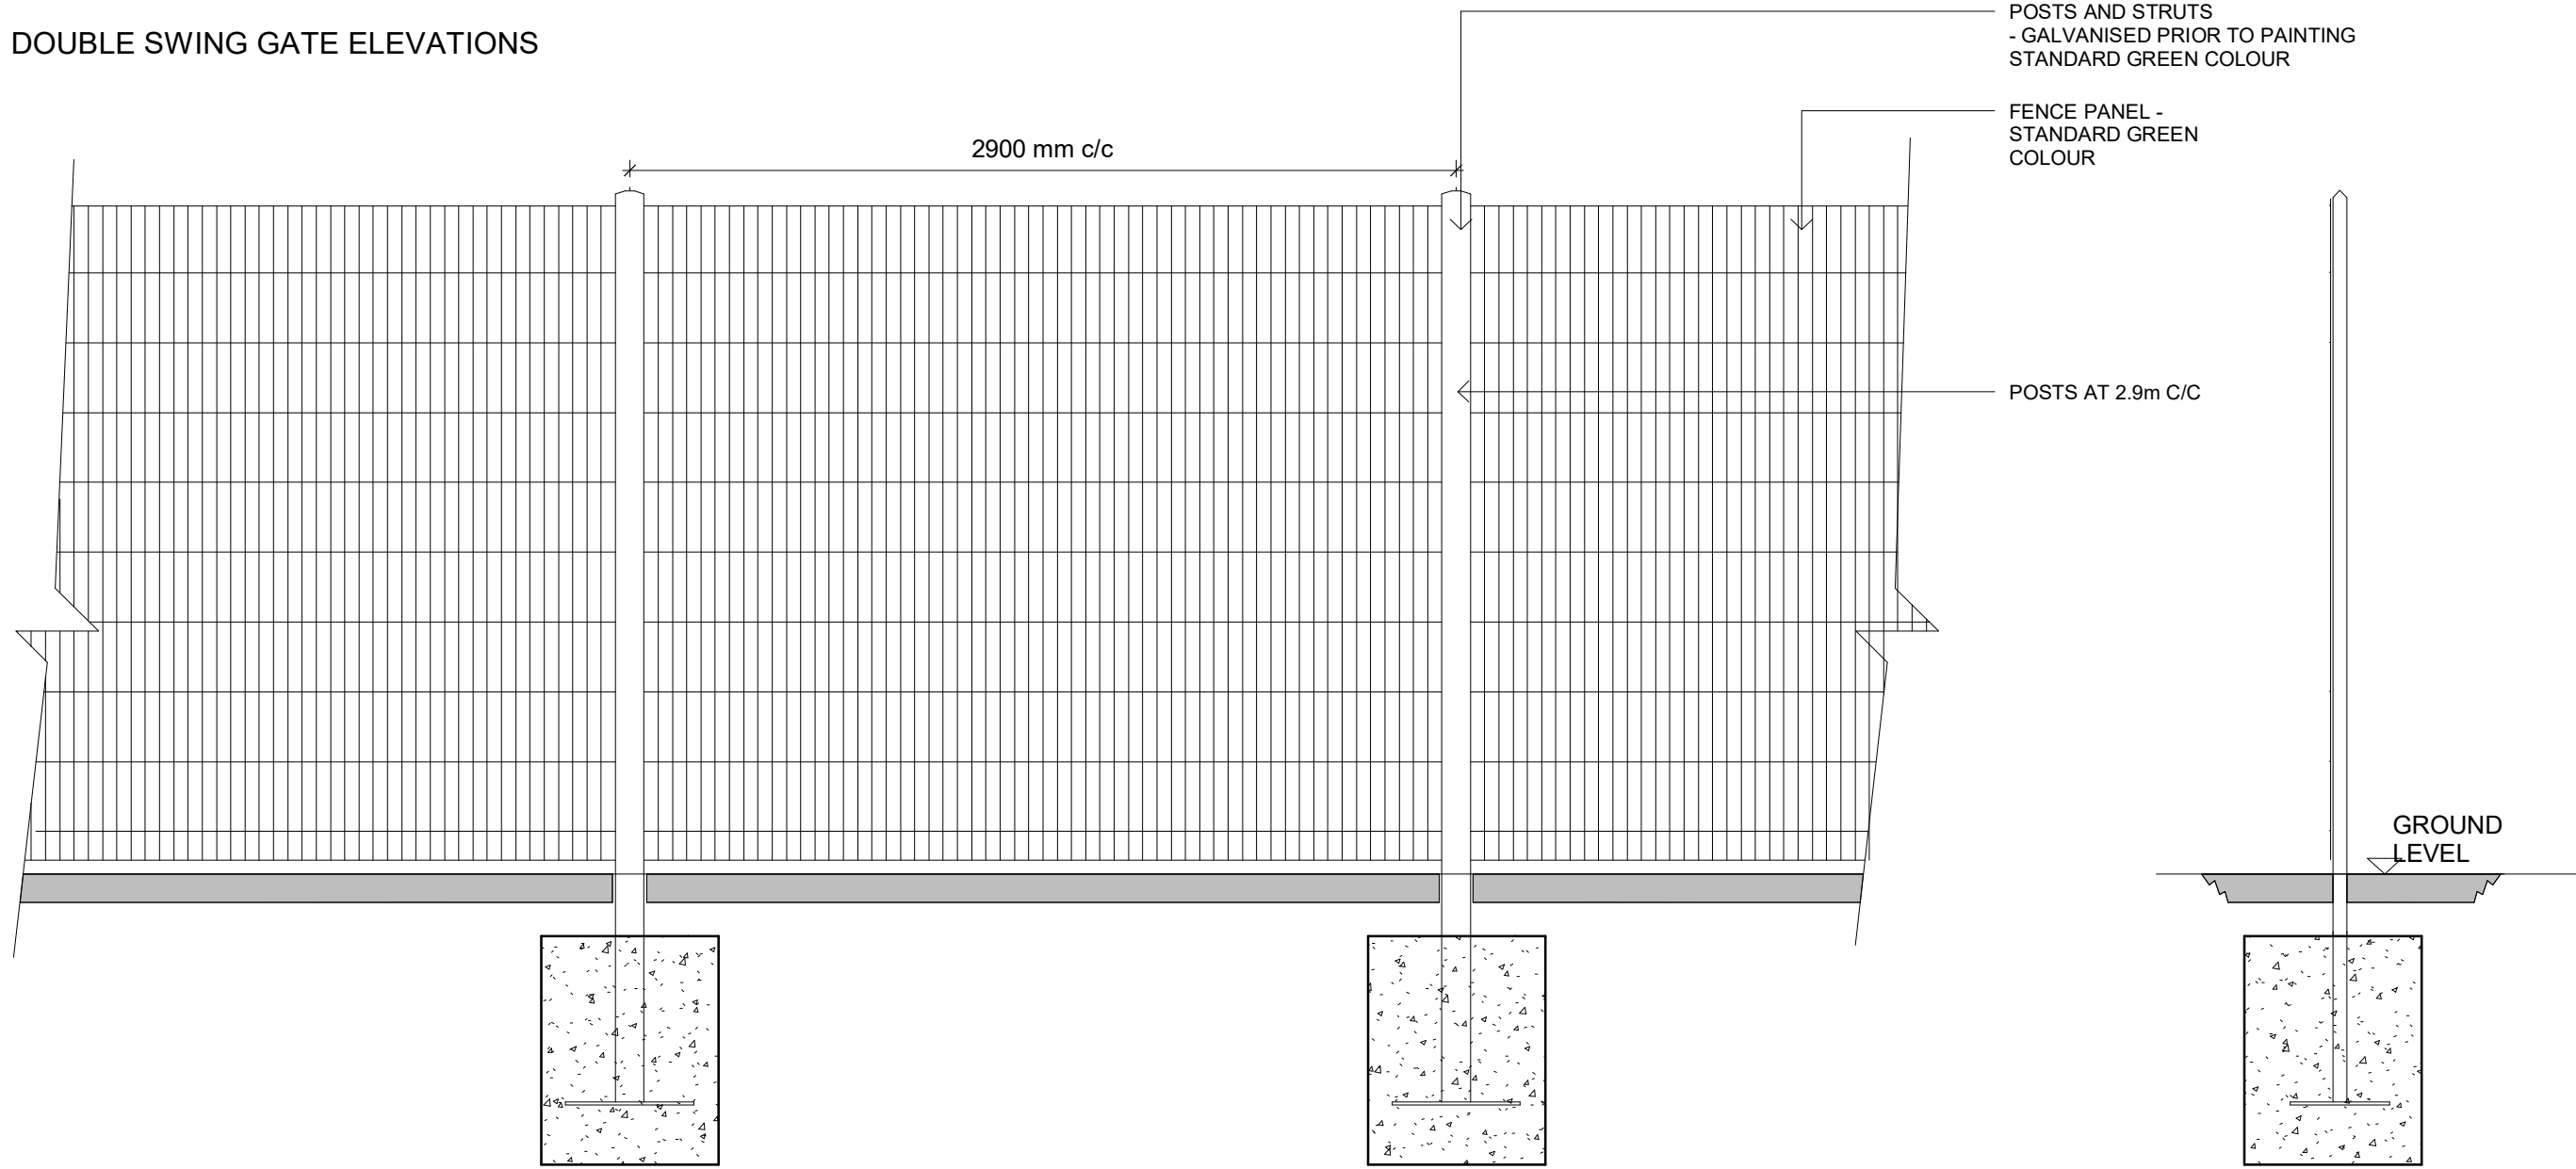


ELEVATION AND SECTION OF 2.4m HIGH PALADIN SECURITY FENCE

Scale for planning purposes only
ashton smith to be notified of discrepancies in figured dimensions
Contractors must check all dimensions from site
This drawing is copyright and is for use on this site only
This drawing is to be used solely for information as entitled
For other information refer to the latest revision of any cross referenced drawing



LOCATION PLAN:

NOTES:

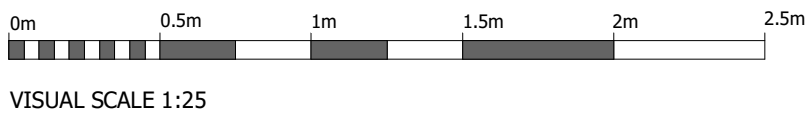

P1	17/05/2021	Updated following Planning Consultants comments	DE	GC
REV	DATE	DESCRIPTION	DRAWN BY	CHECK BY
REVISIONS				

PROJECT TITLE							
Bognor Regis							
DRAWING TITLE							
Proposed Boundary Details							
RIBA STAGE		STATUS			DRAWN BY		CHECKED BY
		PLANNING			DE		GC
SHEET	SCALE	DATE		SUITABILITY	REVISION		
A1	1 : 25	30/04/2021		S2	P1		
DRAWING NO.							
21023 - ASA - V0 - XX - DR - A - PL20 - (S2 - P1)							

CLIENT	
LYSANDER	
ashtonsmith beyond design	
Ashton Smith, Belvedere House, 2 Victoria Avenue, Harrogate, North Yorkshire, HG1 1EL Tel: 01423 522882 Fax: 01423 565104 www.ashtonsmith.co.uk	