




C | Section C-C
1 : 200

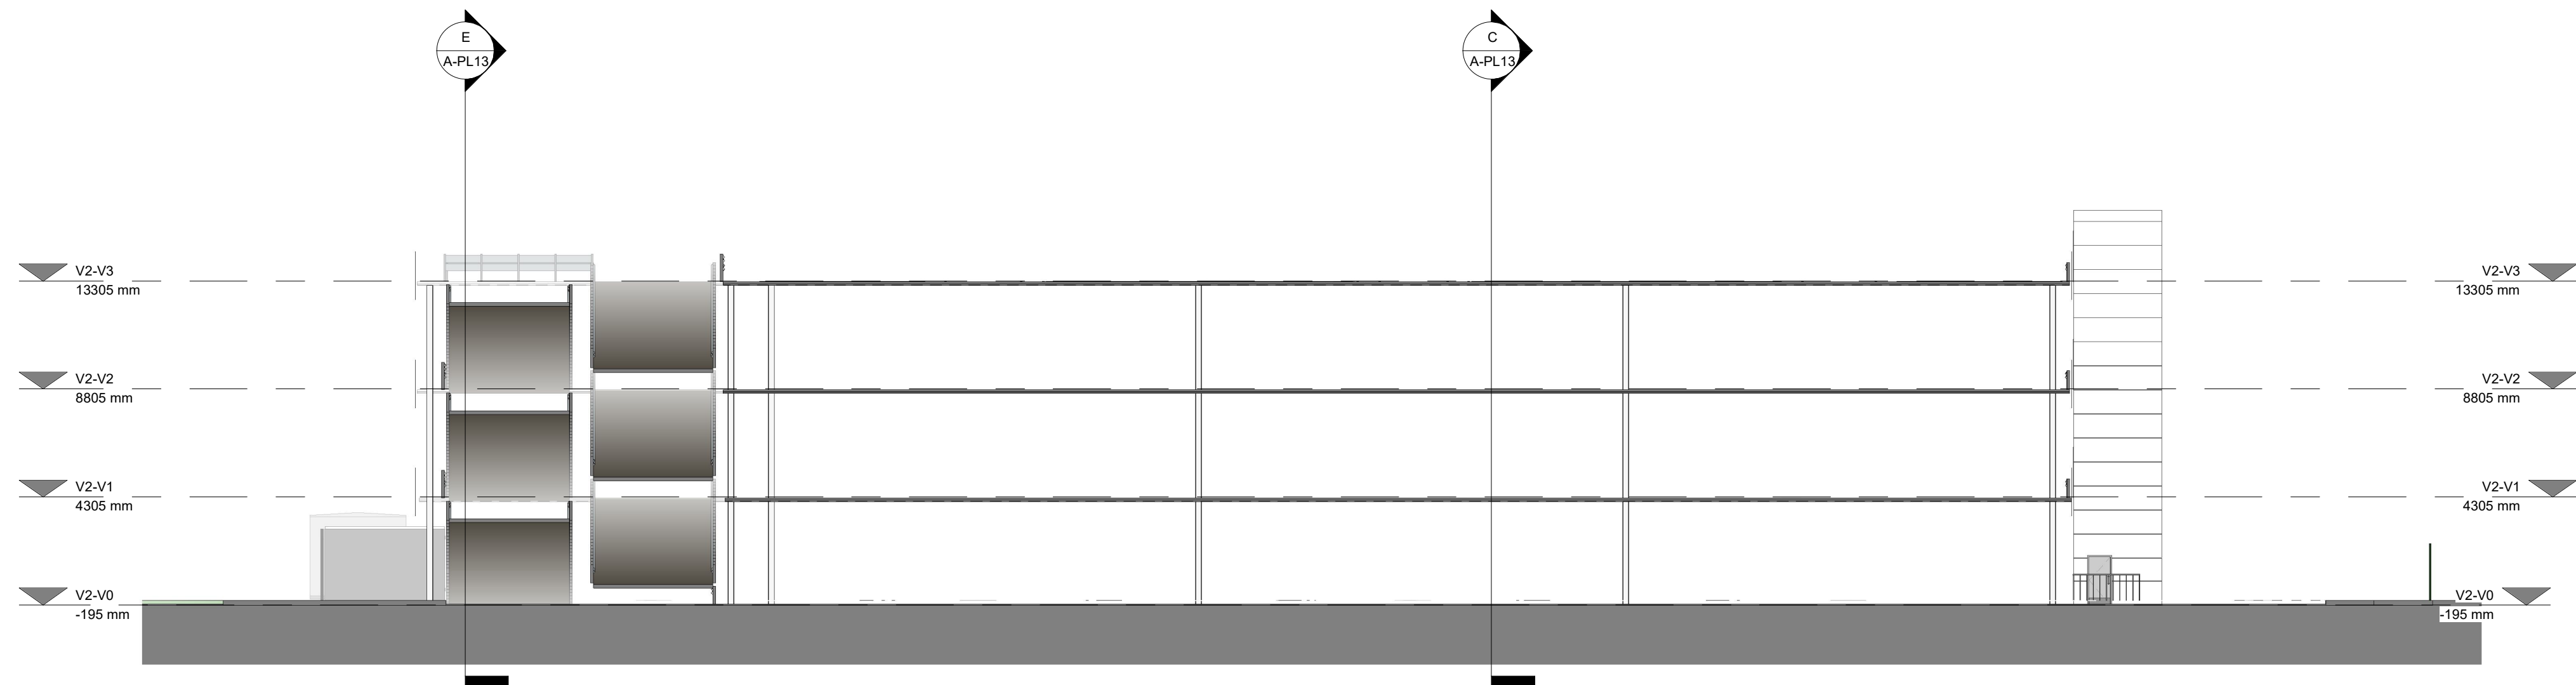

D | Section D-D
1 : 200

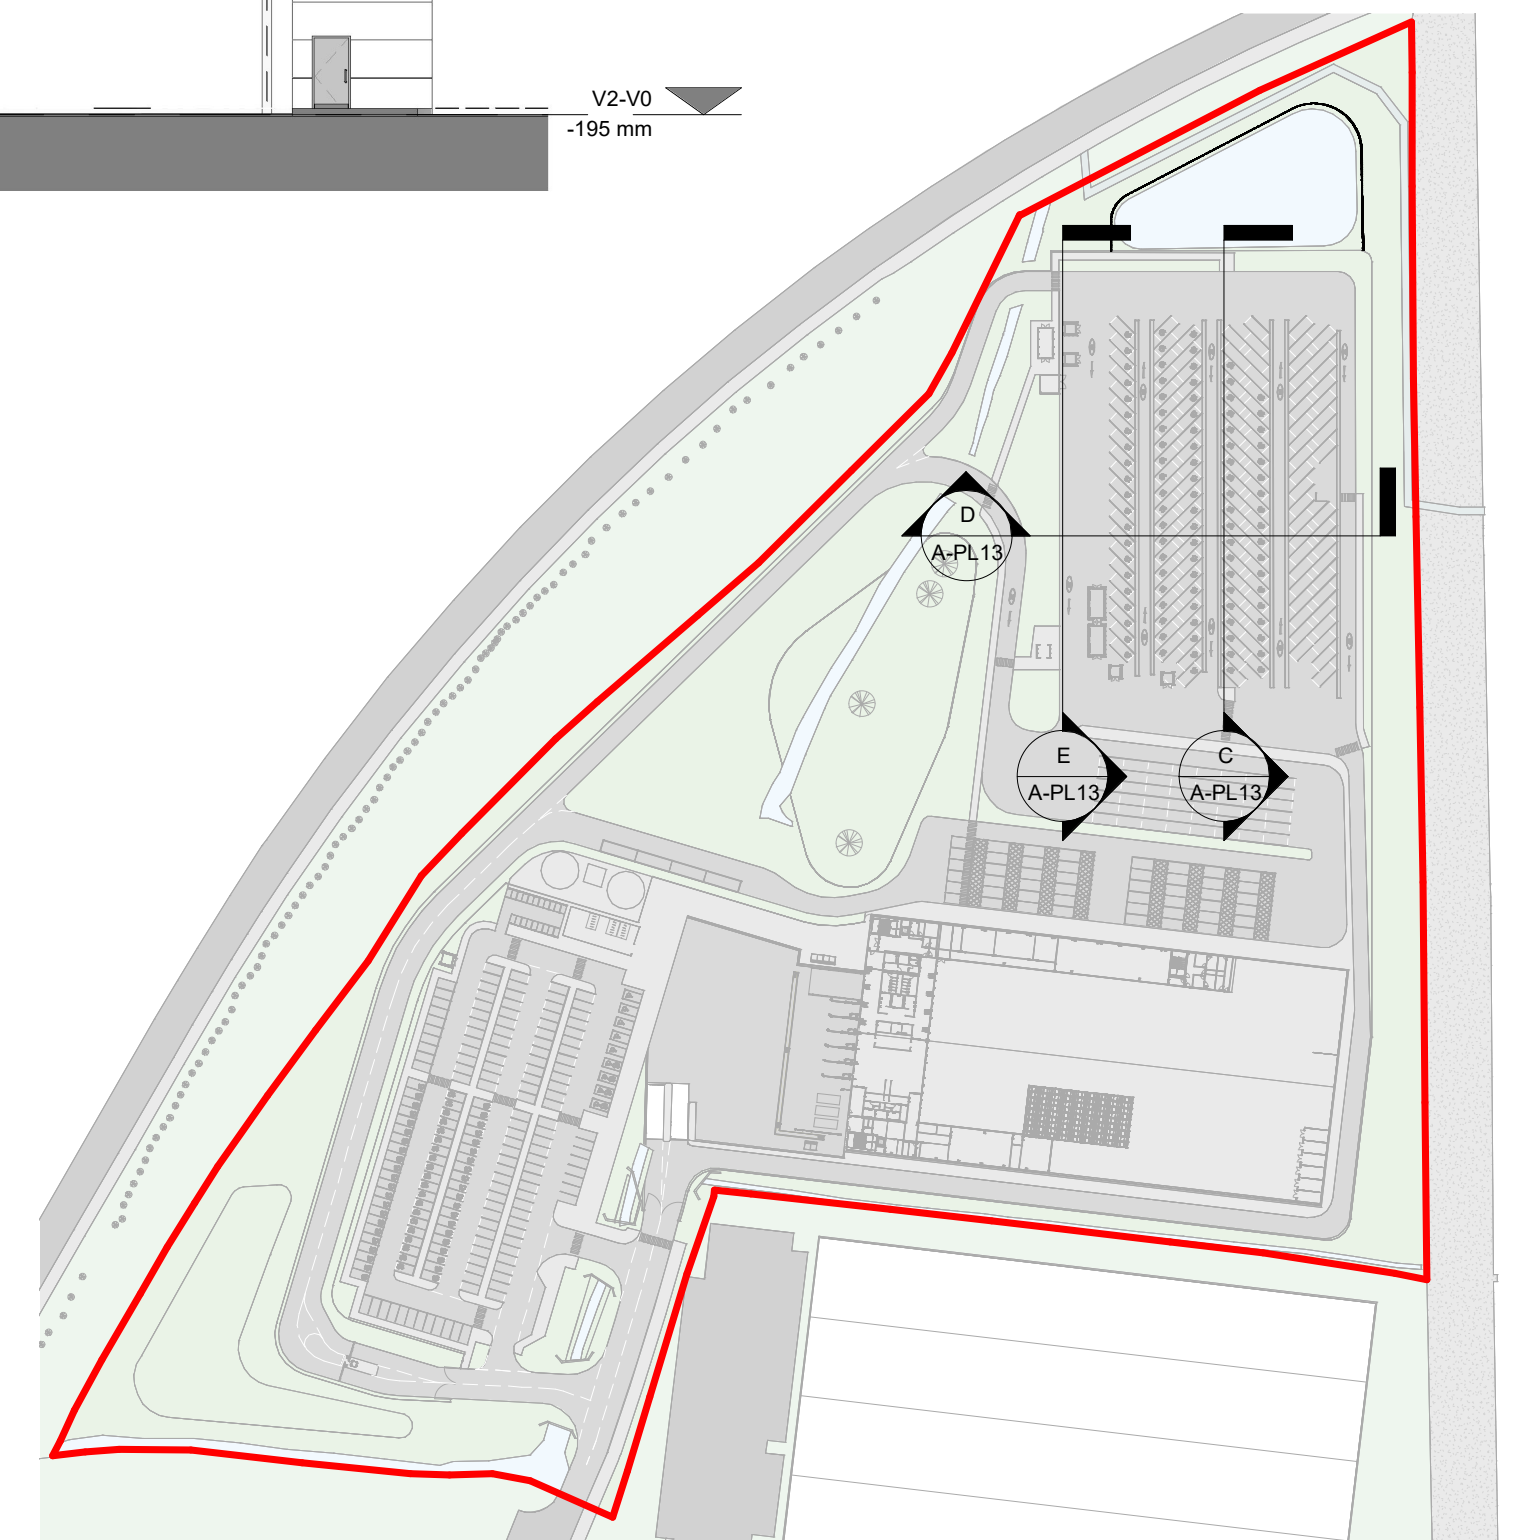

Reference Plan
1 : 2000

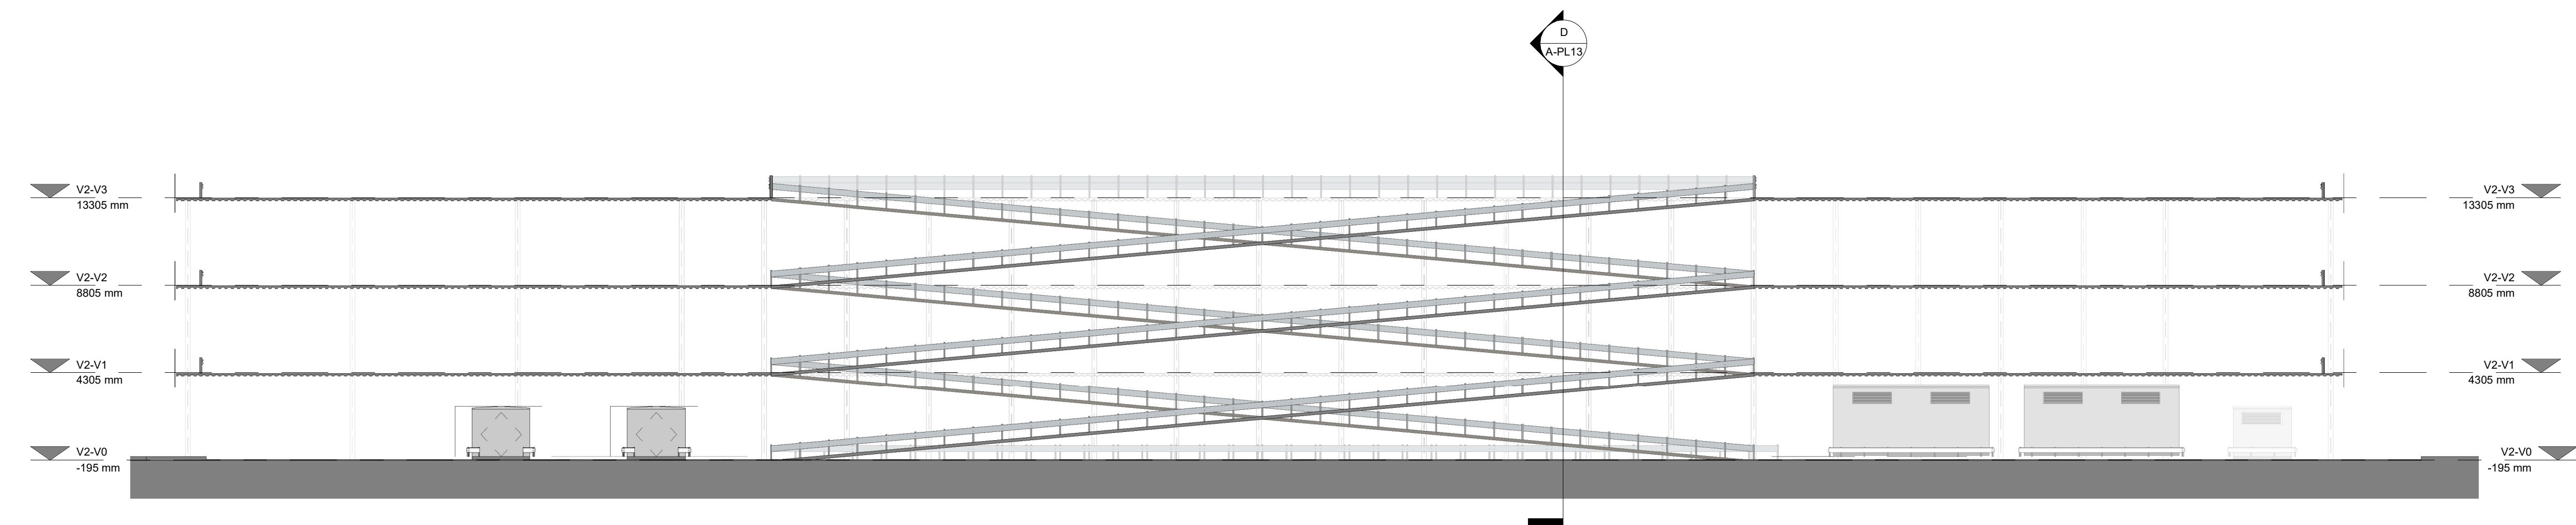


E | Section E-E
1 : 200


Scale for planning purposes only
ashton smith to be notified of discrepancies in figured dimensions
Contractors must check all dimensions from site
This drawing is copyright and is for use on this site only
This drawing is to be used solely for information as entitled
For other information refer to the latest revision of any cross referenced drawing



LOCATION PLAN:

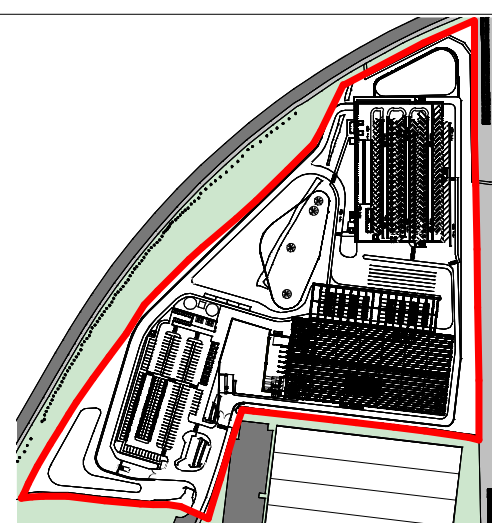

NOTES:

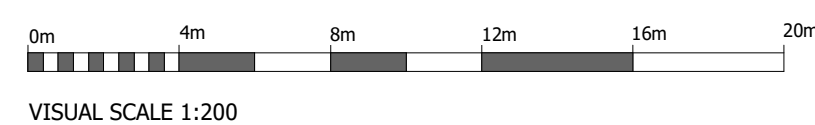

P0	08/06/2021	Van Deck cladding amended to perforated panels	DE	GC
P1	17/05/2021	Updated following Planning Consultants comments	DE	GC
P2	21/05/2021	Pond relocated to North of site	DE	GC
P3	27/05/2021	Updated following DfW comments and derogation review	DE	GC
REV	DATE	DESCRIPTION	DRAWN BY	CHECK BY
REVISIONS				

PROJECT TITLE			
Bognor Regis			
DRAWING TITLE			
Proposed Van Deck Sections			
RIBA STAGE	STATUS	DRAWN BY	CHECKED BY
PLANNING	DATE	SUITABILITY	REVISION
A1	As indicated	30/04/2021	S2 P4
DRAWING NO.			
21023 - ASA - V2 - XX - DR - A - PL13 - (S2 - P4)			

CLIENT
LYSANDER
ashtonsmith beyond design
Ashton Smith, Belvedere House, 2 Victoria Avenue, Harrogate, North Yorkshire, HG1 1EL Tel: 01423 522882 Fax: 01423 565104 www.ashtonsmith.co.uk

20123