

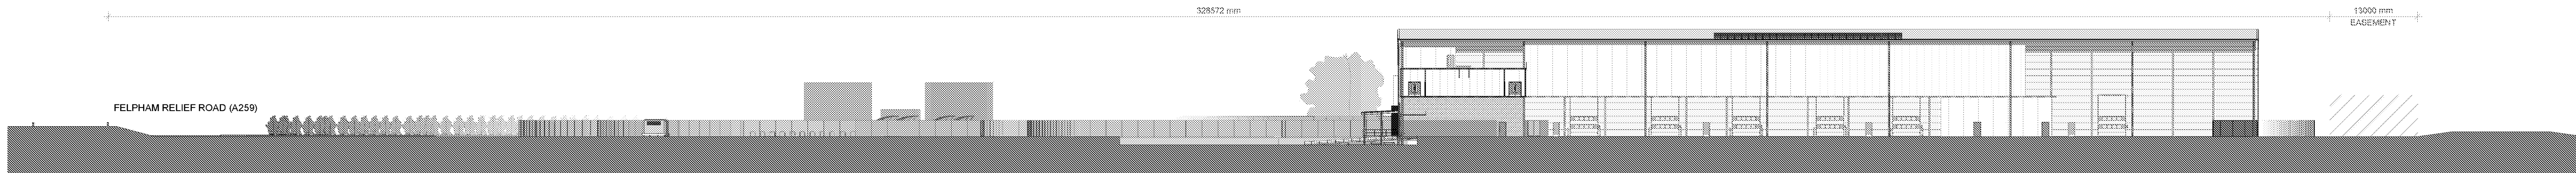


1 | SITE SECTION 1
1 : 500

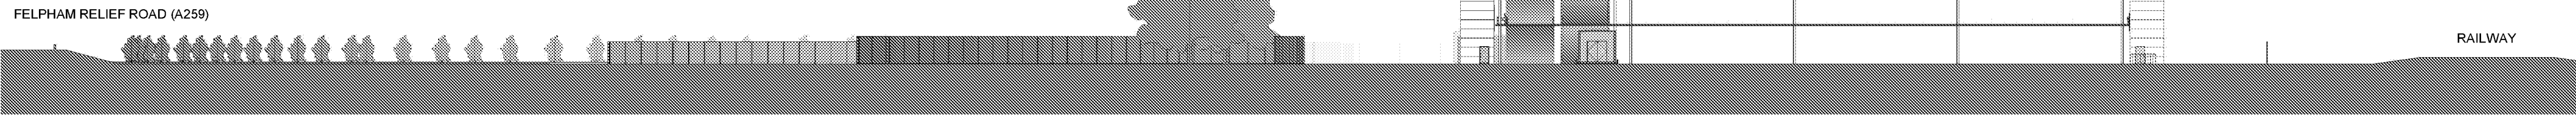

2 | SITE SECTION 2
1 : 500

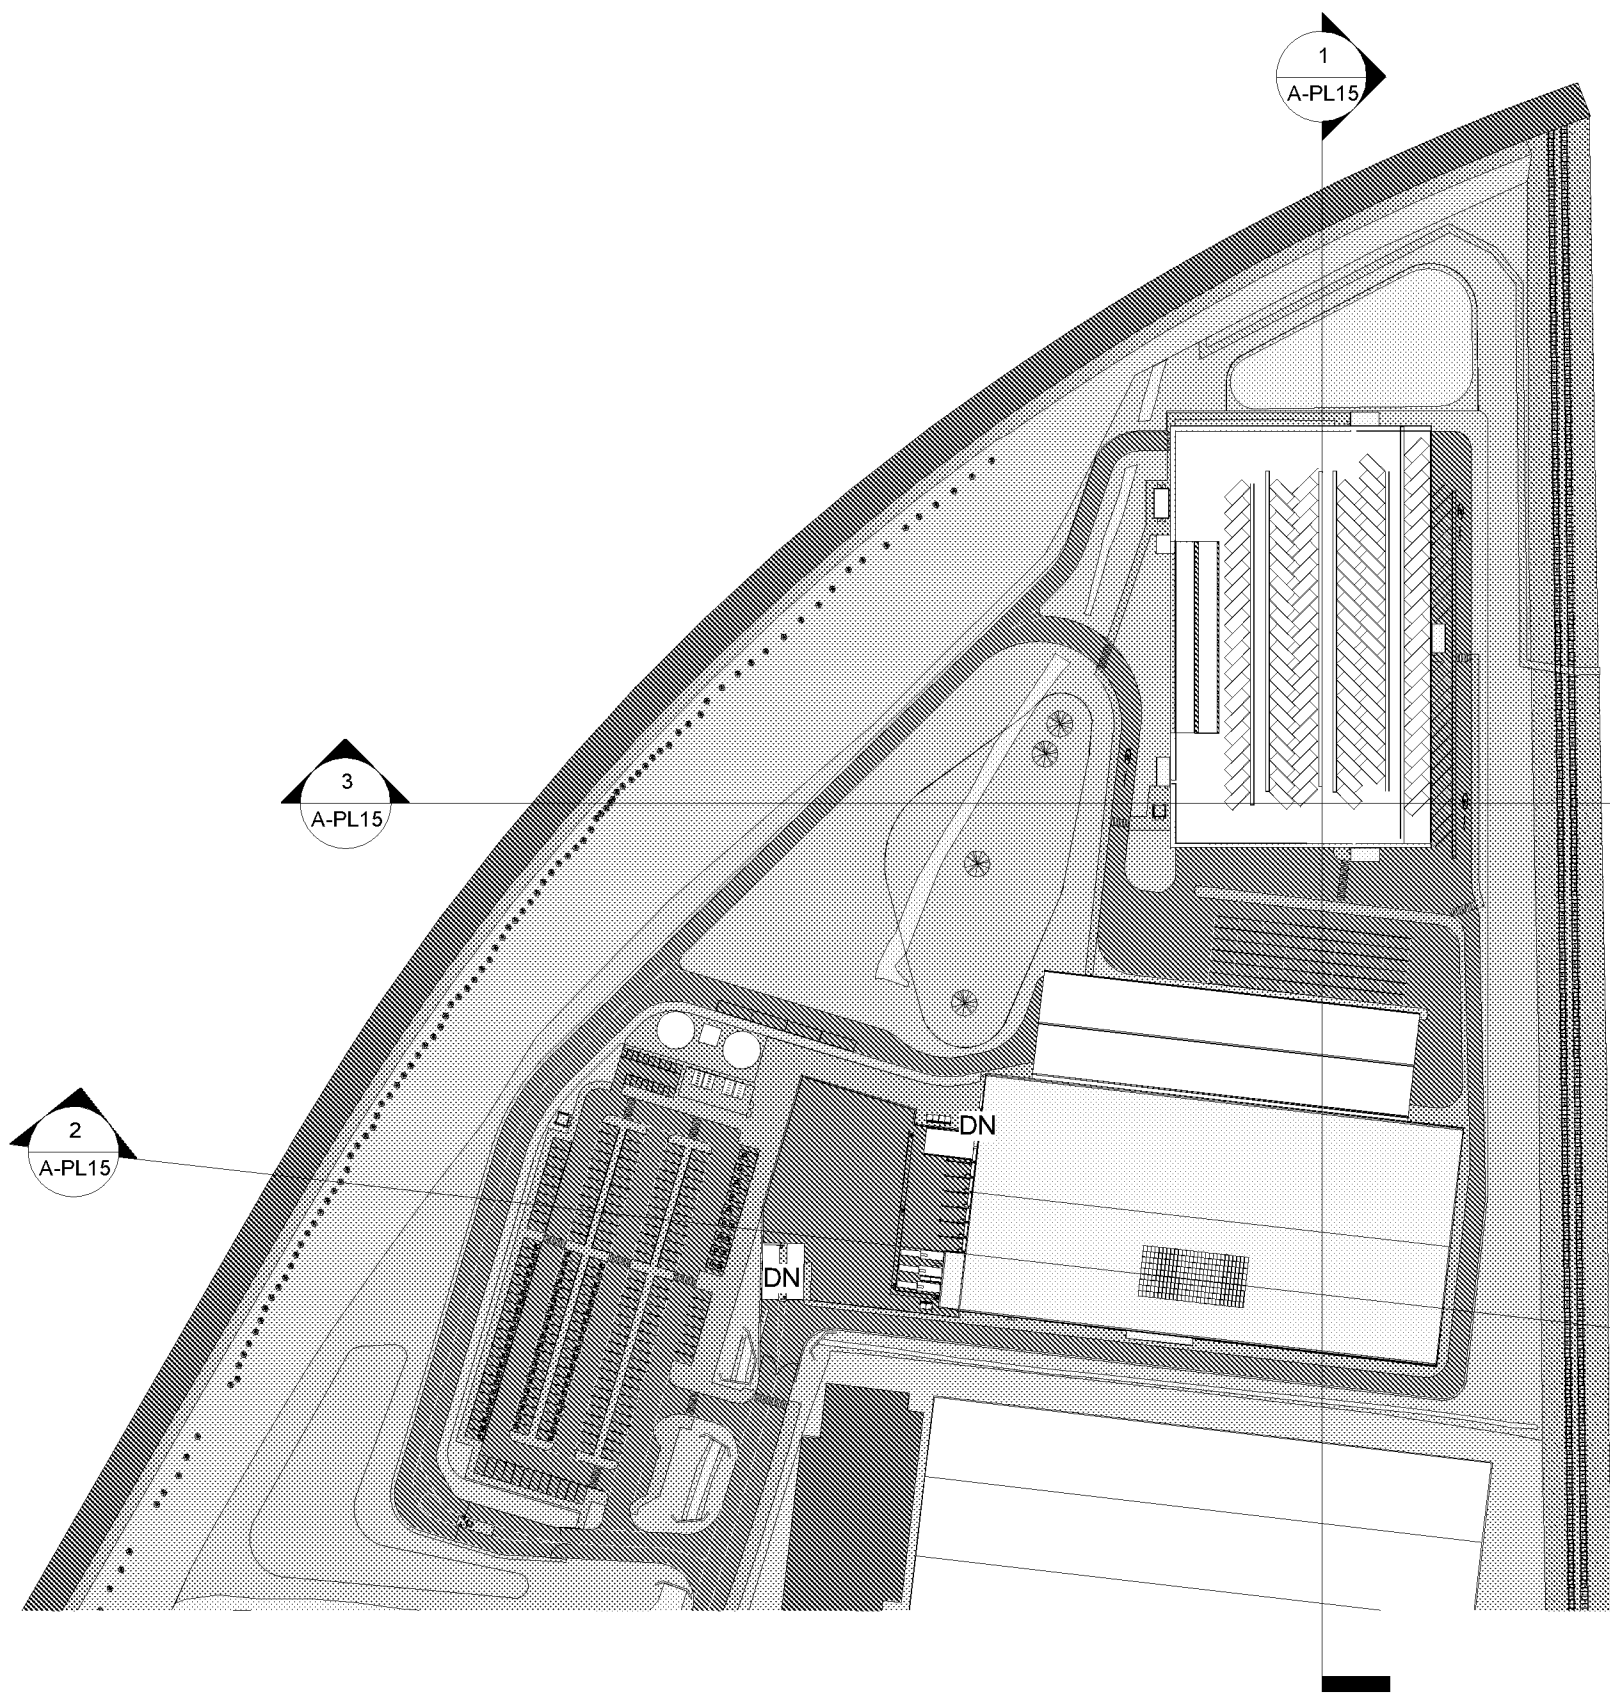


3 | SITE SECTION 3
1 : 500

Scale for planning purposes only
ashton smith to be notified of discrepancies in figured dimensions
Contractors must check all dimensions from site
This drawing is copyright and is for use on this site only
This drawing is to be used solely for information as entitled
For other information refer to the latest revision of any cross referenced drawing

LOCATION PLAN:

NOTES:

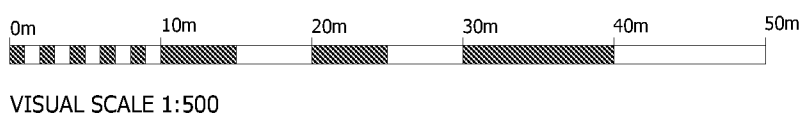

REV	DATE	DESCRIPTION
P0		
P4	08/06/2021	Van Deck cladding amended to perforated panels
P1	17/05/2021	Updated following Planning Consultants comments
P2	21/05/2021	Pond relocated to North of site
P3	27/05/2021	Updated following DWD comments and derogation review

DRAWN BY

CHECK BY

PROJECT TITLE					
Bognor Regis					
DRAWING TITLE					
Proposed Site Sections					
RIBA STAGE		STATUS		DRAWN BY	CHECKED BY
		PLANNING		DE	GC
SHEET	SCALE	DATE	SUITABILITY	REVISION	
A1	As indicated	30/04/2021	S2	P4	
DRAWING NO.					
21023 - ASA - V0 - XX - DR - A - PL15 - (S2 - P4)					

CLIENT	
LYSANDER	
Ashton Smith, Belvedere House, 2 Victoria Avenue, Harrogate, North Yorkshire, HG1 1EL Tel: 01423 522882 Fax: 01423 565104 www.ashtonsmith.co.uk	

JOB NO.
20123