



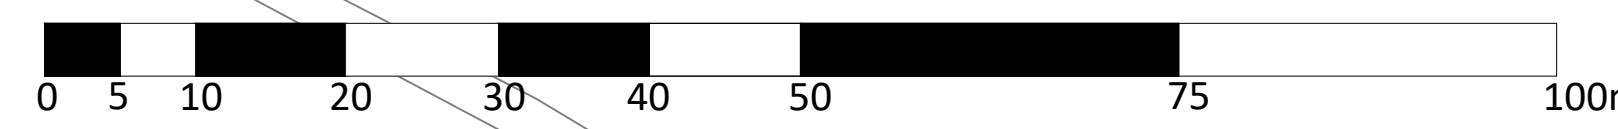

KEY

- Existing trees to be retained & protected in accordance with BS5837: 2012
 - Tree Protection Fencing in accordance with BS5837:2012 as per below diagram:
 - Existing vegetation to be retained
 - Existing swales
 - Proposed pond
 - Tarmacadam roads as per engineer's specification and detail
 - Block paving for carparking spaces - eg. Artro Steel ex. Tobemore, laid stretcher bond
 - Resinbound surfacing for pedestrian areas - eg. 6mm Addaset in Acorn ex. Addagrip edged in flexible steel edging ex. Everedge
 - Amenity grass
 - Meadow grass in drifts within the amenity grass - eg. EM3 Special General Purpose Meadow Mix ex. Emorsgate to include the following wildflowers:-
 - Yarrow
 - Greater Knapweed
 - Field scabious
 - Oxeye daisy
 - Salad Burnet
 - Selfheal
 - Meadow buttercup
 - Bladder campion
 - Achillea millefolium
 - Centaura scabiosa
 - Knautia arvensis
 - Leucanthemum vulgare
 - Sanguisorba minor
 - Prunella vulgaris
 - Ranunculus acris
 - Silene vulgaris
 - Marsh marigold
 - Common Knapweed
 - Meadowsweet
 - Flag Iris
 - Purple Loosestrife
 - Selfheal
 - Yellow rattle
 - Caltha palustris
 - Centaura nigra
 - Filipendula ulmaria
 - Iris pseudacorus
 - Lythrum salicaria
 - Prunella vulgaris
 - Rhinanthus minor
- Proposed native shrubs to include:- (generally min. 60-80cm ht at time of planting)
 - Field maple
 - Dogwood
 - Hazel
 - Hawthorn
 - Broom
 - Spindle
 - Holly
 - Privet
 - Buckthorn
 - Field rose
 - Dog rose
 - Sweet briar rose
 - Butchers broom
 - Goat willow
 - Purple willow
 - Elderberry
 - Yew
 - Gorse
 - Wayfaring tree
 - Gelder rose
 - Acer campestre
 - Cornus sanguinea
 - Corylus avellana
 - Crataegus monogyna
 - Cytisus scoparius
 - Euonymus europaeus
 - Ilex aquifolium
 - Ligustrum vulgare
 - Rhamnus cathartica
 - Rosa arvensis
 - Rosa canina
 - Rosa rubiginosa
 - Ruscus aculeatus
 - Salix caprea
 - Salix purpurea
 - Sambucus nigra
 - Taxus baccata
 - Ulex europaeus
 - Viburnum lantana
 - Viburnum opulus
- Proposed native shrubs to include:- (generally min. 1800mm ht at time of planting, other than those marked * 1200mm ht)
 - Field maple
 - Hazel
 - Hawthorn
 - Holly
 - Privet
 - Field rose
 - Dog rose
 - Goat willow
 - Purple willow
 - Elderberry
 - Yew
 - Wayfaring tree
 - Gelder rose
 - Acer campestre
 - Corylus avellana
 - Crataegus monogyna
 - Ilex aquifolium
 - Ligustrum vulgare
 - Rosa arvensis *
 - Rosa canina *
 - Salix caprea *
 - Salix purpurea
 - Sambucus nigra *
 - Taxus baccata
 - Viburnum lantana
 - Viburnum opulus
- Proposed native standard trees to include:- (those marked * only to north of site, all others can be planted sitewide)
 - Alder
 - Silver birch
 - Downy birch
 - Hornbeam
 - Beech
 - Crab apple
 - Black poplar
 - Wild cherry
 - Bird cherry
 - Oak
 - White willow
 - Bay willow
 - Rowan
 - Whitebeam
 - Small-leaved lime
 - Alnus glutinosa *
 - Betula pendula *
 - Betula pubescens *
 - Carpinus betulus
 - Fagus sylvatica
 - Malus sylvestris
 - Populus nigra *
 - Prunus avium
 - Prunus padus
 - Quercus robur
 - Salix alba *
 - Salix pentandra *
 - Sorbus aucuparia
 - Sorbus aria
 - Tilia cordata *

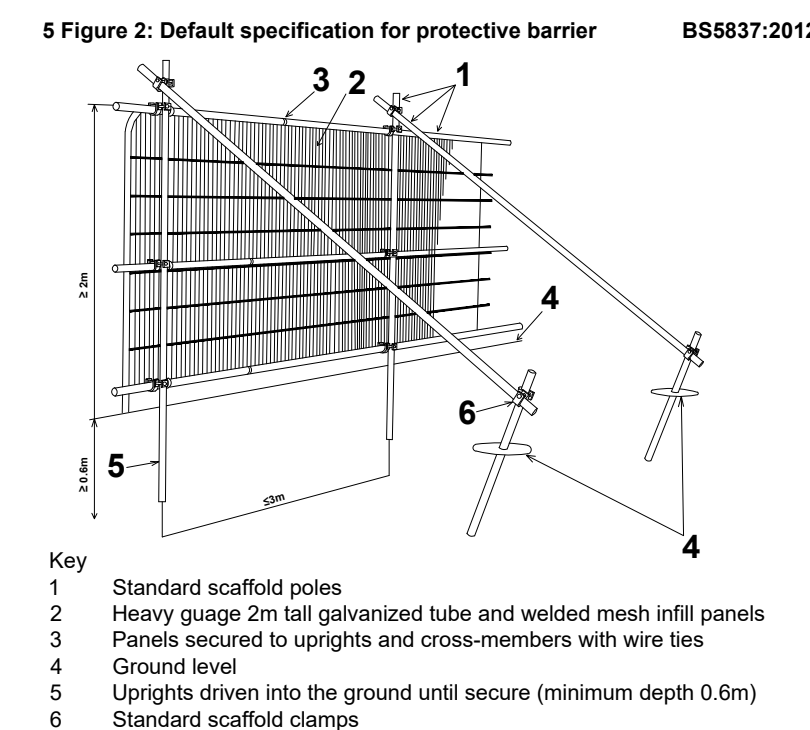

A: 3/6/21 Pond added and planting amended
revision / date / description / drawn CJO

Gloucester House,
395 Silbury Boulevard,
Milton Keynes, MK9 2SL
T 01908 303 701
W www.enplan.net



client	
project	scale 1:500 @ A0
Oldlands Farm, Newlands Road, Bognor Regis PO22 9FJ	date 1st June 2021
title	drawn CJO
Landscape Strategy Plan	checked RH
drawing number	revision
05-991-300	A