

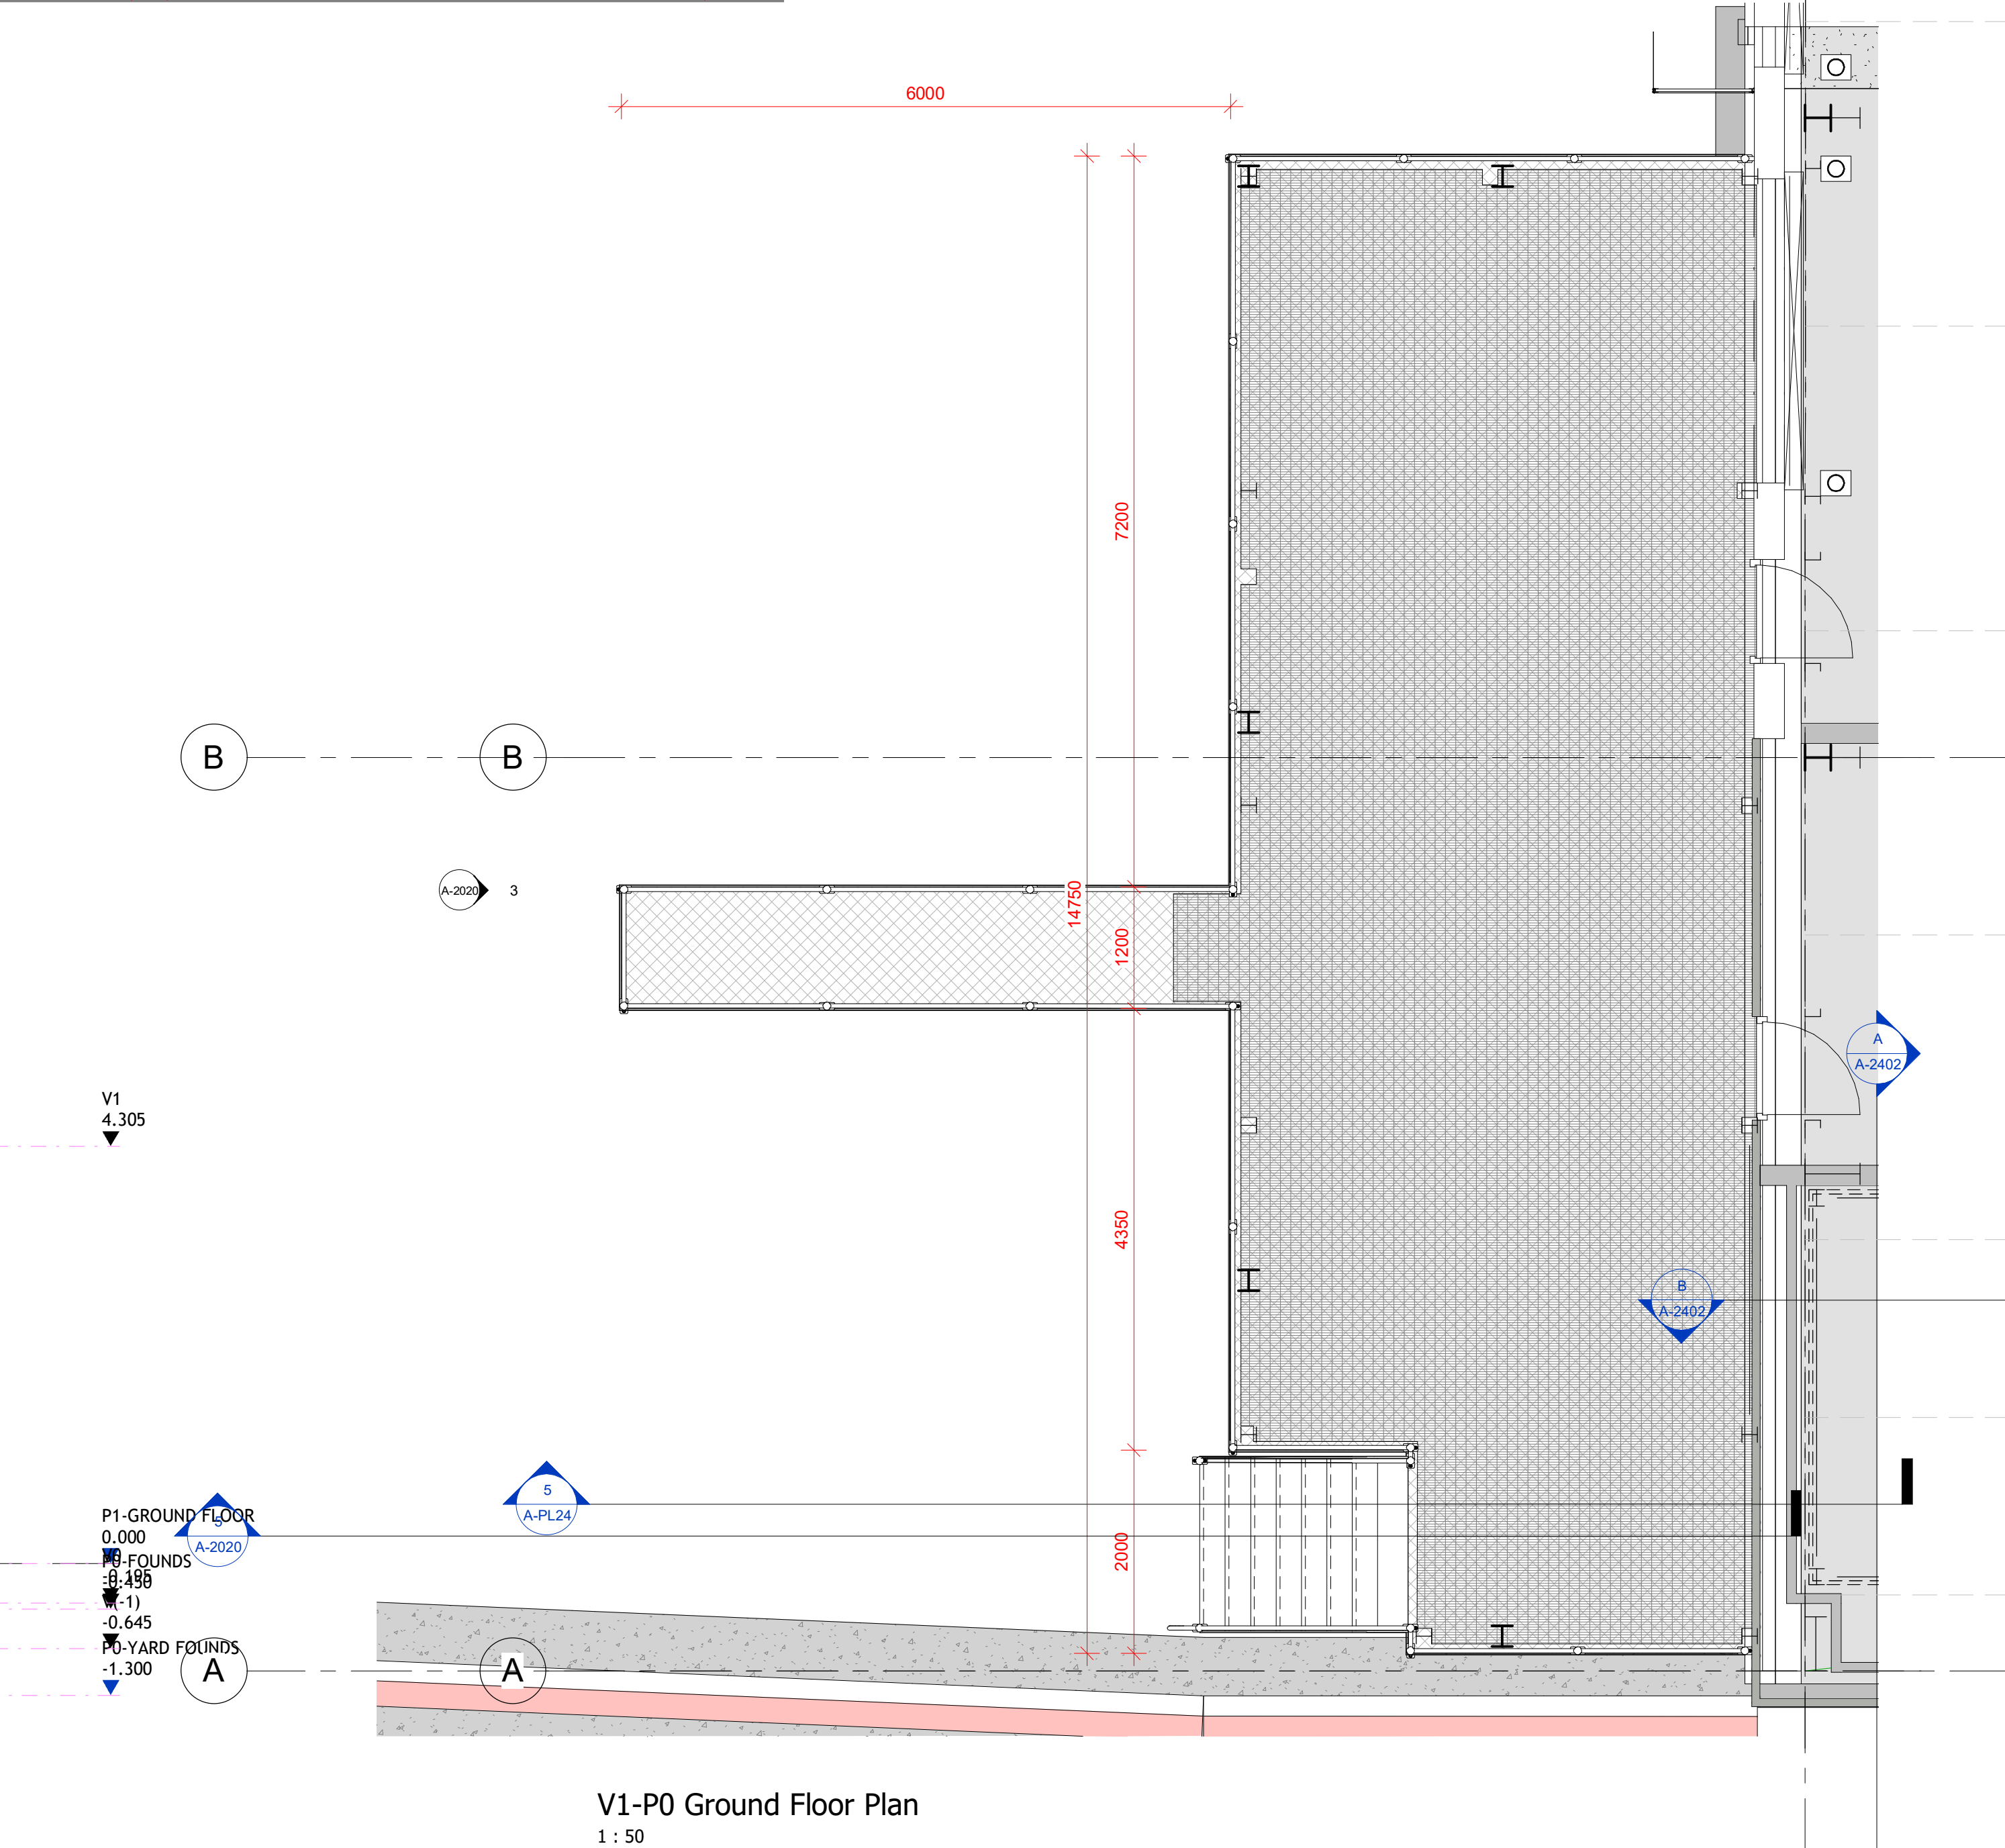
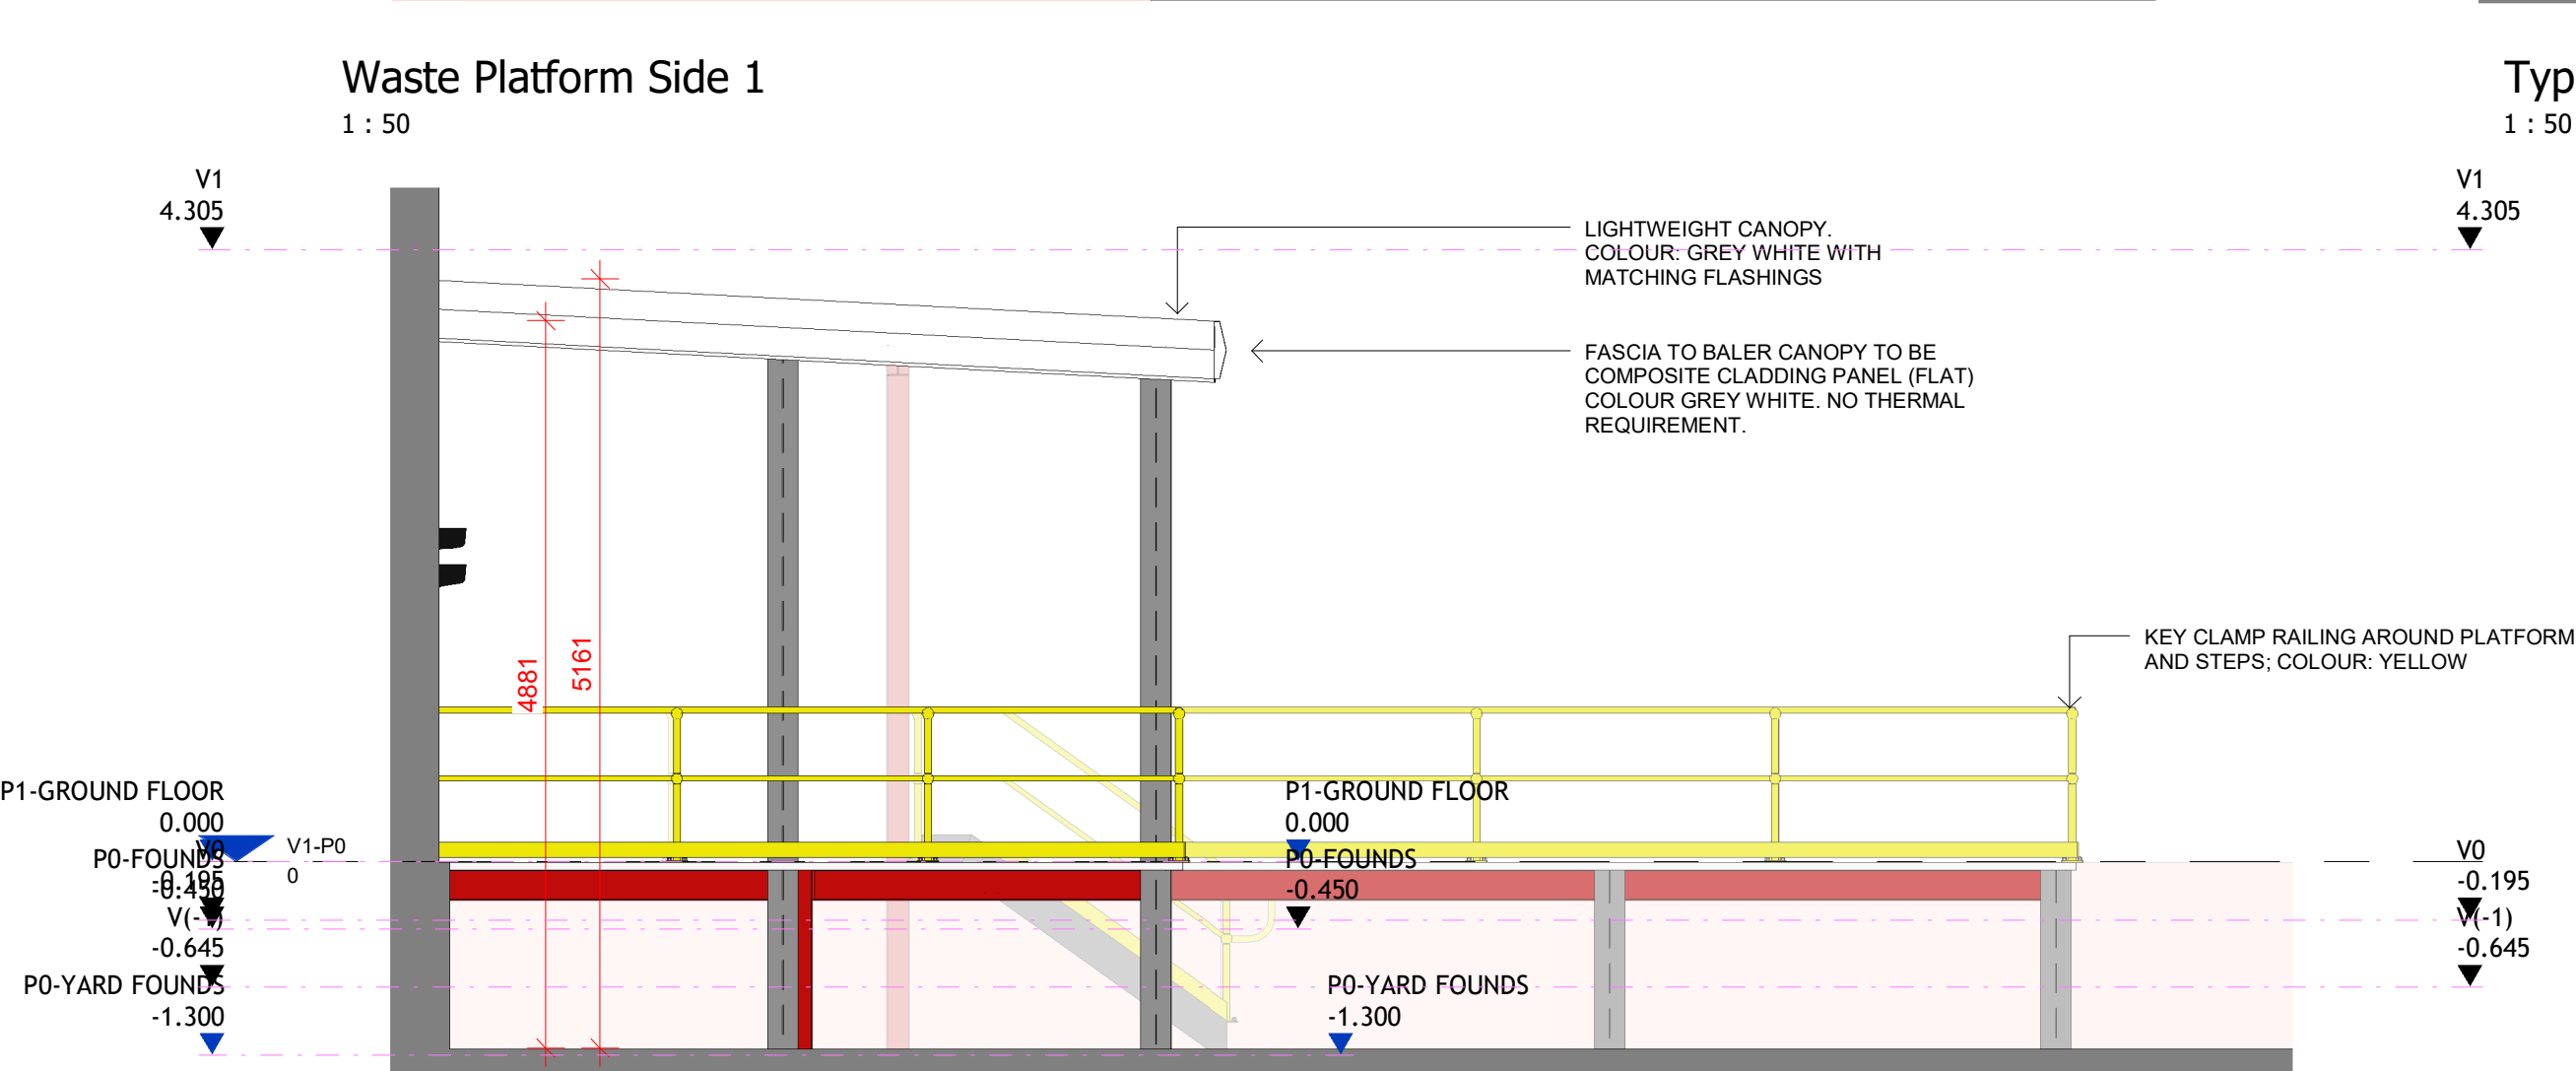
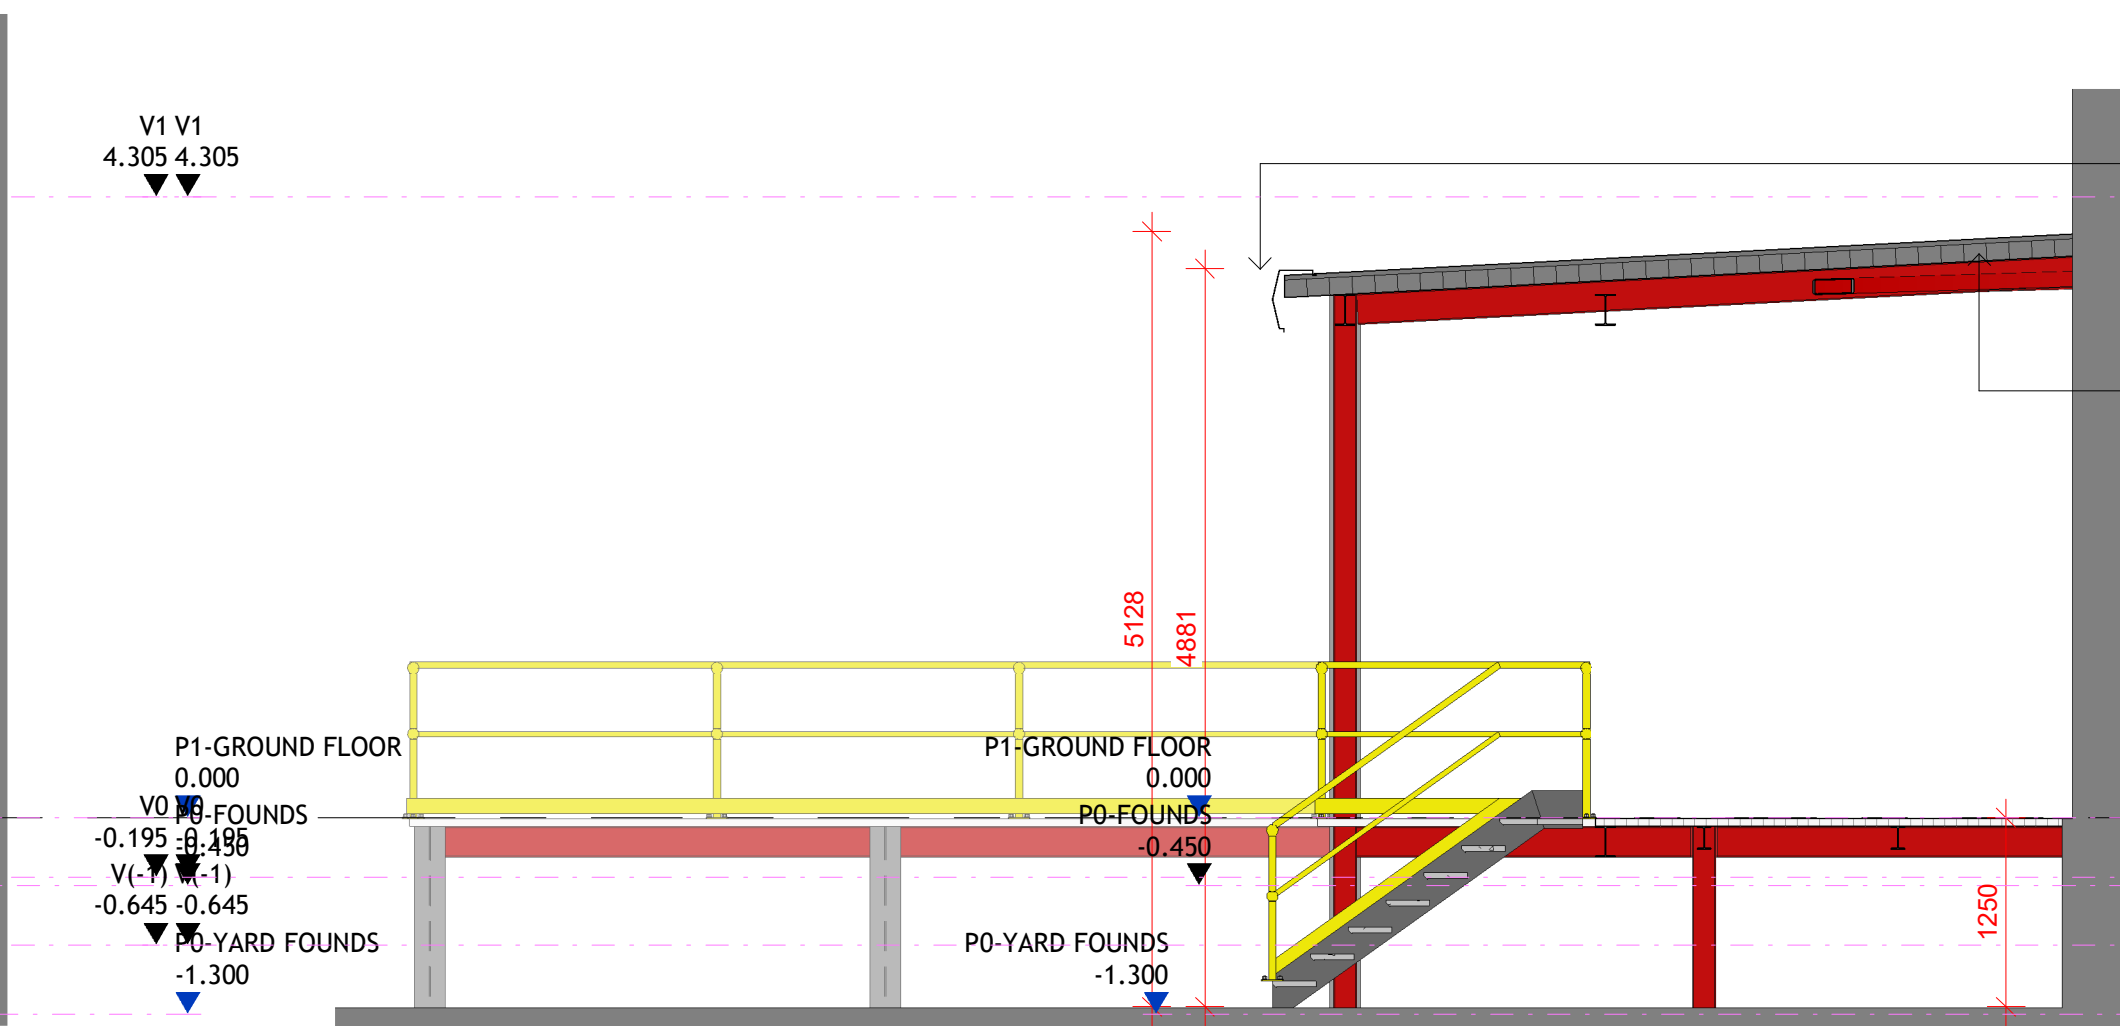


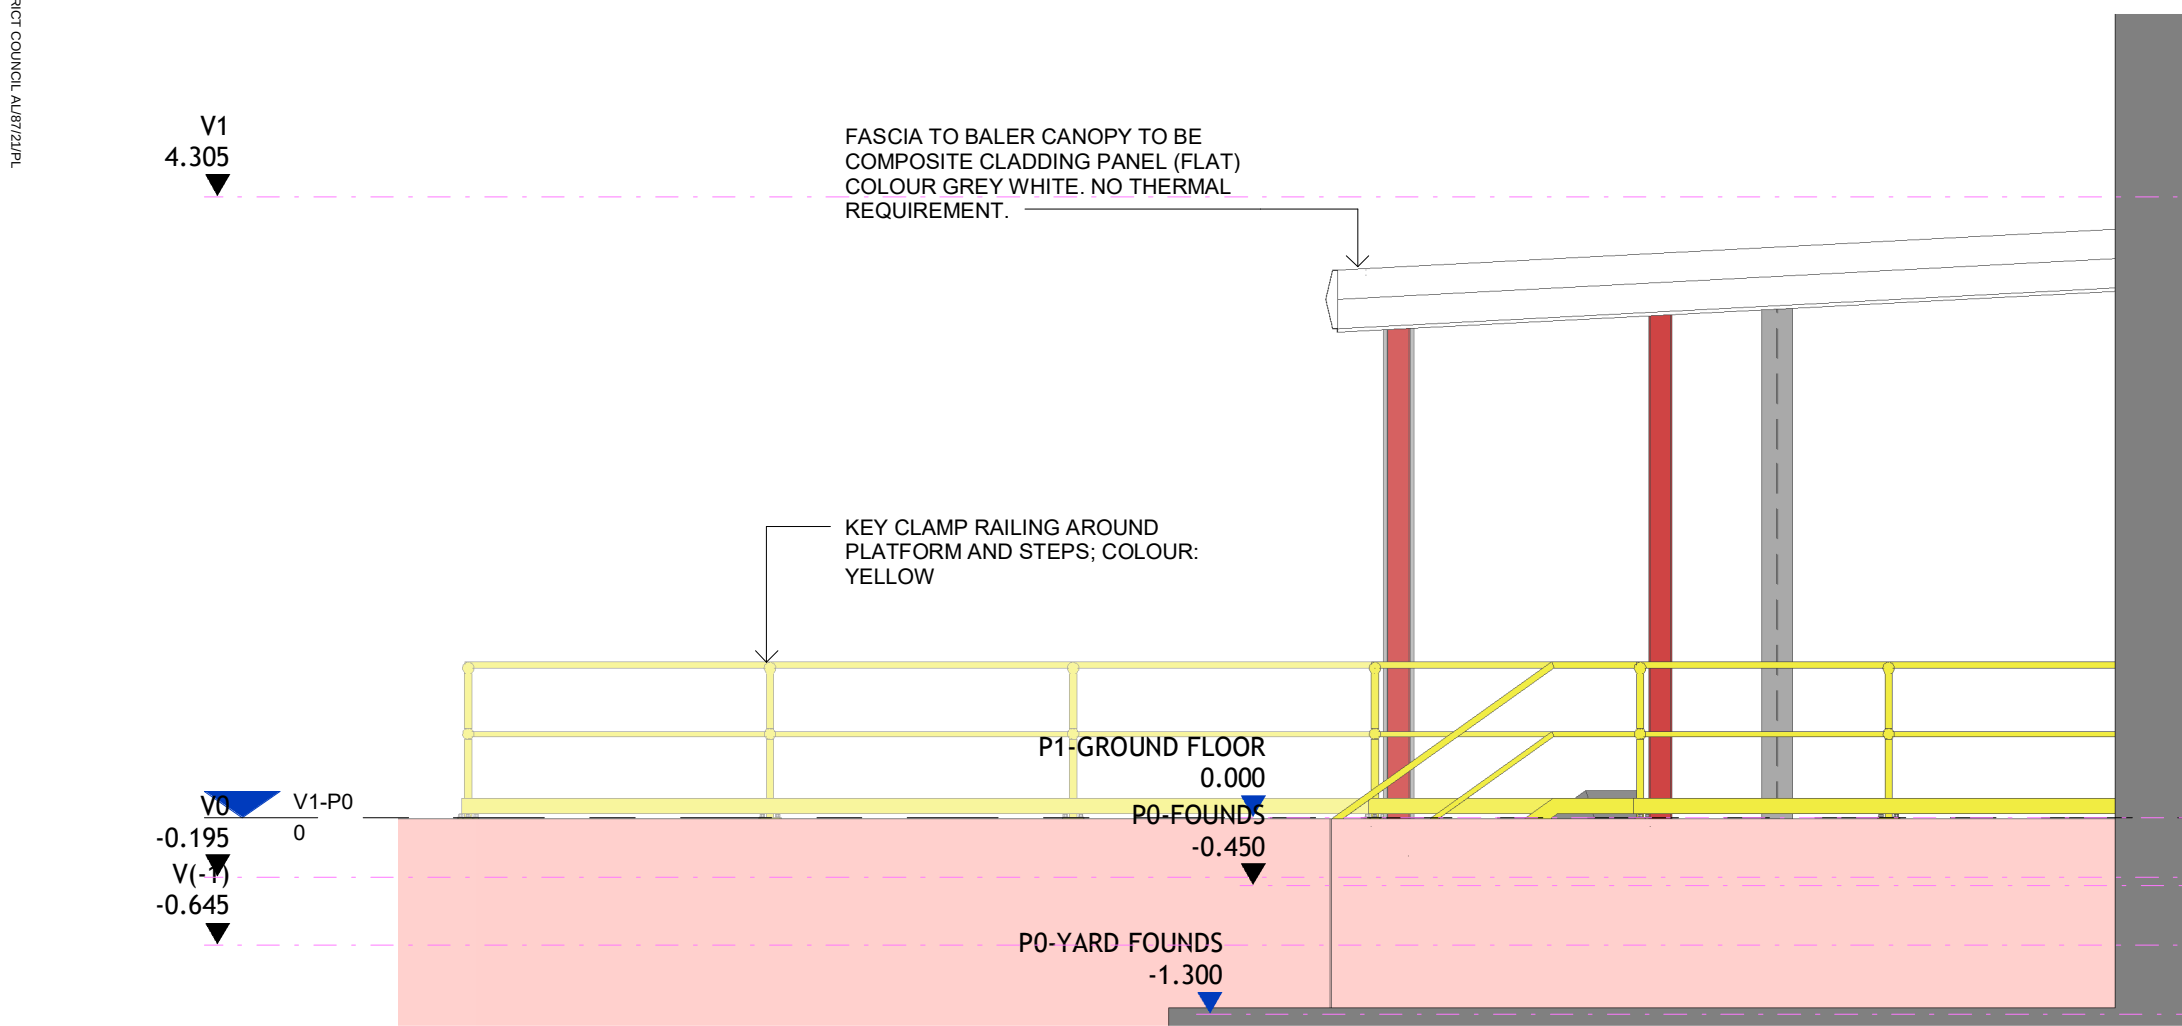

Scale for planning purposes only
ashton smith to be notified of discrepancies in figure dimensions
Contractors must check all dimensions from site
This drawing is copyright and is for use on this site only
This drawing is to be used solely for information as entitled
For other information refer to the latest revision of any cross referenced drawing

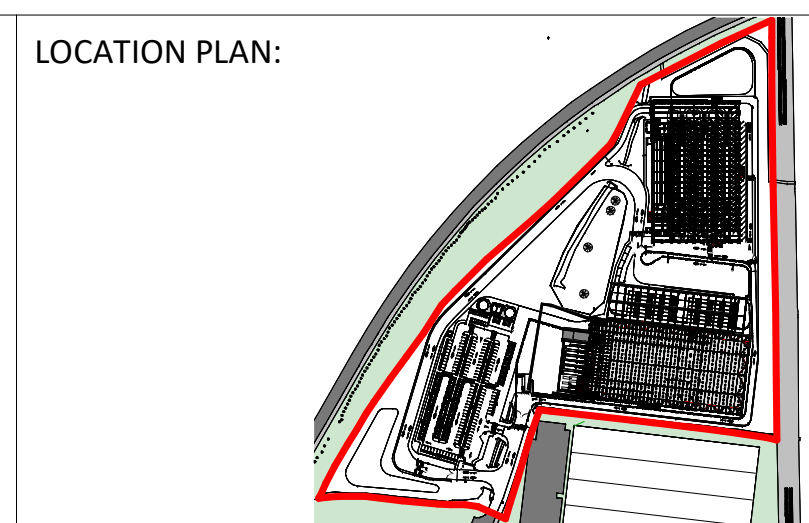

NOTES:

0m 1m 2m 3m 4m 5m
VISUAL SCALE 1:50

REV	DATE	DESCRIPTION	DRAWN BY	CHECK BY
P0	07/09/2021	Amended following comments from Vectos	DE	GC
P1	17/05/2021	Updated following Planning Consultants comments	DE	GC
P2	21/05/2021	Pond relocated to North of site	DE	GC
P3	27/05/2021	Updated following DWD comments and derogation review	DE	GC

PROJECT TITLE Bognor Regis					
DRAWING TITLE Proposed Waste Platform					
RIBA STAGE		STATUS	DRAWN BY	CHECKED BY	
PLANNING			DE	GC	
SHEET	SCALE	DATE	SUITABILITY	REVISION	
A1	As indicated	30/04/2021	S2	P4	
DRAWING NO. 21023 - ASA - V0 - XX - DR - A - PL24 - (S2 - P4)					

CLIENT

Ashton Smith
Beyond Design

Ashton Smith, Belvedere House, 2 Victoria Avenue, Harrogate, North Yorkshire, HG1 1EL
Tel: 01423 522882 Fax: 01423 565104
www.ashtonsmith.co.uk