

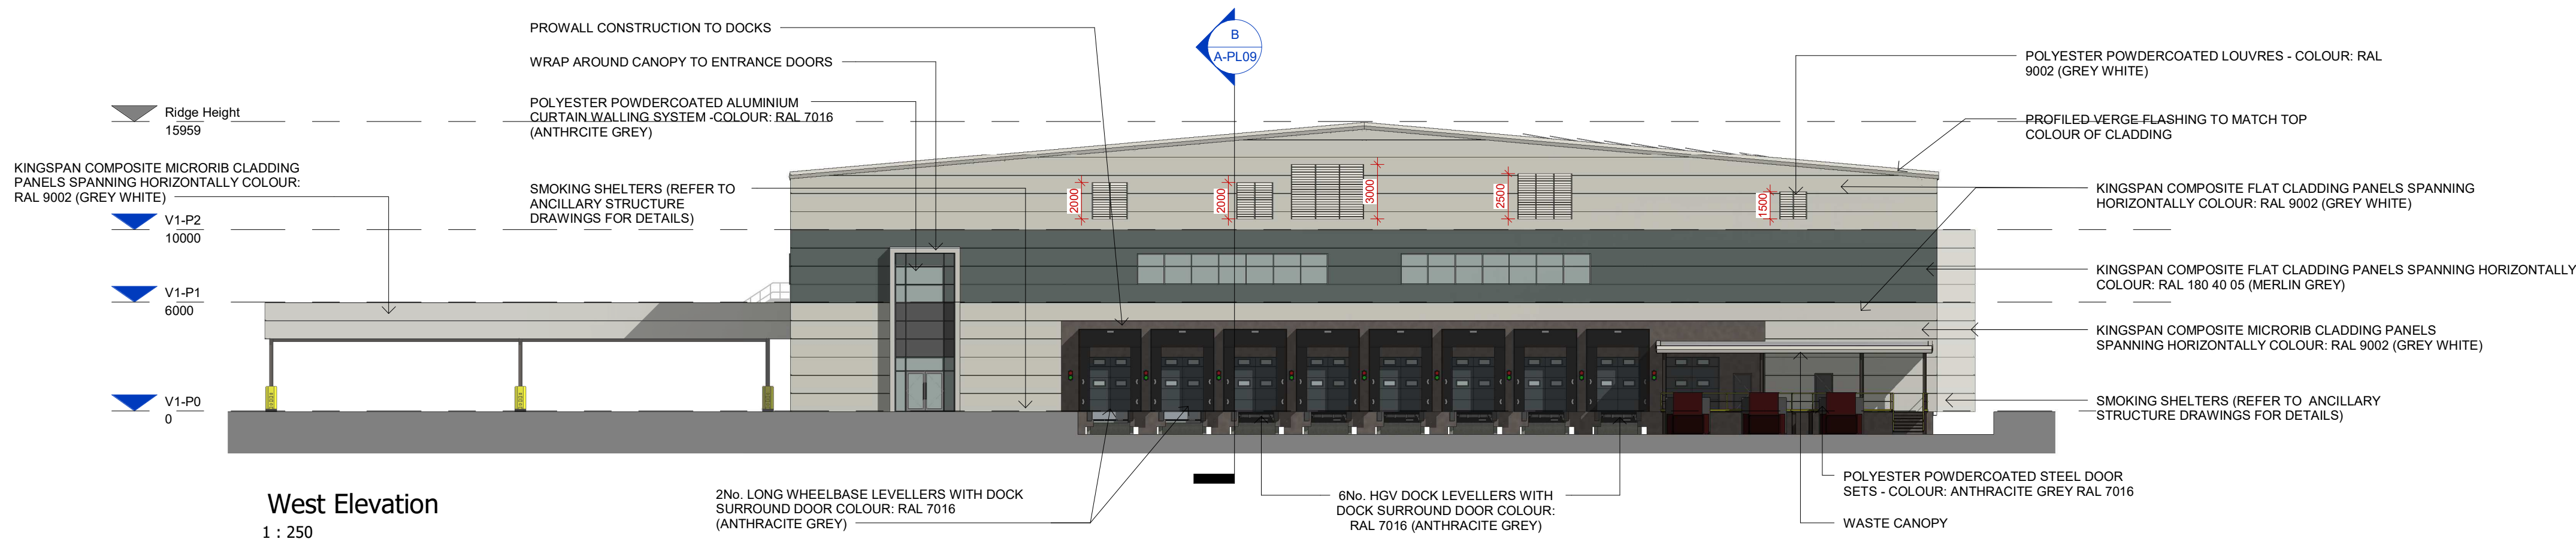
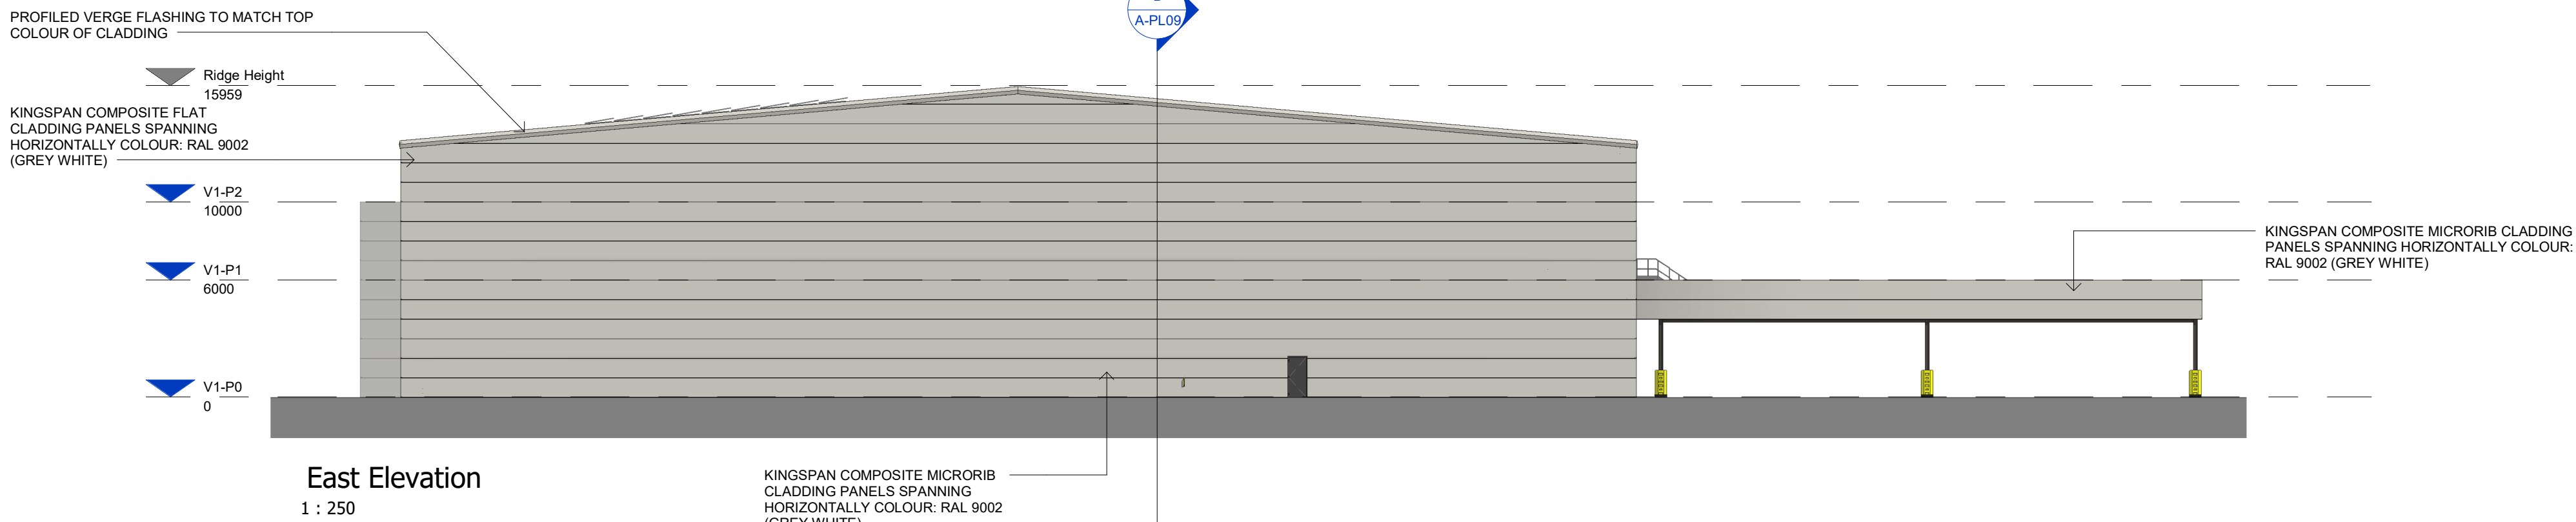
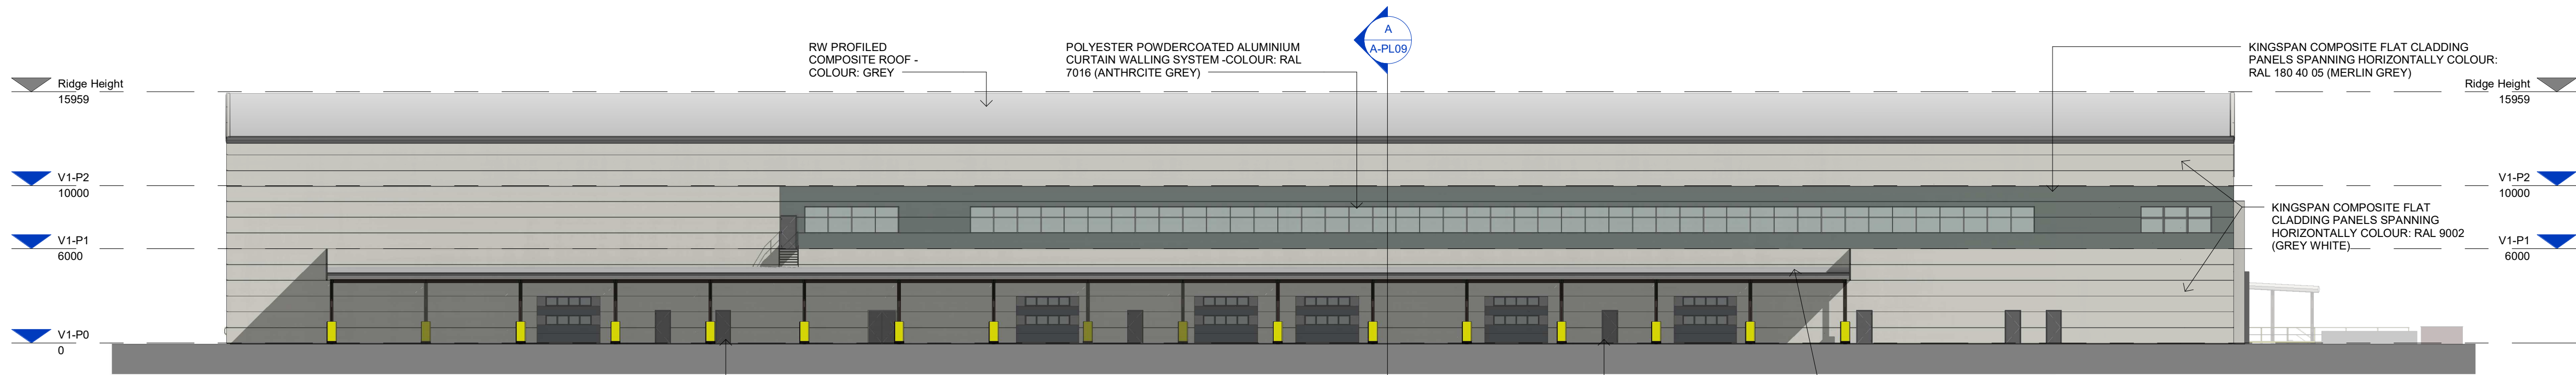


Scale for planning purposes only
ashton smith to be notified of discrepancies in figured dimensions
Contractors must check all dimensions from site
This drawing is copyright and is for use on this site only
For other information refer to the latest revision of any cross referenced drawing

LOCATION PLAN:

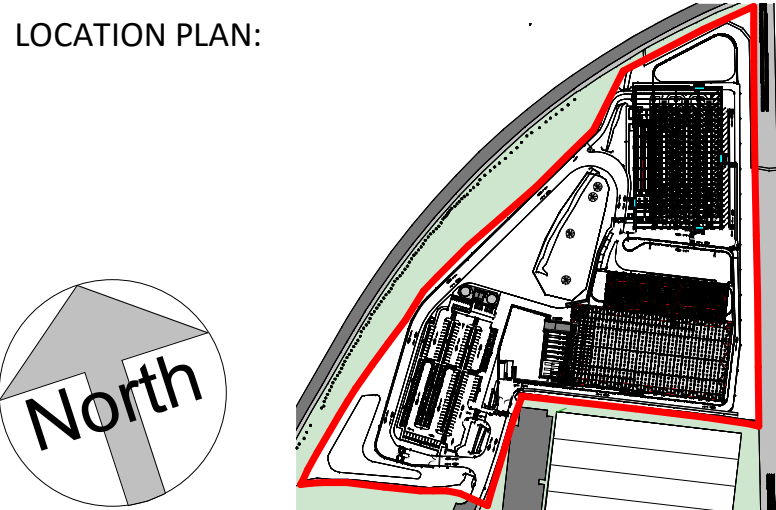

NOTES:

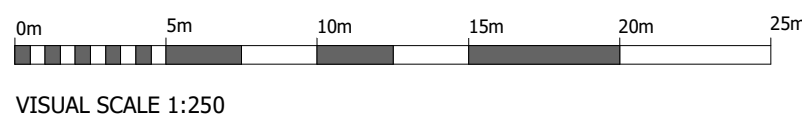

VISUAL SCALE 1:250

REV	DATE	DESCRIPTION	DRAWN BY	CHECK BY
P0	07/09/2021	Amended following comments from Vectos	DE	GC
P5	17/05/2021	Updated following Planning Consultants comments	DE	GC
P1	20/09/2021	Canopy roof maintenance access added	DE	GC
P6	21/05/2021	Pond relocated to North of site	DE	GC
P2	27/05/2021	Updated following DWD comments and derogation review	DE	GC
P3	31/08/2021	Site Reference plans updated, canopy to warehouse amended	DE	GC
P4				

PROJECT TITLE

Bognor Regis

DRAWING TITLE

Proposed Warehouse Elevations

RIBA STAGE	STATUS		DRAWN BY	CHECKED BY
	PLANNING		DE	GC
SHEET	SCALE	DATE	SUITABILITY	REVISION
A1	As indicated	30/04/2021	S2	P6

DRAWING NO.

21023 - ASA - V1 - XX - DR - A - PL08 - (S2 - P6)

CLIENT

AshtonSmith
Beyond Design

Ashton Smith, Belvedere House, 2 Victoria Avenue, Harrogate, North Yorkshire, HG1 1EL
Tel: 01423 522882 Fax: 01423 565104
www.ashtonsmith.co.uk