

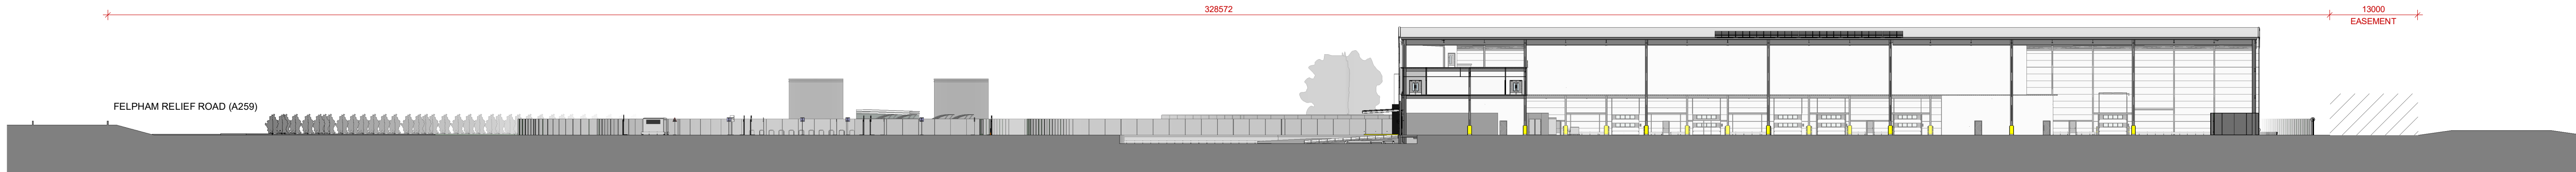


1 | SITE SECTION 1
1 : 500

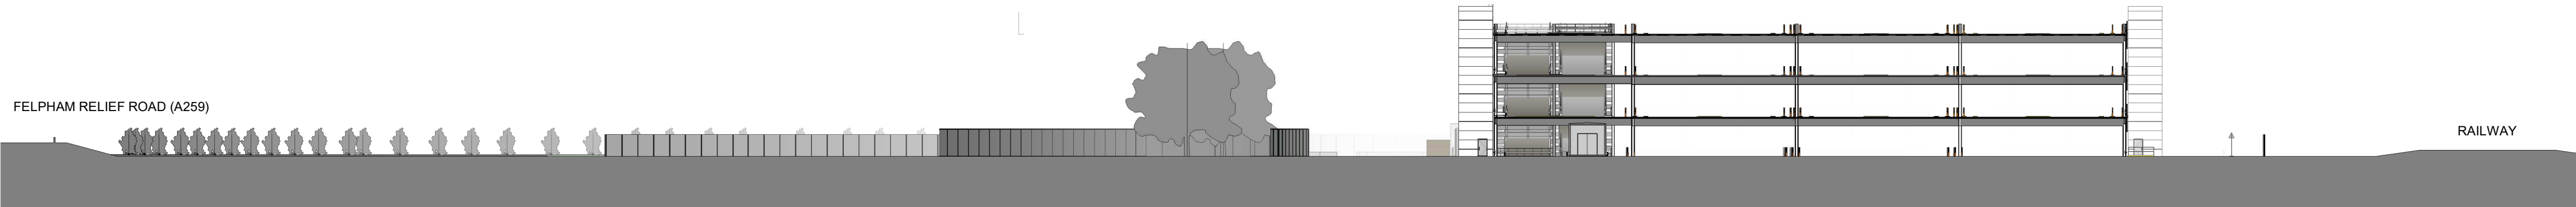

2 | SITE SECTION 2
1 : 500

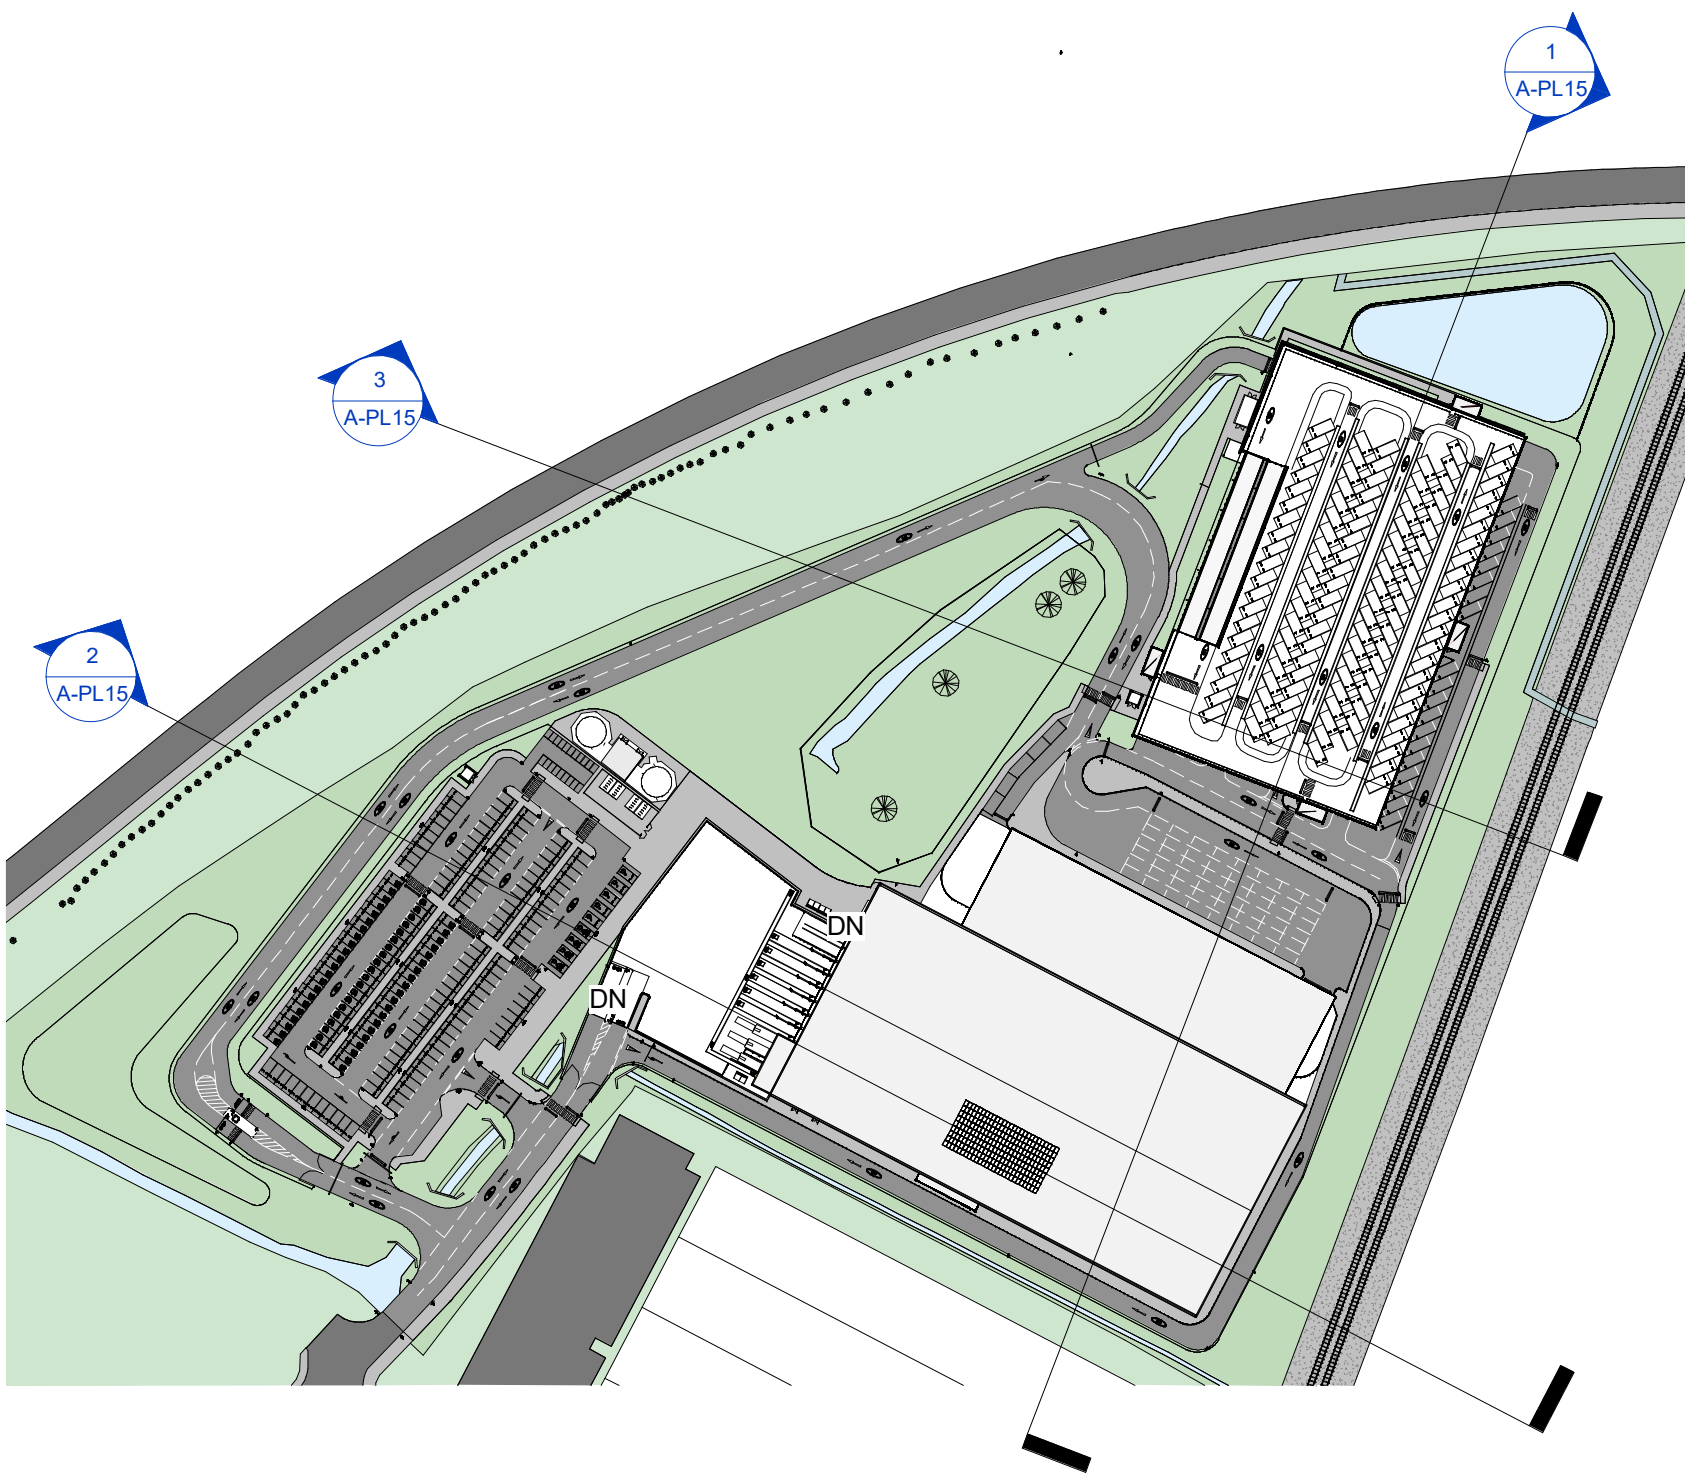


3 | SITE SECTION 3
1 : 500

Scale for planning purposes only
ashton smith to be notified of discrepancies in figured dimensions
Contractors must check all dimensions from site
This drawing is copyright and is for use on this site only
This drawing is to be used solely for information as entitled
For other information refer to the latest revision of any cross referenced drawing



LOCATION PLAN:

NOTES:

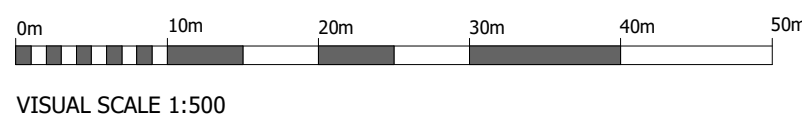

PO	02/09/2021	General graphical amendments
P6	07/09/2021	Amended following comments from Vectos
P7	08/09/2021	Van Deck cladding amended to perforated panels
P4	17/05/2021	Updated following Planning Consultants comments
P1	21/05/2021	Pond relocated to North of site
P2	27/05/2021	Updated following DWD comments and derogation review
P3	31/08/2021	Site Reference plans updated, canopy to warehouse amended
P5		

REV	DATE	DESCRIPTION
REVISIONS		

DE	GC
DE	GC
DE	GC
DE	GC
DE	GC
DE	GC
DE	GC

DRAWN BY CHECK BY

PROJECT TITLE					
Bognor Regis					
DRAWING TITLE					
Proposed Site Sections					
RIBA STAGE		STATUS		DRAWN BY	CHECKED BY
		PLANNING		DE	GC
SHEET	SCALE	DATE	SUITABILITY	REVISION	
A1	As indicated	30/04/2021	S2	P7	
DRAWING NO.					
21023 - ASA - V0 - XX - DR - A - PL15 - (S2 - P7)					

CLIENT
AshtonSmith Beyond Design
Ashton Smith, Belvedere House, 2 Victoria Avenue, Harrogate, North Yorkshire, HG1 1EL Tel: 01423 522882 Fax: 01423 565104 www.ashtonsmith.co.uk