



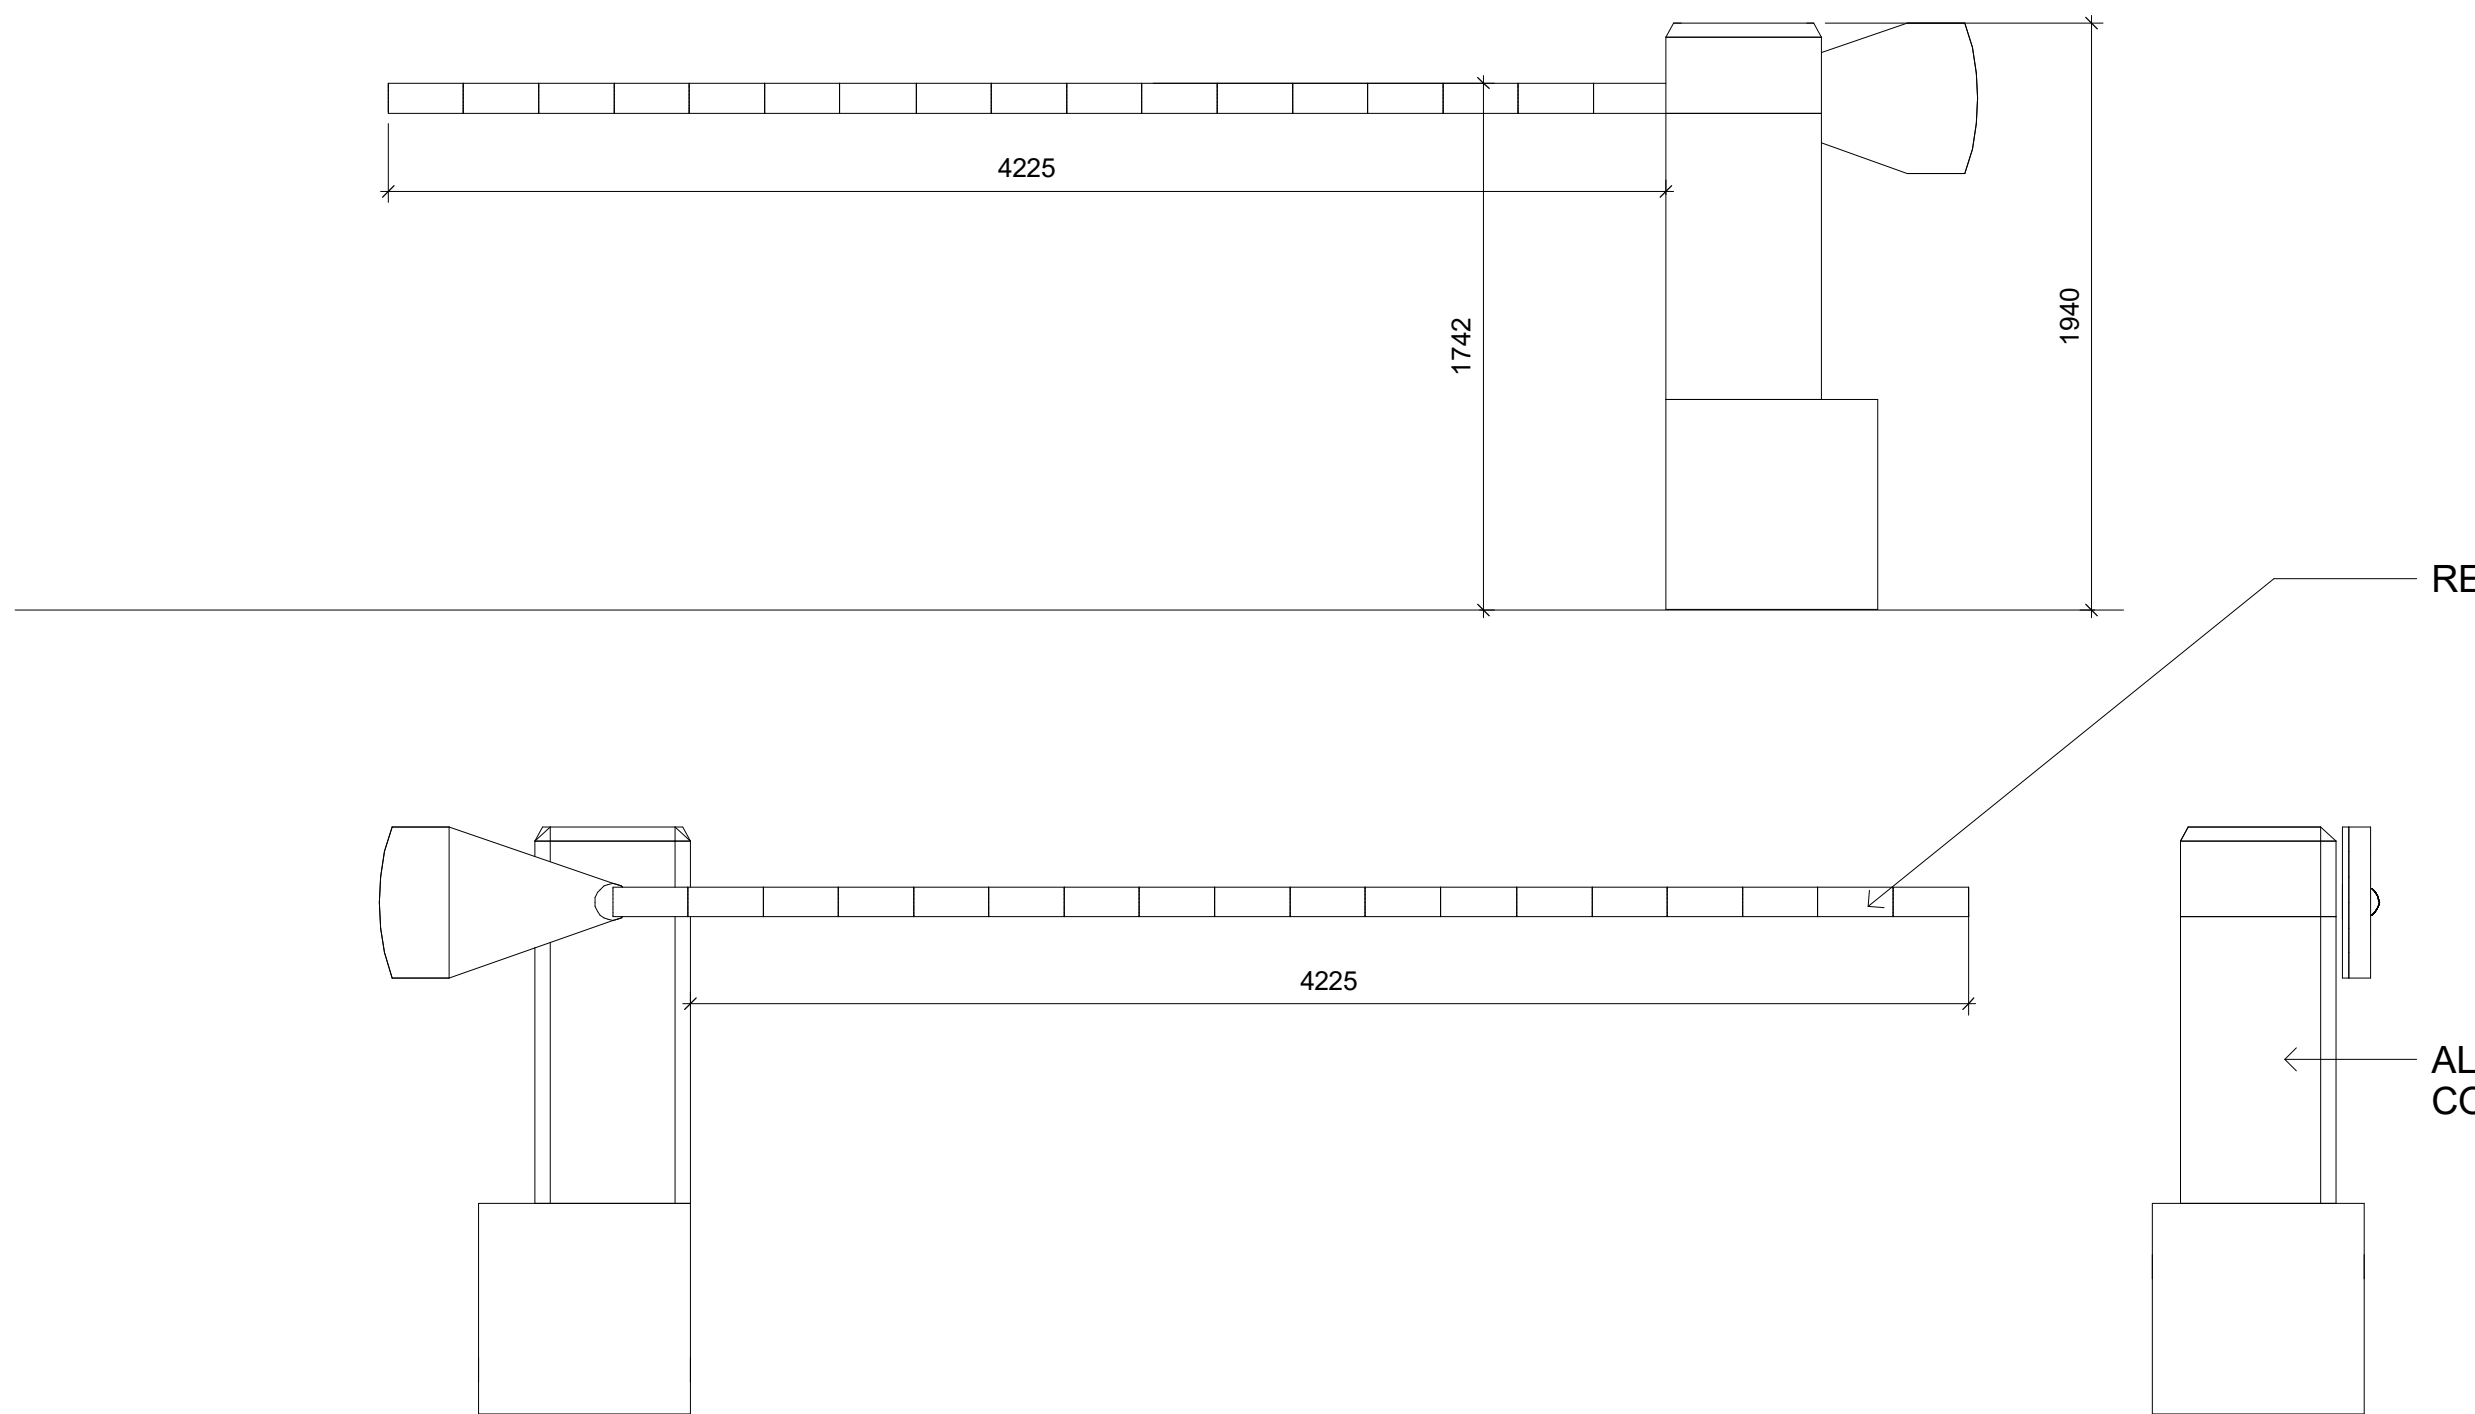

TYPICAL PLAN AND ELEVATION OF PROPOSED AUTOMATED BARRIER
SCALE 1:25

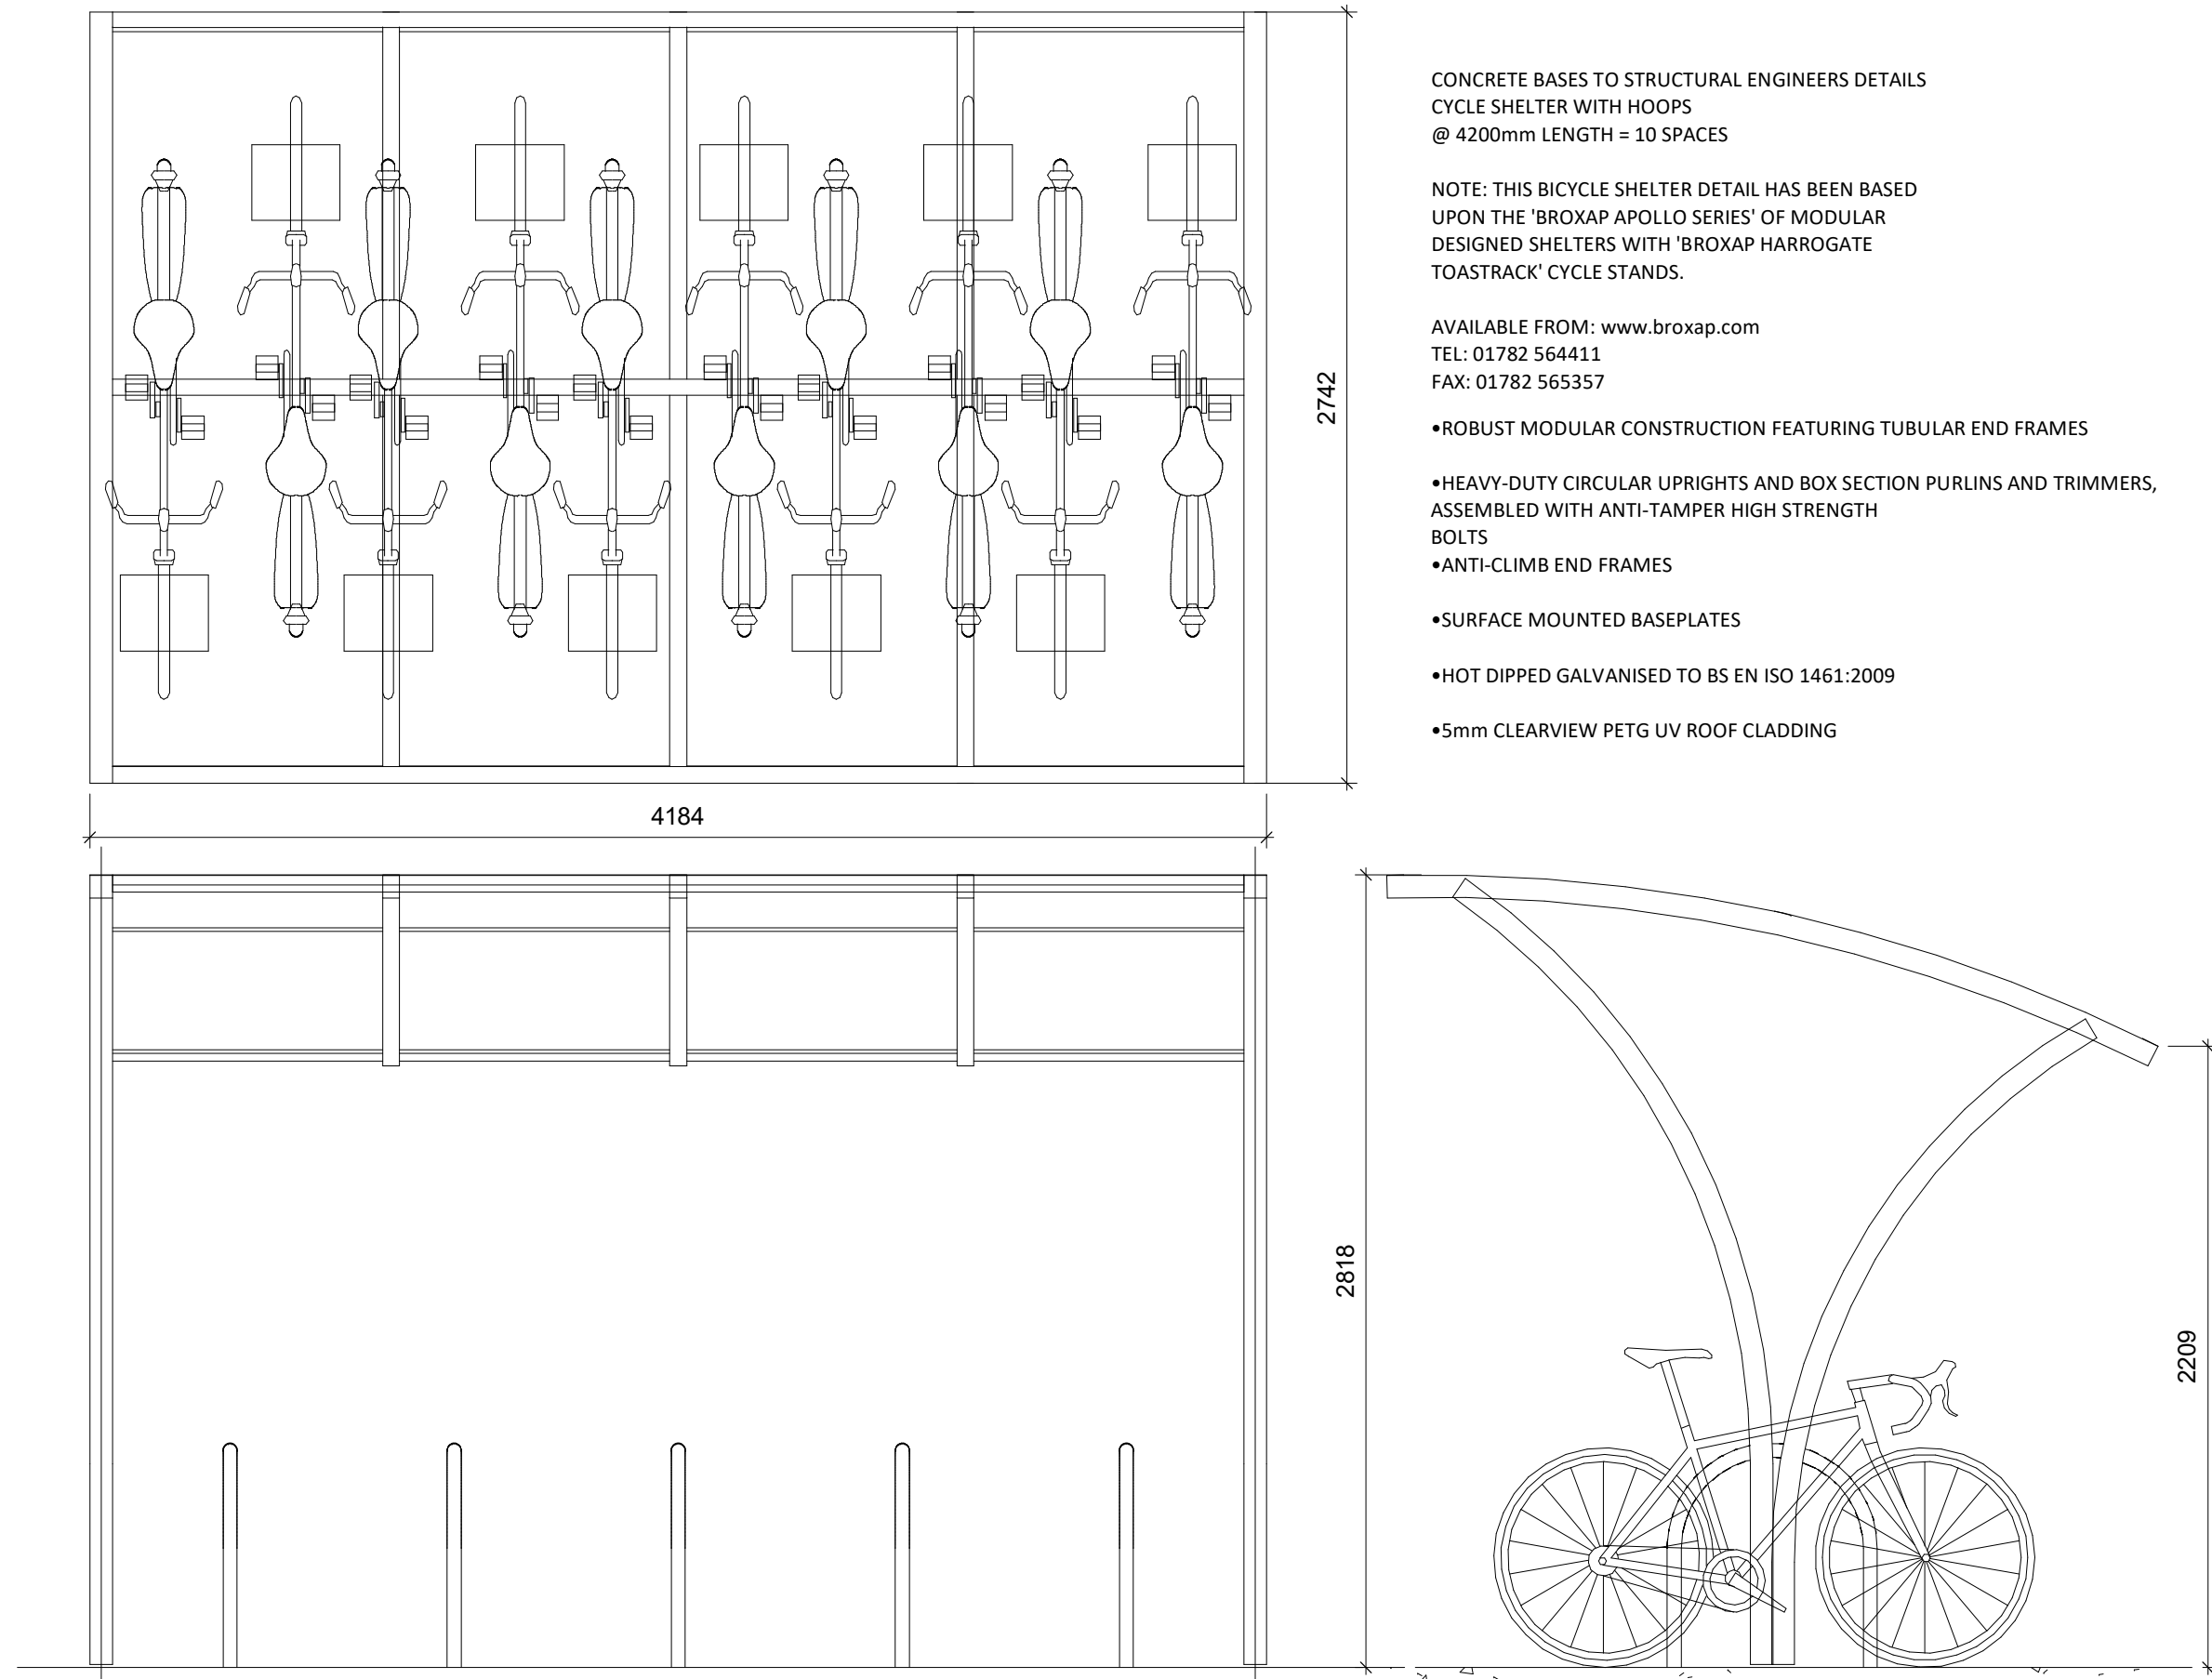

TYPICAL PLAN AND ELEVATION OF PROPOSED CYCLE SHELTER
SCALE 1:25

CONCRETE BASES TO STRUCTURAL ENGINEERS DETAILS
CYCLE SHELTER WITH HOOPS
@ 4200mm LENGTH = 10 SPACES

NOTE: THIS BICYCLE SHELTER DETAIL HAS BEEN BASED
UPON THE 'BROXAP APOLLO SERIES' OF MODULAR
DESIGNED SHELTERS WITH 'BROXAP HARROGATE
TOASTRACK' CYCLE STANDS.

AVAILABLE FROM: www.broxap.com
TEL: 01782 564411
FAX: 01782 565357

•ROBUST MODULAR CONSTRUCTION FEATURING TUBULAR END FRAMES


•HEAVY-DUTY CIRCULAR UPRIGHTS AND BOX SECTION PURLINS AND TRIMMERS,
ASSEMBLED WITH ANTI-TAMPER HIGH STRENGTH
BOLTS

•ANTI-CLIMB END FRAMES


•SURFACE MOUNTED BASEPLATES

•HOT DIPPED GALVANISED TO BS EN ISO 1461:2009


•5mm CLEARVIEW PETG UV ROOF CLADDING

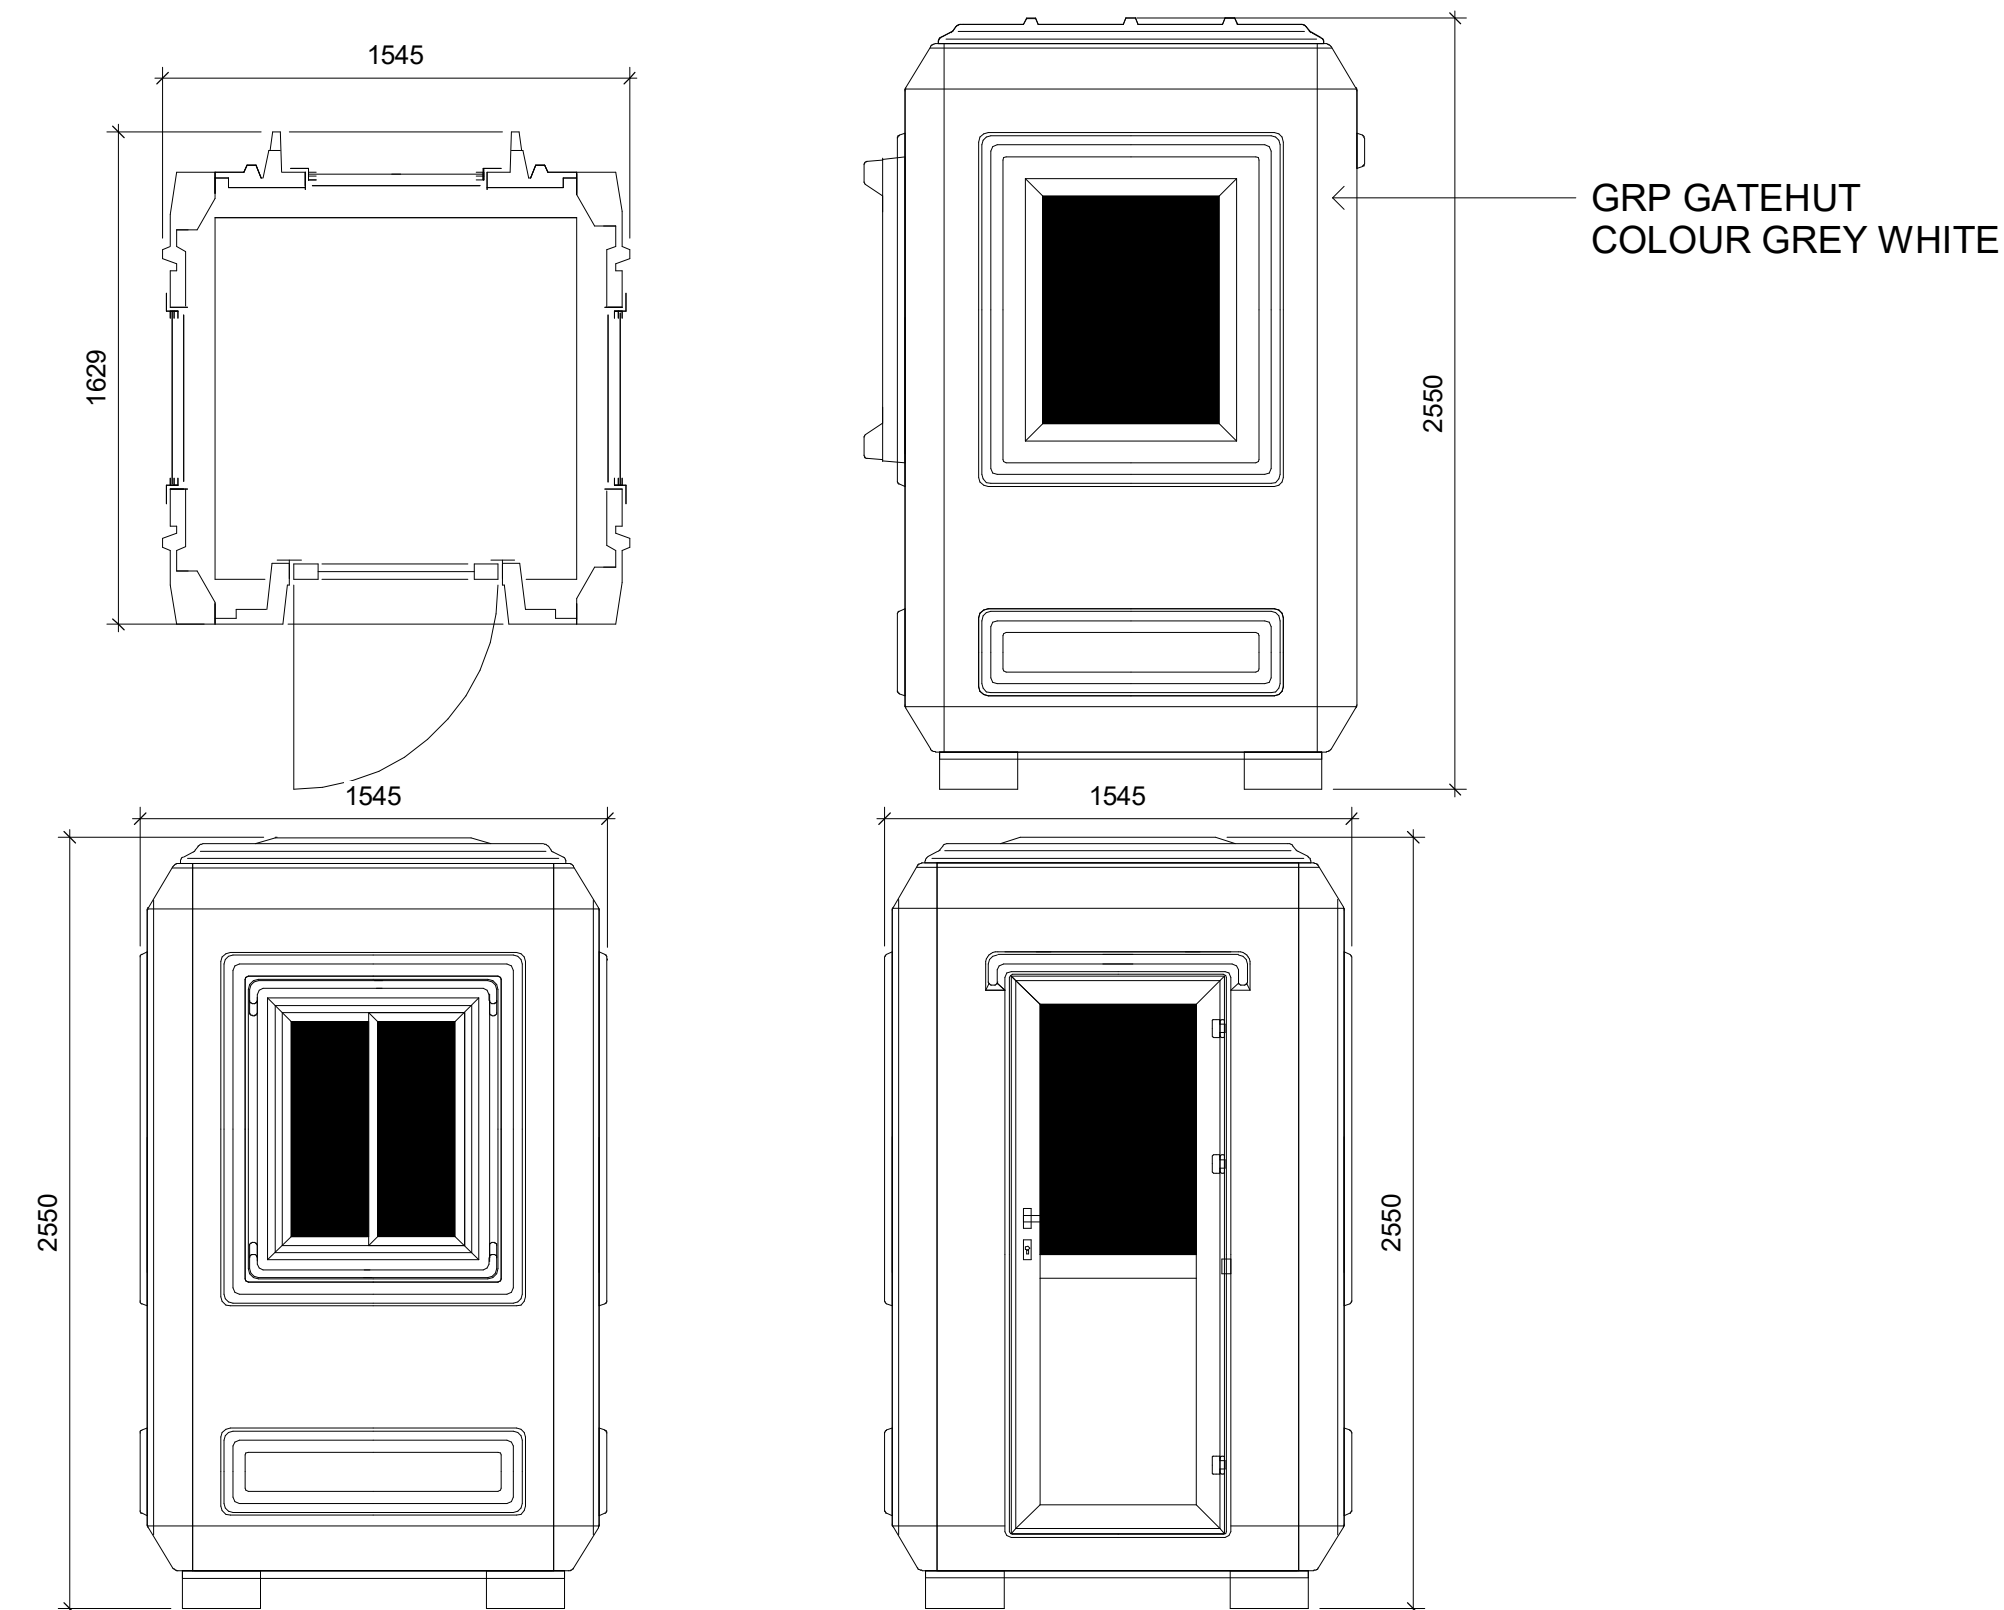

TYPICAL PLAN AND ELEVATION OF PROPOSED GUARD HUT
SCALE 1:25

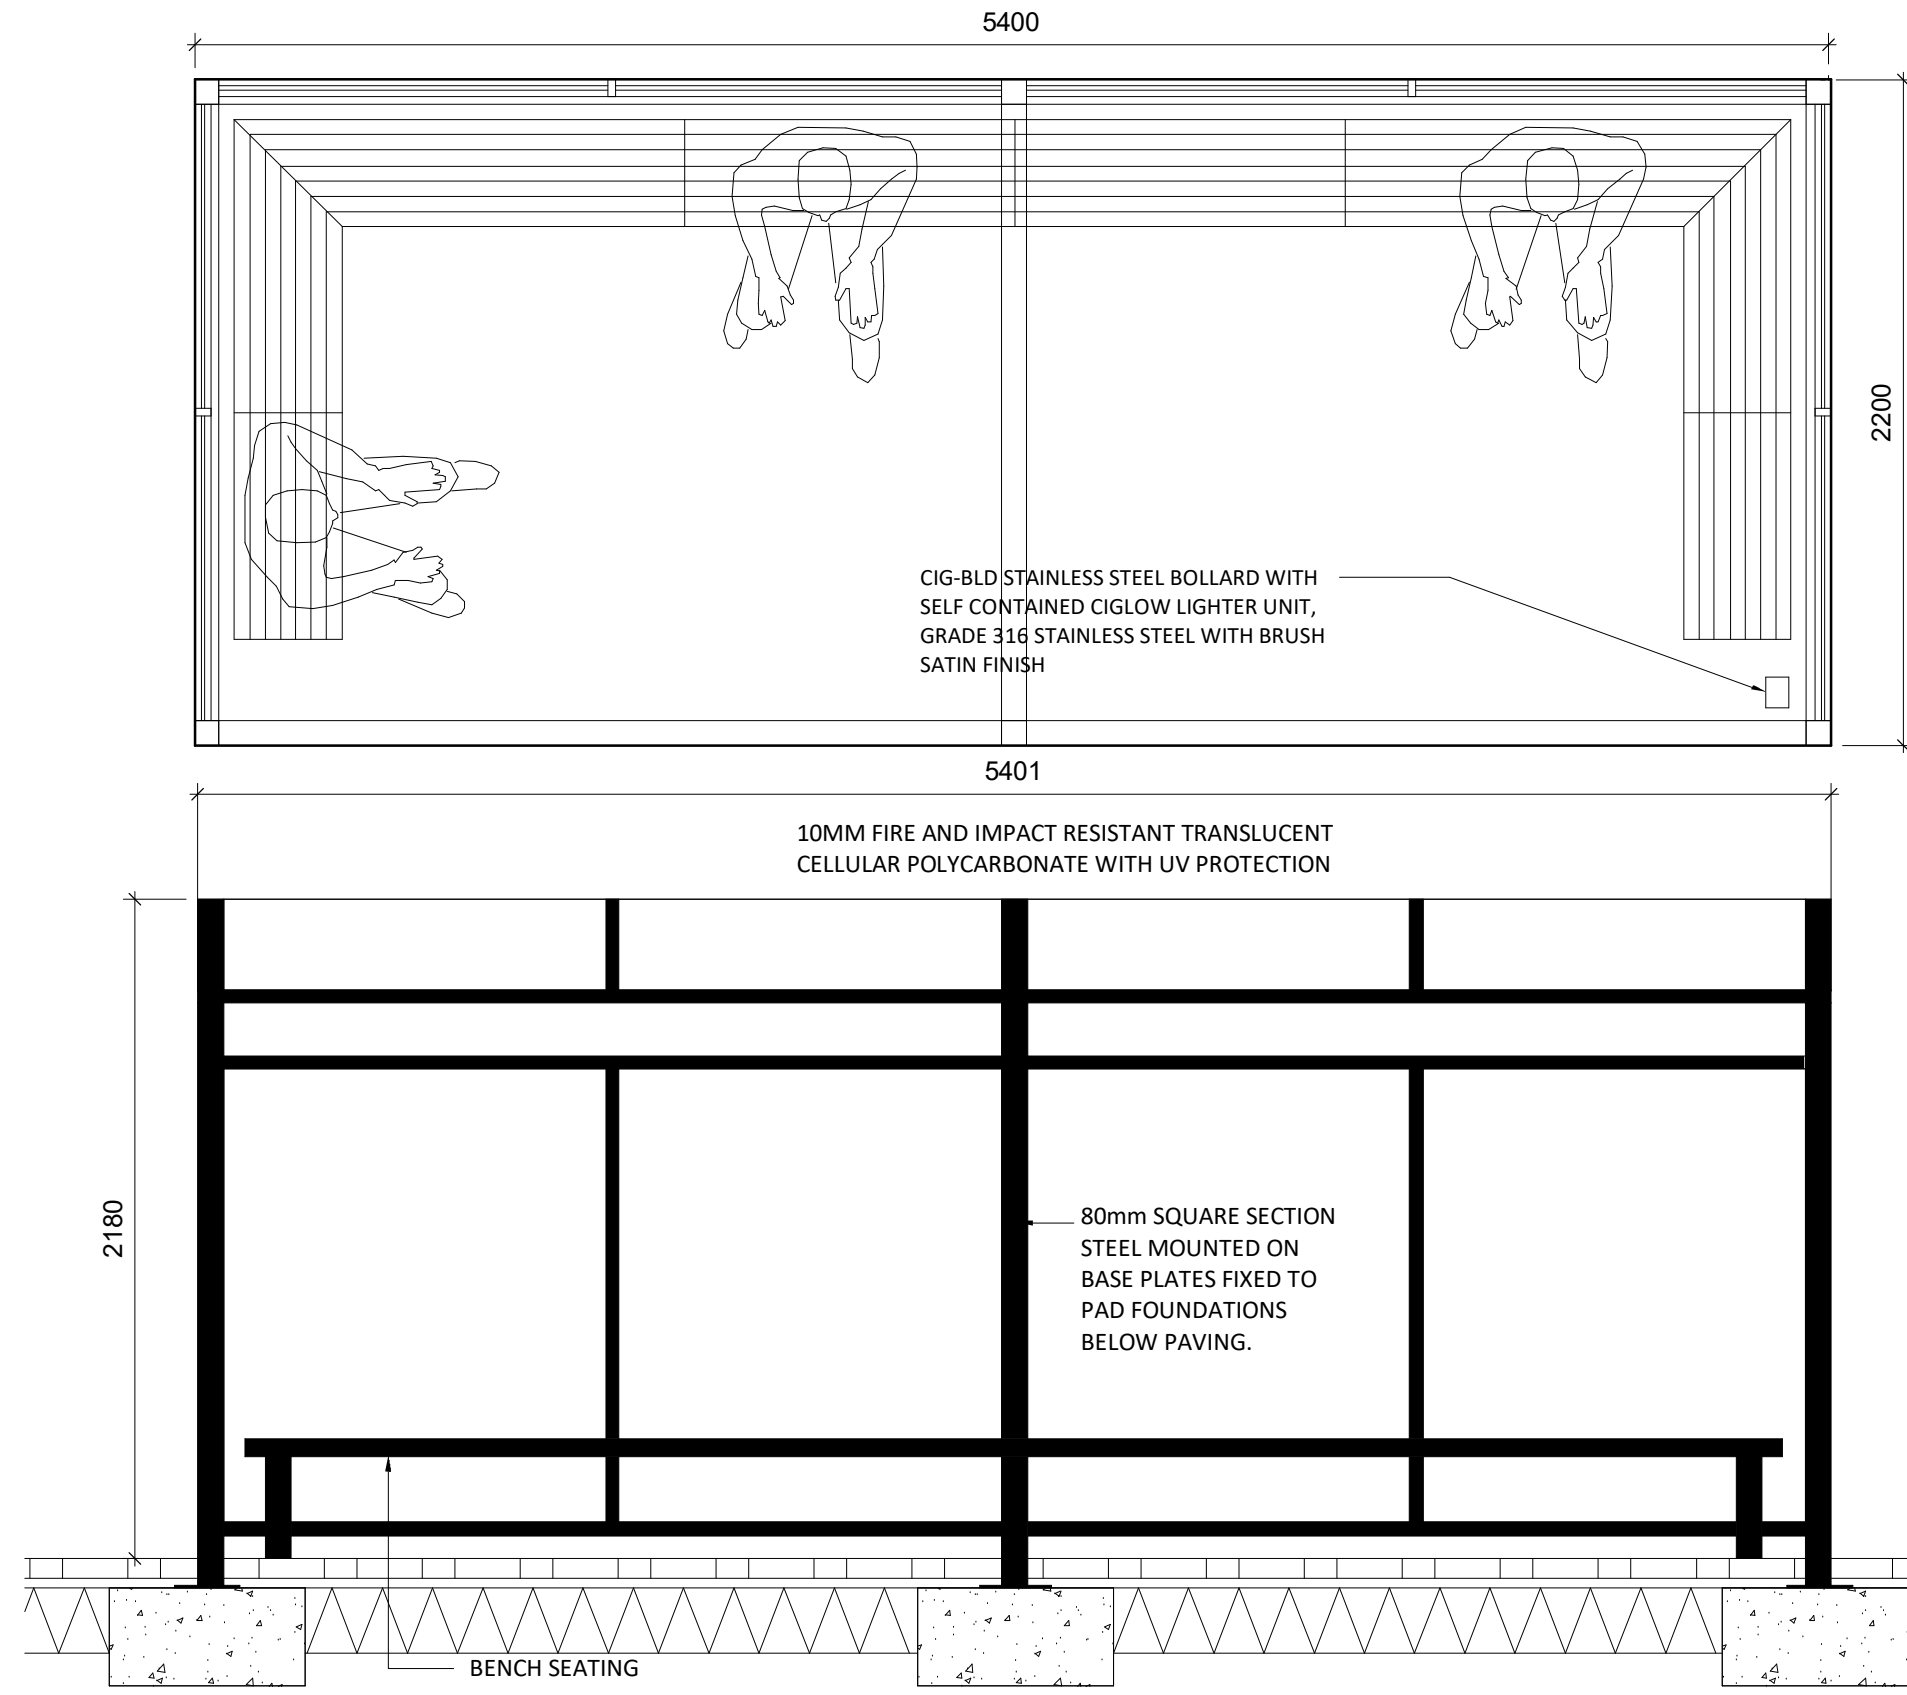


TYPICAL PLAN AND ELEVATION OF PROPOSED SMOKING SHELTER
SCALE 1:25

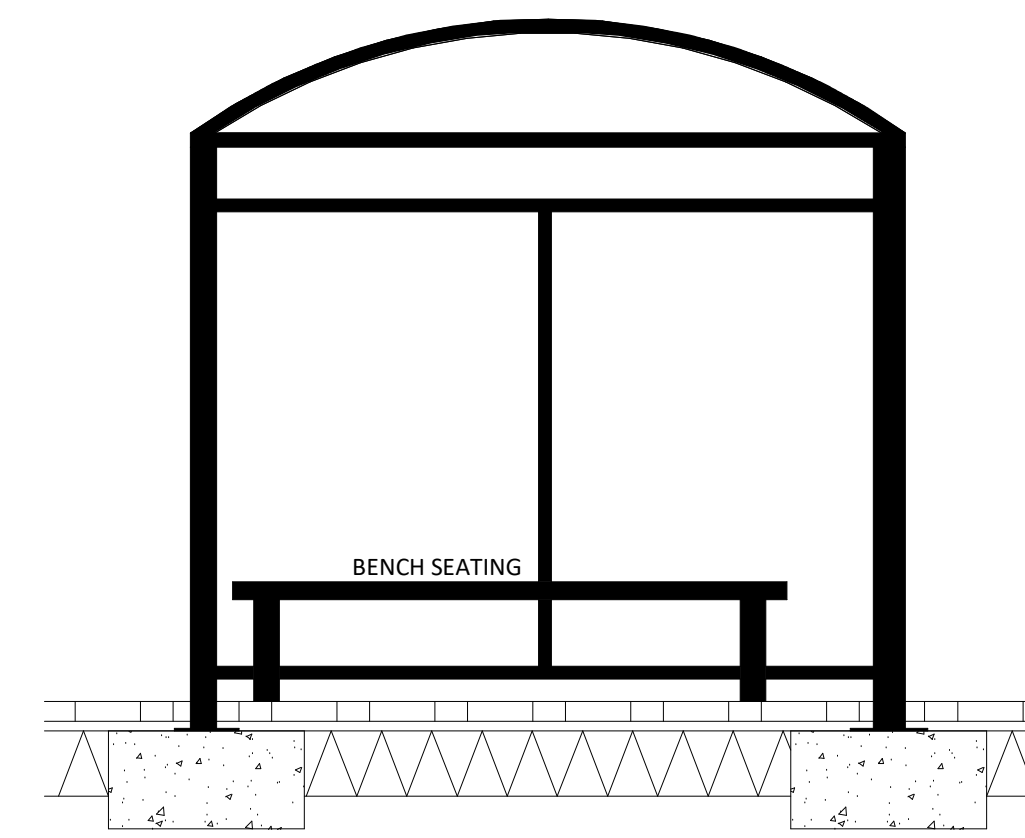


PROPOSED SECTION
SCALE 1:25

Scale for planning purposes only
ashton smith to be notified of discrepancies in figured dimensions
Contractors must check all dimensions from site
This drawing is copyright and is for use on this site only
This drawing is to be used solely for information as entitled
For other information refer to the latest revision of any cross referenced drawing

LOCATION PLAN:

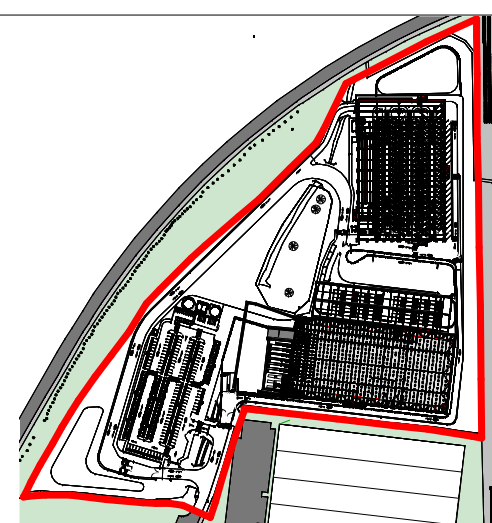

NOTES:

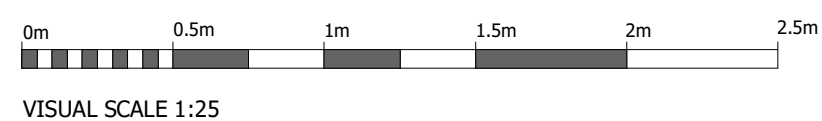

REV	DATE	DESCRIPTION	DRAWN BY	CHECK BY
P0	07/09/2021	Amended following comments from Vectus	DE	GC
P1	17/05/2021	Updated following Planning Consultants comments	DE	GC
P2	21/05/2021	Pond relocated to North of site	DE	GC
P3	27/05/2021	Updated following DWD comments and derogation review	DE	GC
P4	31/08/2021	Site Reference plans updated, canopy to warehouse amended	DE	GC
REV	DATE	DESCRIPTION	DRAWN BY	CHECK BY
REVISIONS				

PROJECT TITLE					
Bognor Regis					
DRAWING TITLE					
Proposed Ancillary Structures Sheet 1					
RIBA STAGE	STATUS	PLANNING	DRAWN BY	CHECKED BY	
SHEET	SCALE	DATE	SUITABILITY	REVISION	
A1	As indicated	30/04/2021	S2	P5	
DRAWING NO.					
21023-ASA-V0-XX-DR-A-PL21-(S2-P5)					

CLIENT	
AshtonSmith Beyond Design	
Ashton Smith, Belvedere House, 2 Victoria Avenue, Harrogate, North Yorkshire, HG1 1EL Tel: 01423 522882 Fax: 01423 565104 www.ashtonsmith.co.uk	