



from
**Southern
Water**

Planning and Development Services
Arun District Council
Arun Civic Centre
Maltravers Road
Littlehampton
West Sussex
BN17 5LF

Your ref
AL/87/21/PL

Our ref
PLAN-042411

Date
22/10/2021



Dear Sir/Madam,

Proposal: Erection of a warehouse (Use Class B8) with ancillary office, associated vehicle parking, van storage, plant, ancillary structures, lighting landscaping and infrastructure works including earthworks to facilitate flood compensation area. This site may affect listed buildings, may affect the character & appearance of the Shripney Conservation Area, is a Departure from the Development Plan, affects a Right of way & is in CIL Zone SP3 (Zero Rated) as other development.

Site: AL/87/21/PL: - Oldlands Farm, Newlands Road, Bognor Regis, PO22 9FJ.

Thank you for your letter dated 11/10/2021.

The comments in our response dated 05/08/2021 remain unchanged and valid for the amended details.

For further advice, please contact Southern Water, Southern House, Yeoman Road, Worthing, West Sussex, BN13 3NX

Website: southernwater.co.uk or by email at:

Yours faithfully,


Growth Planning Team
Business Channels

southernwater.co.uk/developing-building/planning-your-development

Southern Water, Southern House, Yeoman Road, Worthing, West Sussex, BN13 3NX
southernwater.co.uk

Southern Water Services Ltd, Registered Office: Southern House, Yeoman Road, Worthing, West Sussex, BN13 3NX Registered in England No. 2366670

SOUTHERN WATER

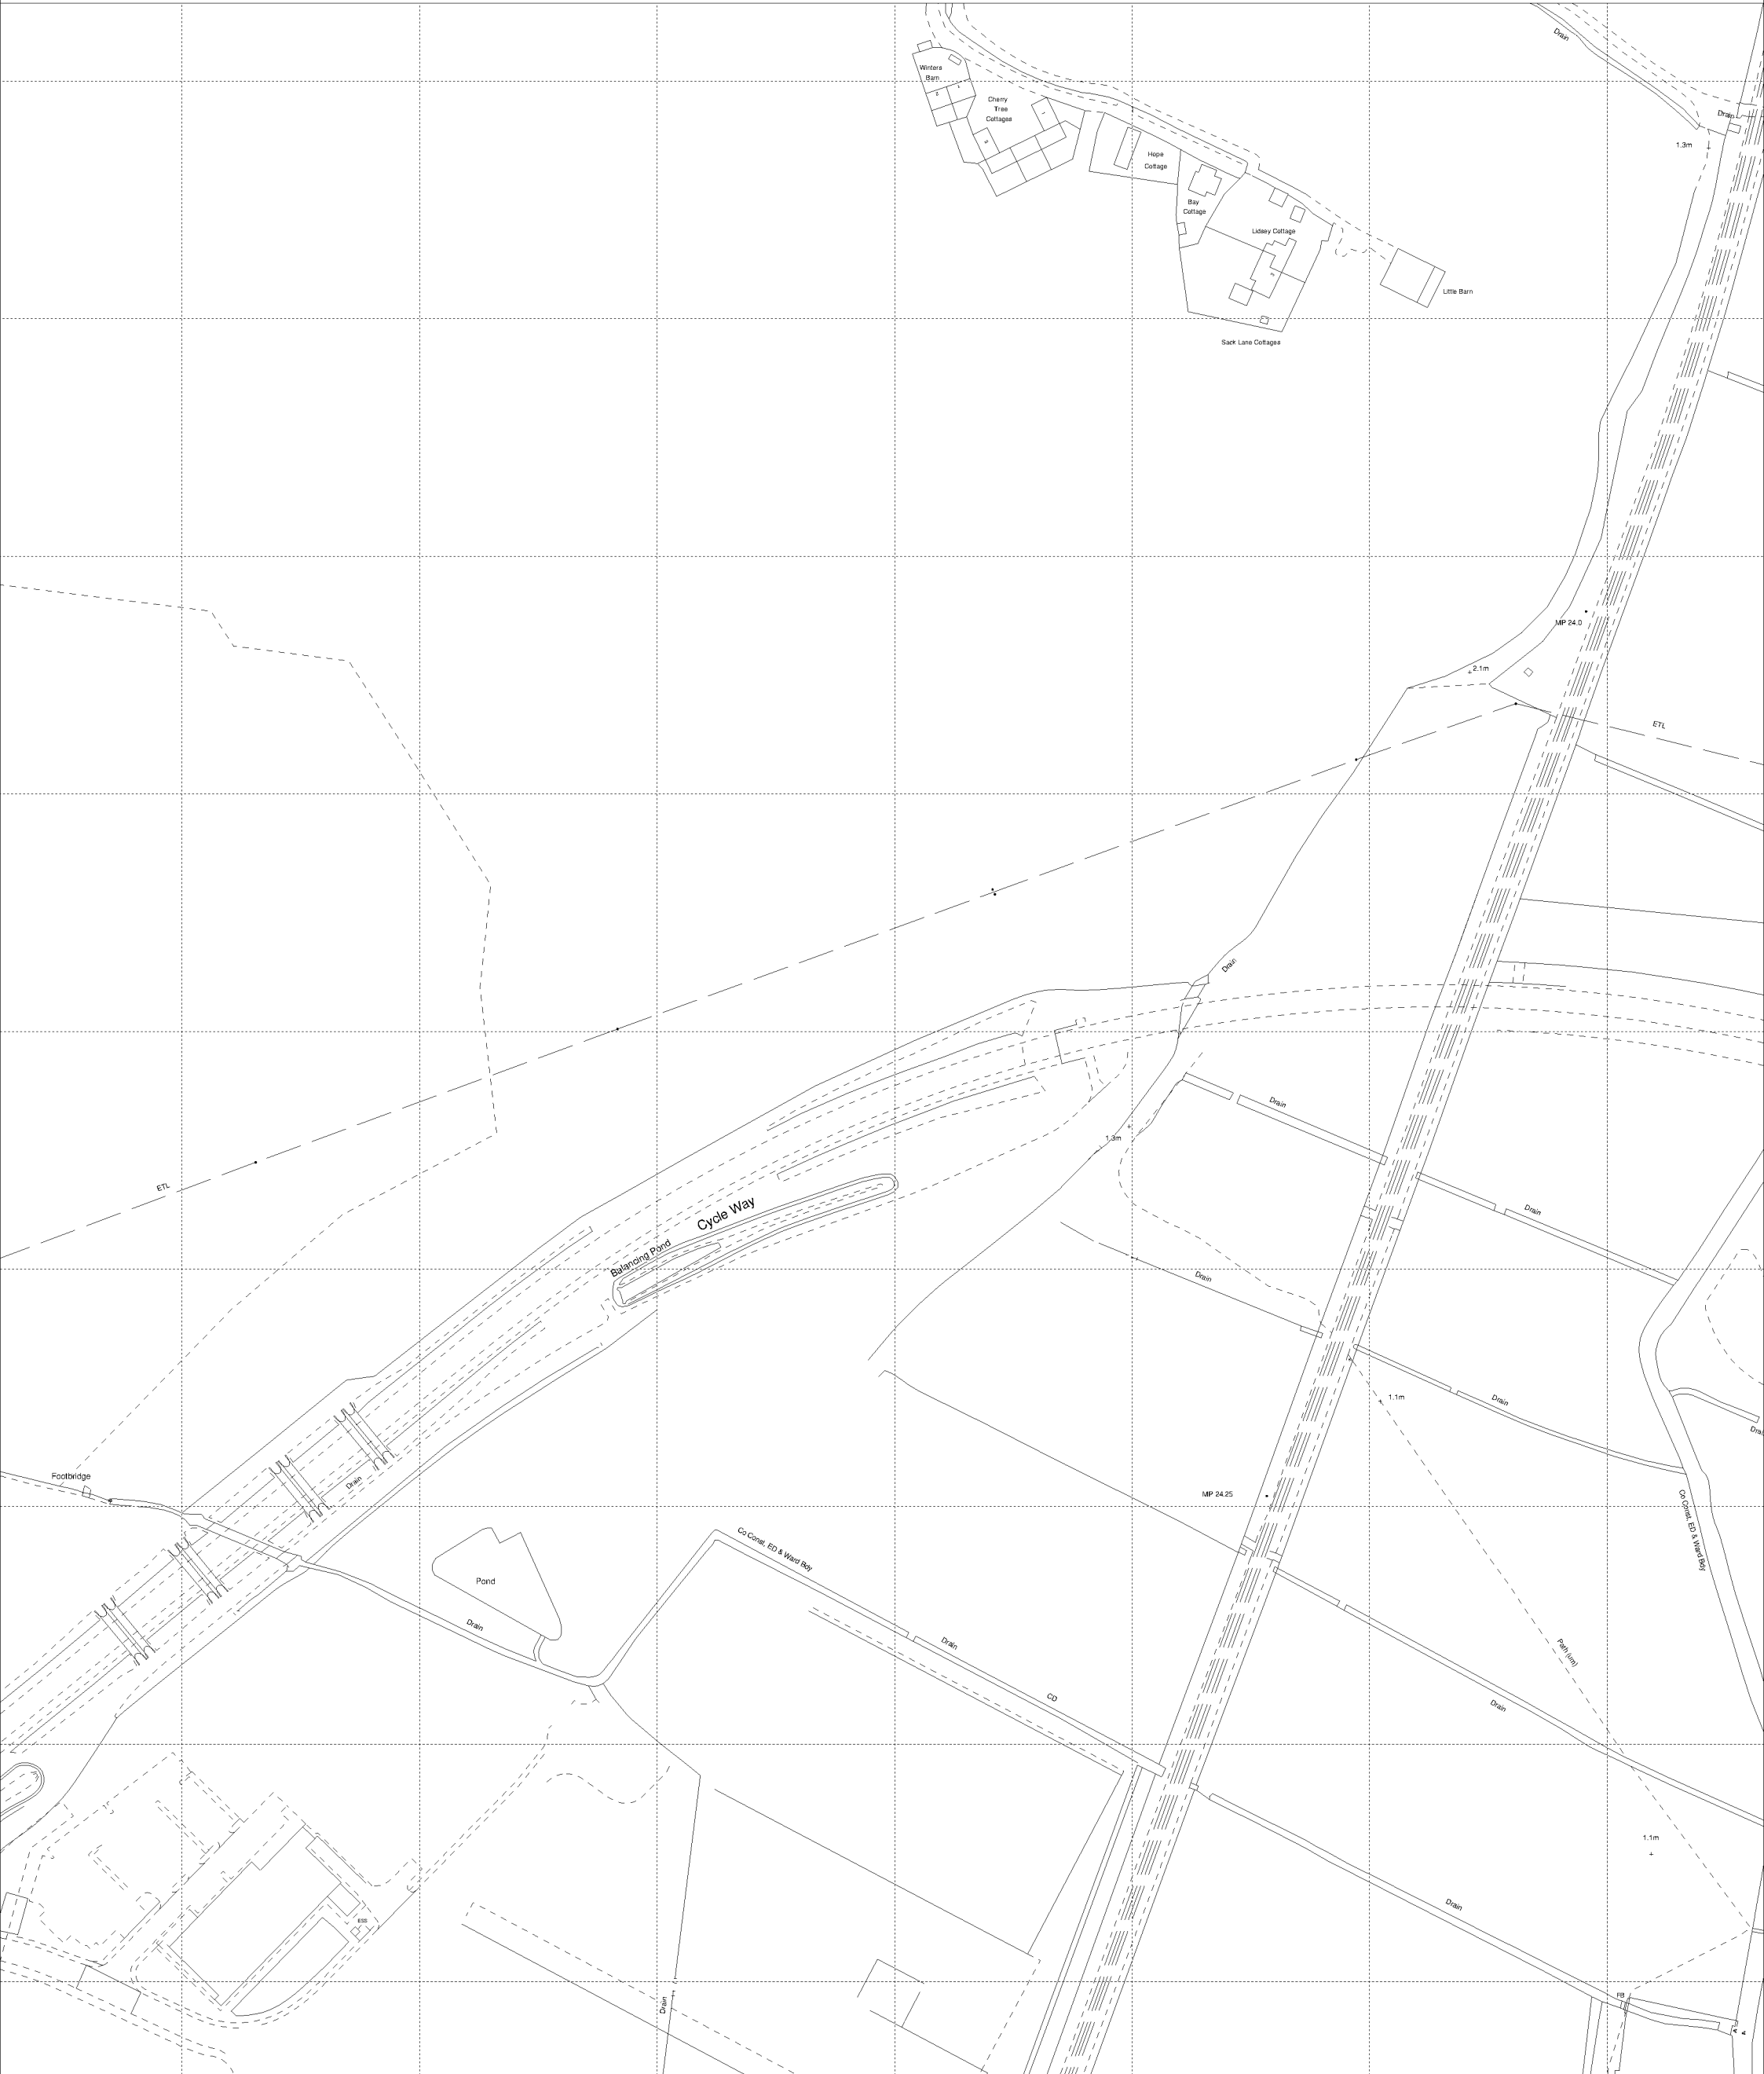

The positions of pipes shown on this plan are believed to be correct, but Southern Water Services Ltd accept no responsibility in the event of inaccuracy. The actual positions should be determined on site.

Based upon Ordnance Survey Digital Data with the permission of the controller of H.M.S.O. Crown Copyright Reserved Licence No. WU 298530

O.S. REF: SU9401NW

Scale: 1:2500

Screen Print

WARNING: BAC pipes are constructed of Bonded Asbestos Cement

WARNING: Unknown (UNK) materials may include Bonded Asbestos Cement

ARUN DISTRICT COUNCIL AL/87/21/PL



Printed By: sheetyv
Southern Water MapGuide Browser
Requested By:

Date: 4-8-2021