


aldingborne500



0 20
Metres

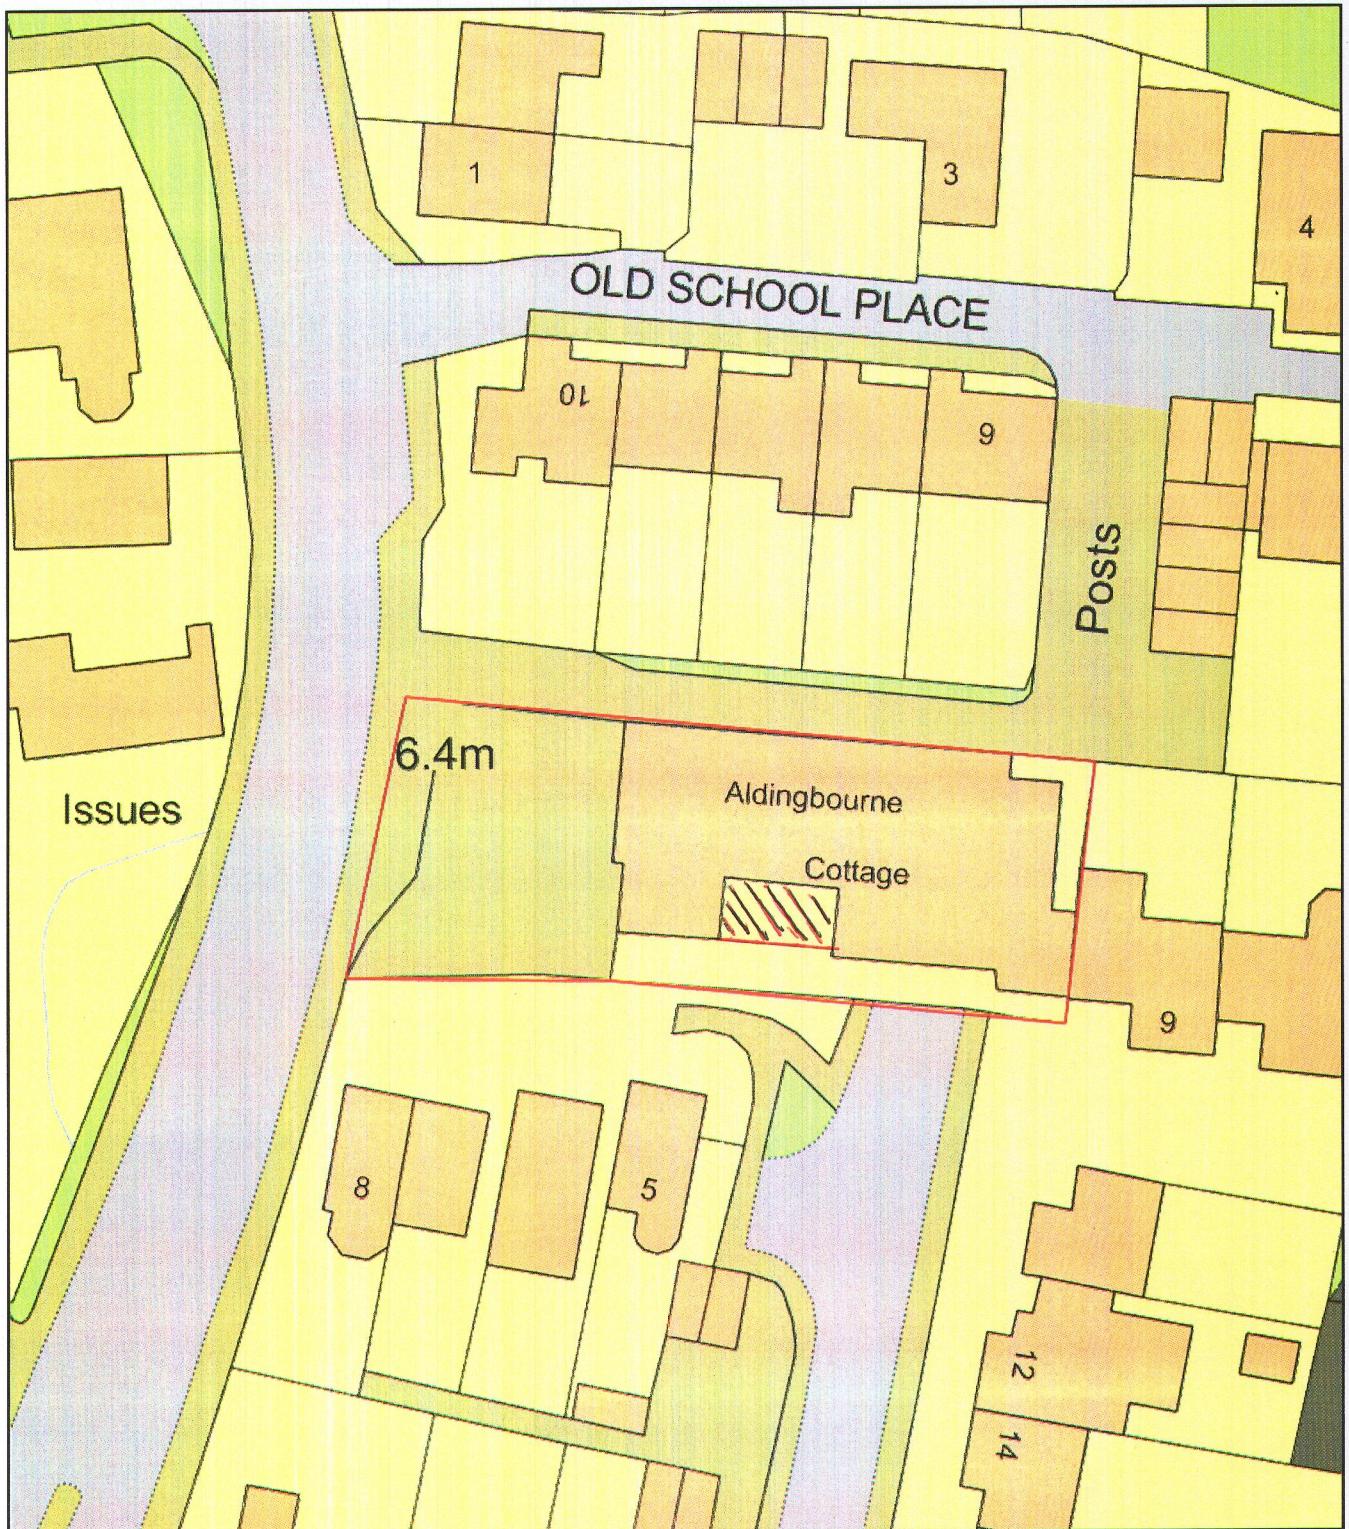

Plan Produced for: ParkGate

Date Produced: 25 Jul 2018

Plan Reference Number: TQRQM18206113732176

Scale: 1:500 @ A4