




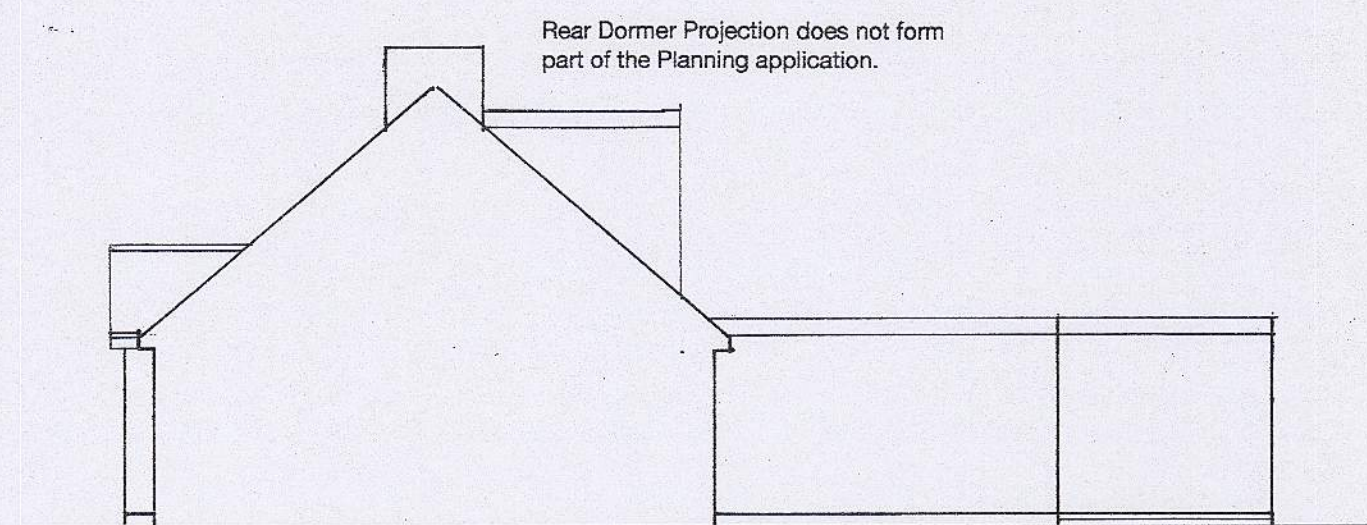

south

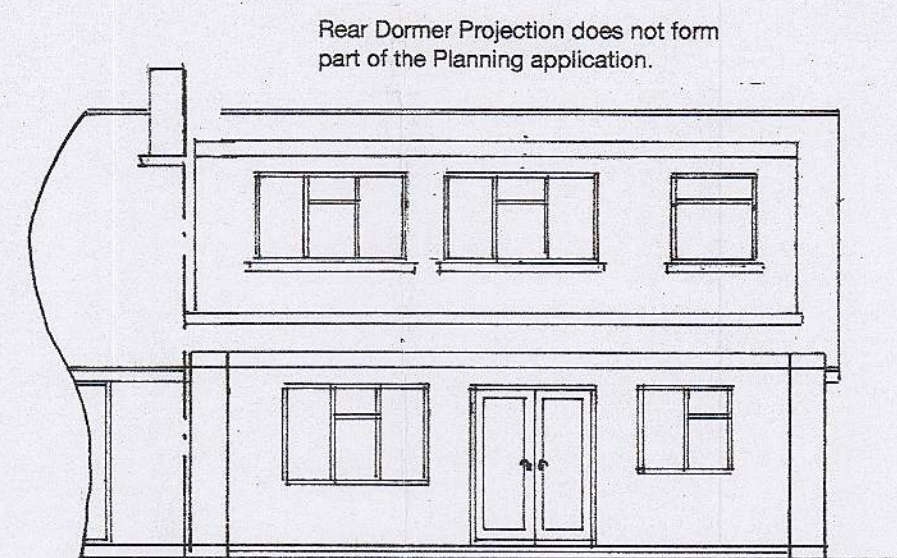

east
1 : 100

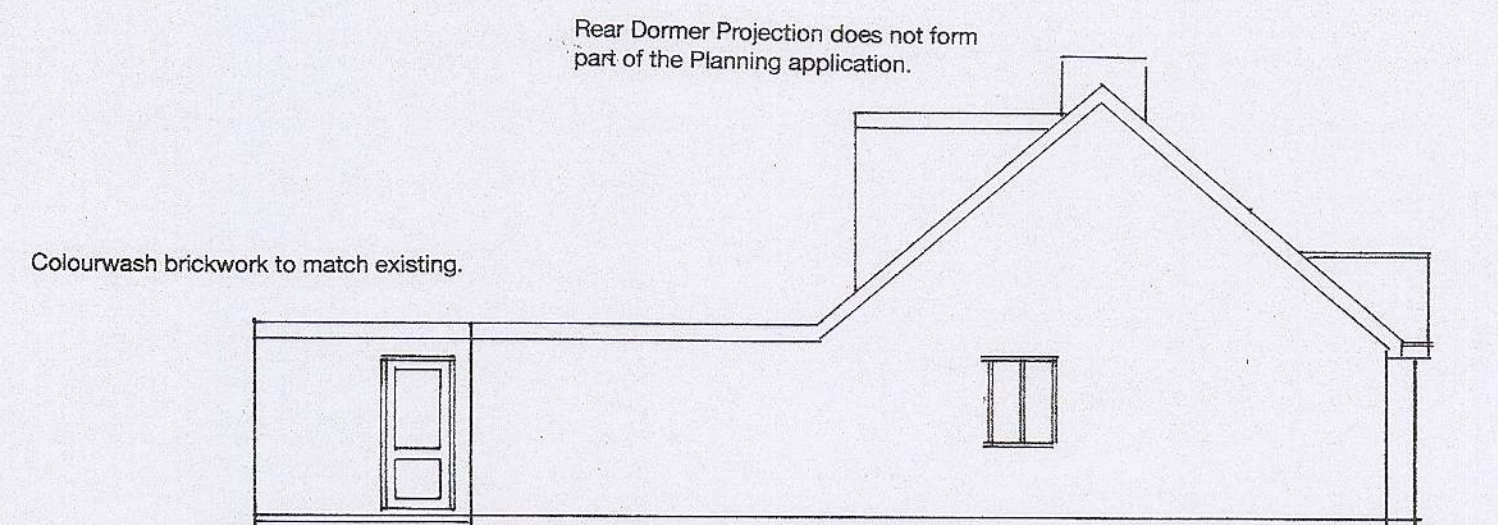

north

Proposed

PROPOSED SINGLE STOREY EXTENSION AND LOFT CONVERSION TO FORM NEW 1ST FLOOR
AT 9, LIDSEY ROAD, WOODGATE FOR MR.A.LENGYEL AND MISS.G.NAGY.

sheet 2 of 3

Bryan Butcher
Rainbow Cottage
Nyetimber Lane
Bognor Regis PO21 3JX
01243 266871
07973 233442
bryan.butcher@btinternet.com
www.bryanbutcher.com