



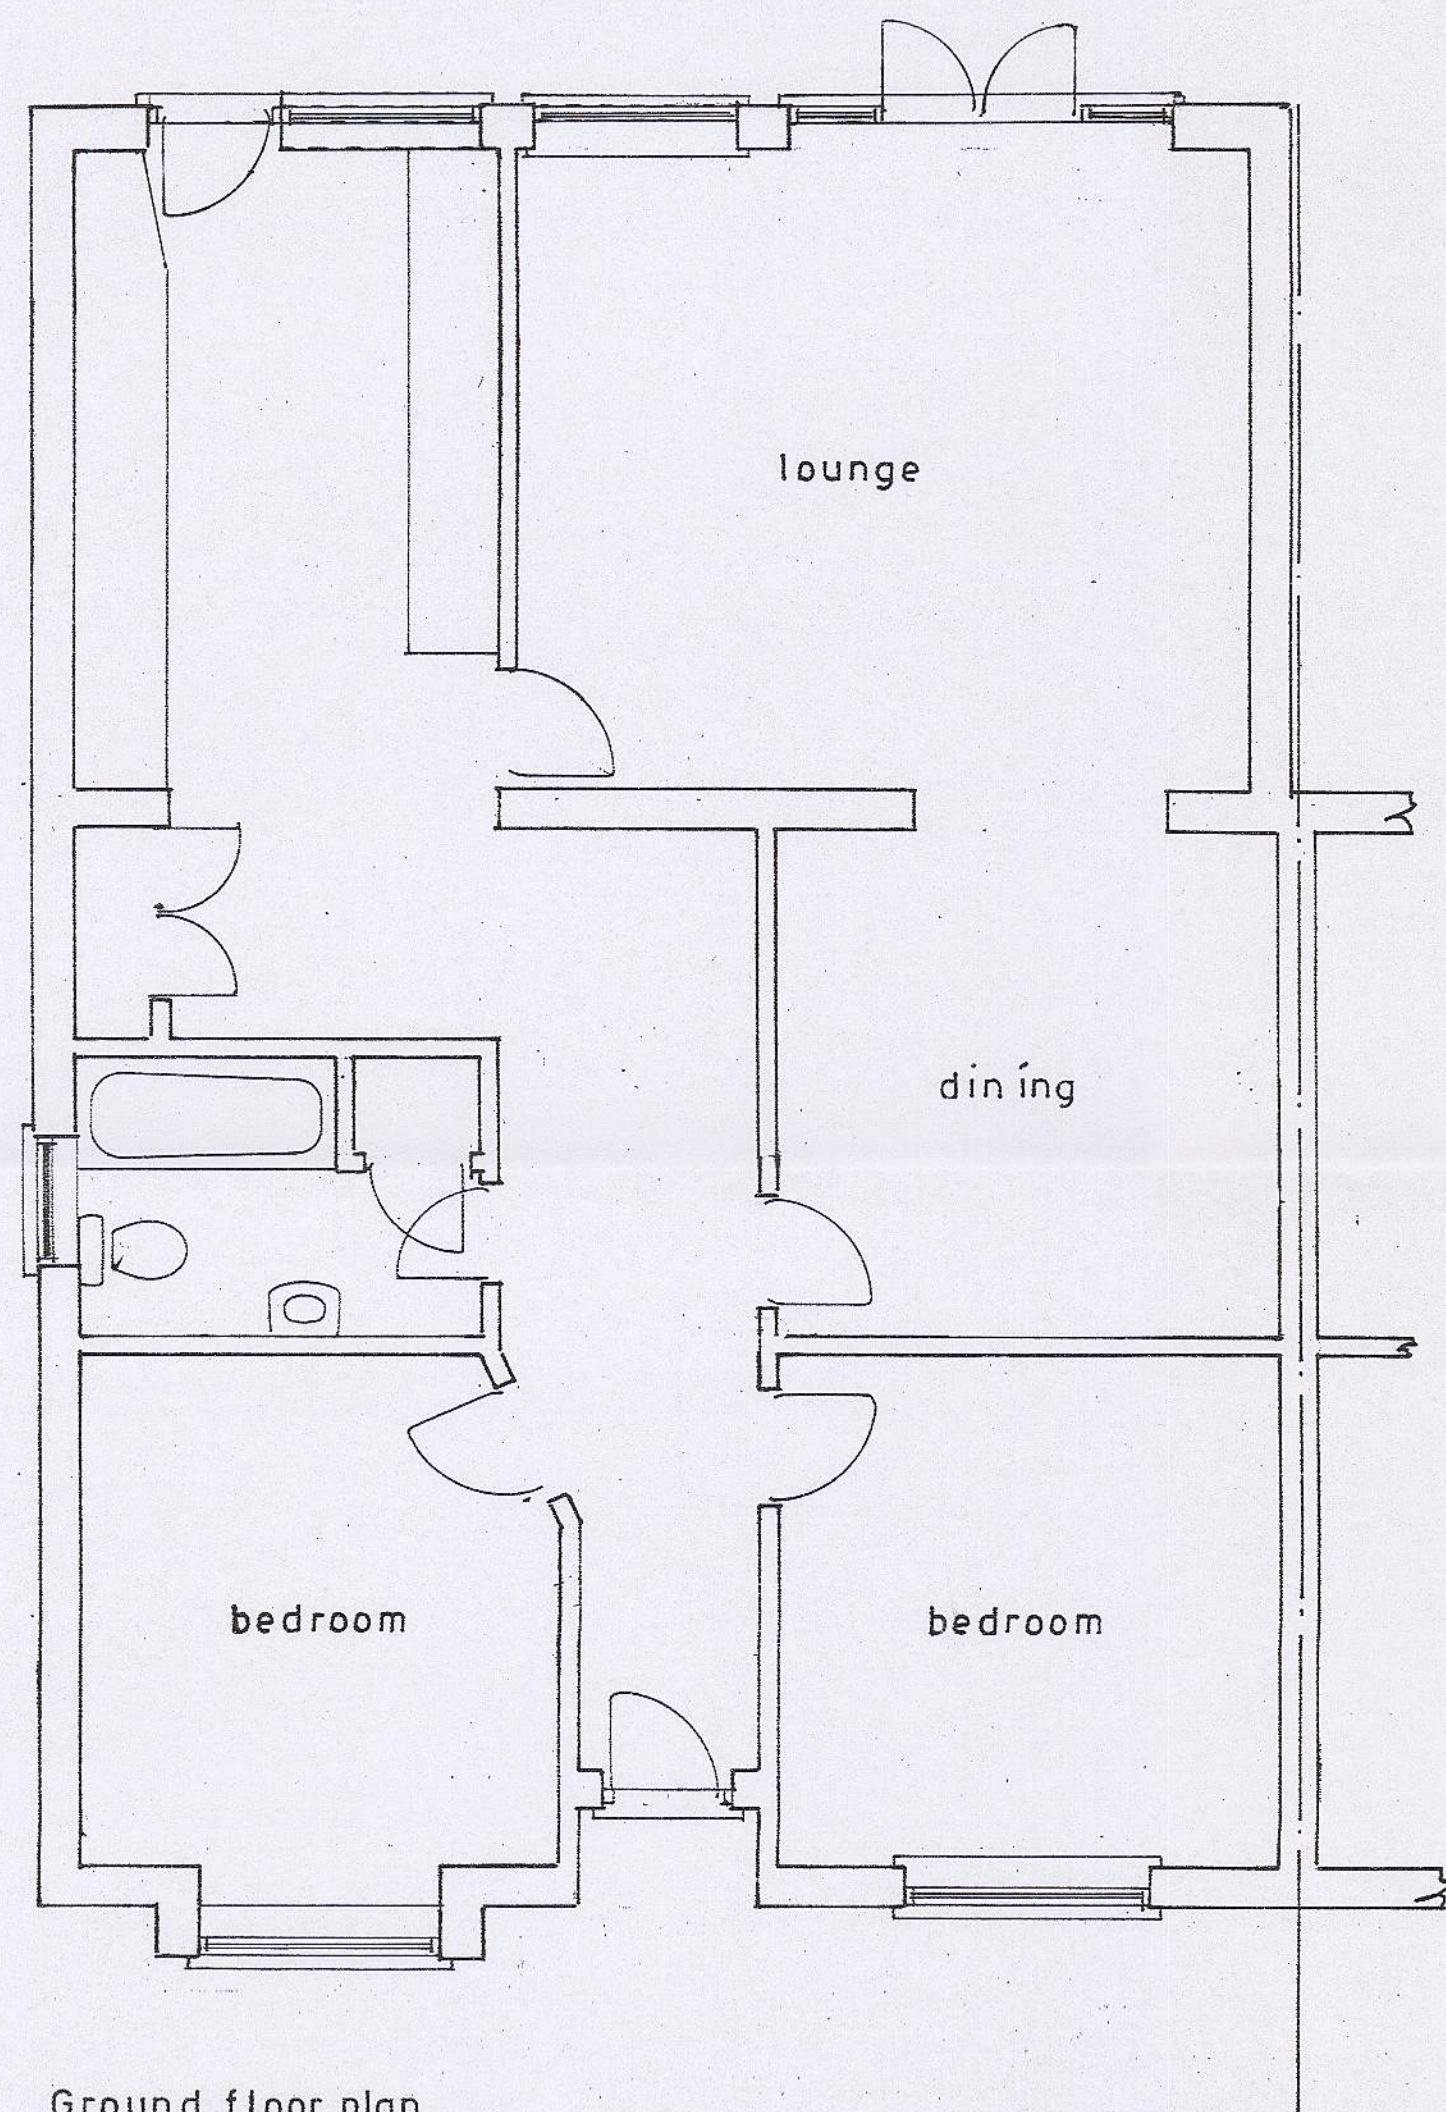


Ground floor plan

1 : 50

Existing

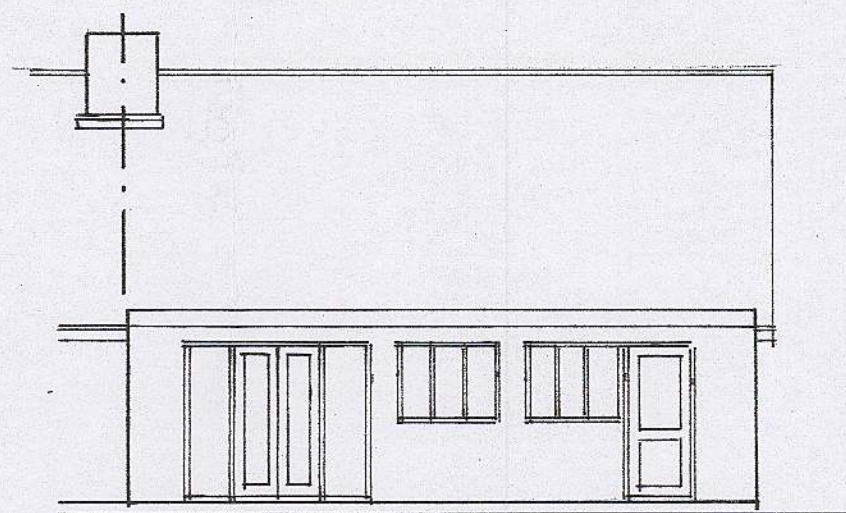


east

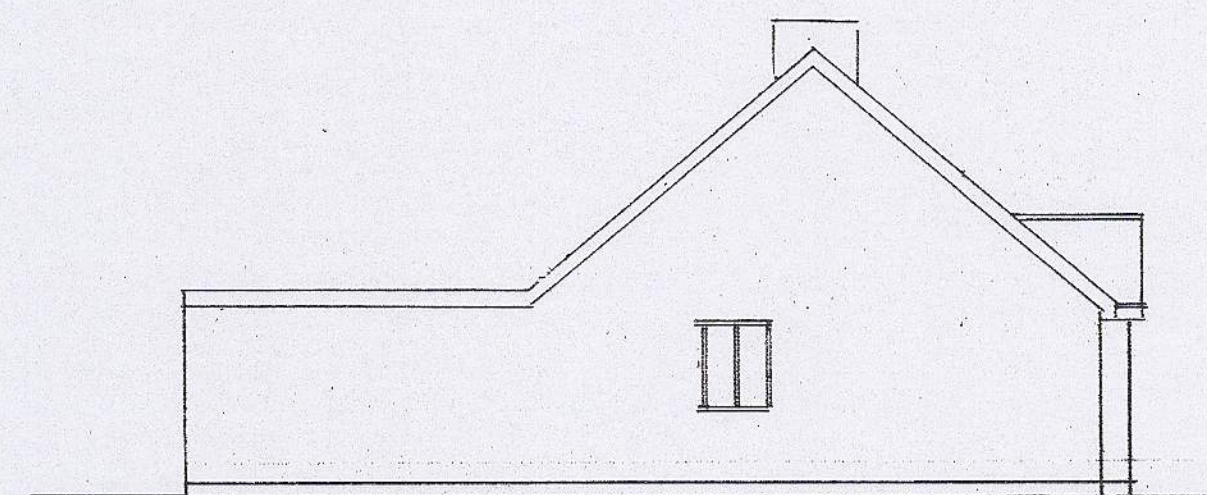


north

1 : 100

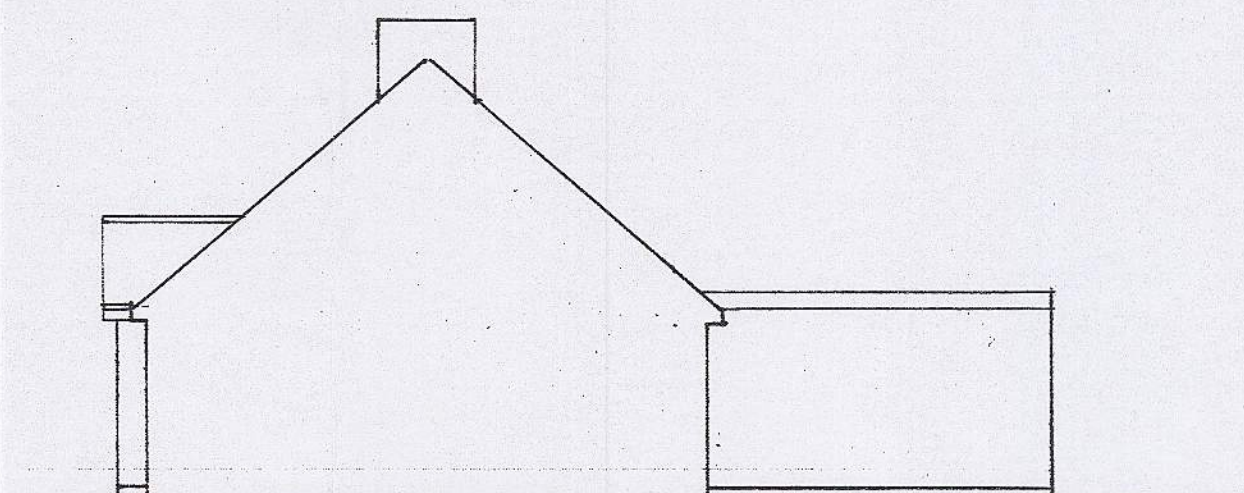


south

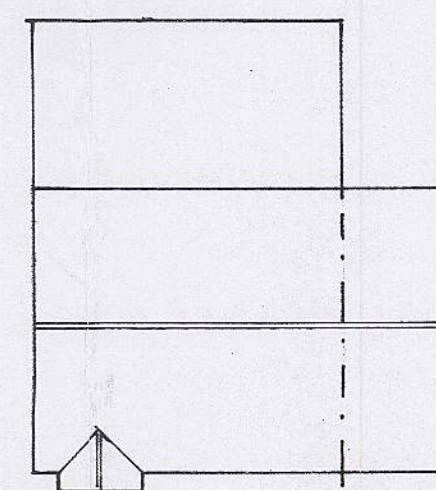

roof plan

1 : 200

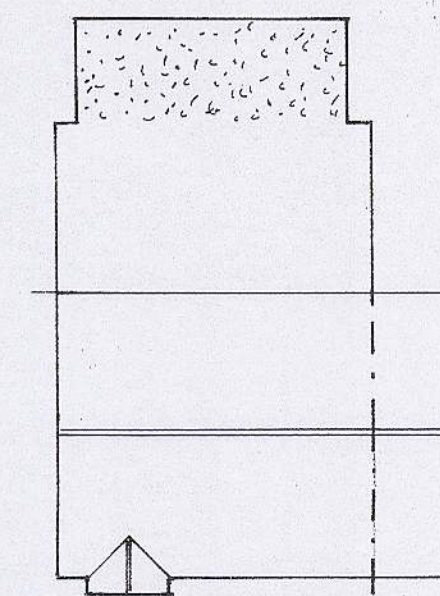

proposed roof plan

PROPOSED SINGLE STOREY EXTENSION AND LOFT CONVERSION TO FORM NEW 1ST FLOOR
AT 9, LIDSEY ROAD, WOODGATE FOR MR. A. LENGYEL AND MISS. G. NAGY.

sheet 3 of 3

Bryan Butcher
Rainbow Cottage
Nyetimber Lane
Bognor Regis PO21 3JX
01243 266871
07973 233442
bryan.butcher@btinternet.com
www.bryanbutcher.com