


Willows
Caravan
Park

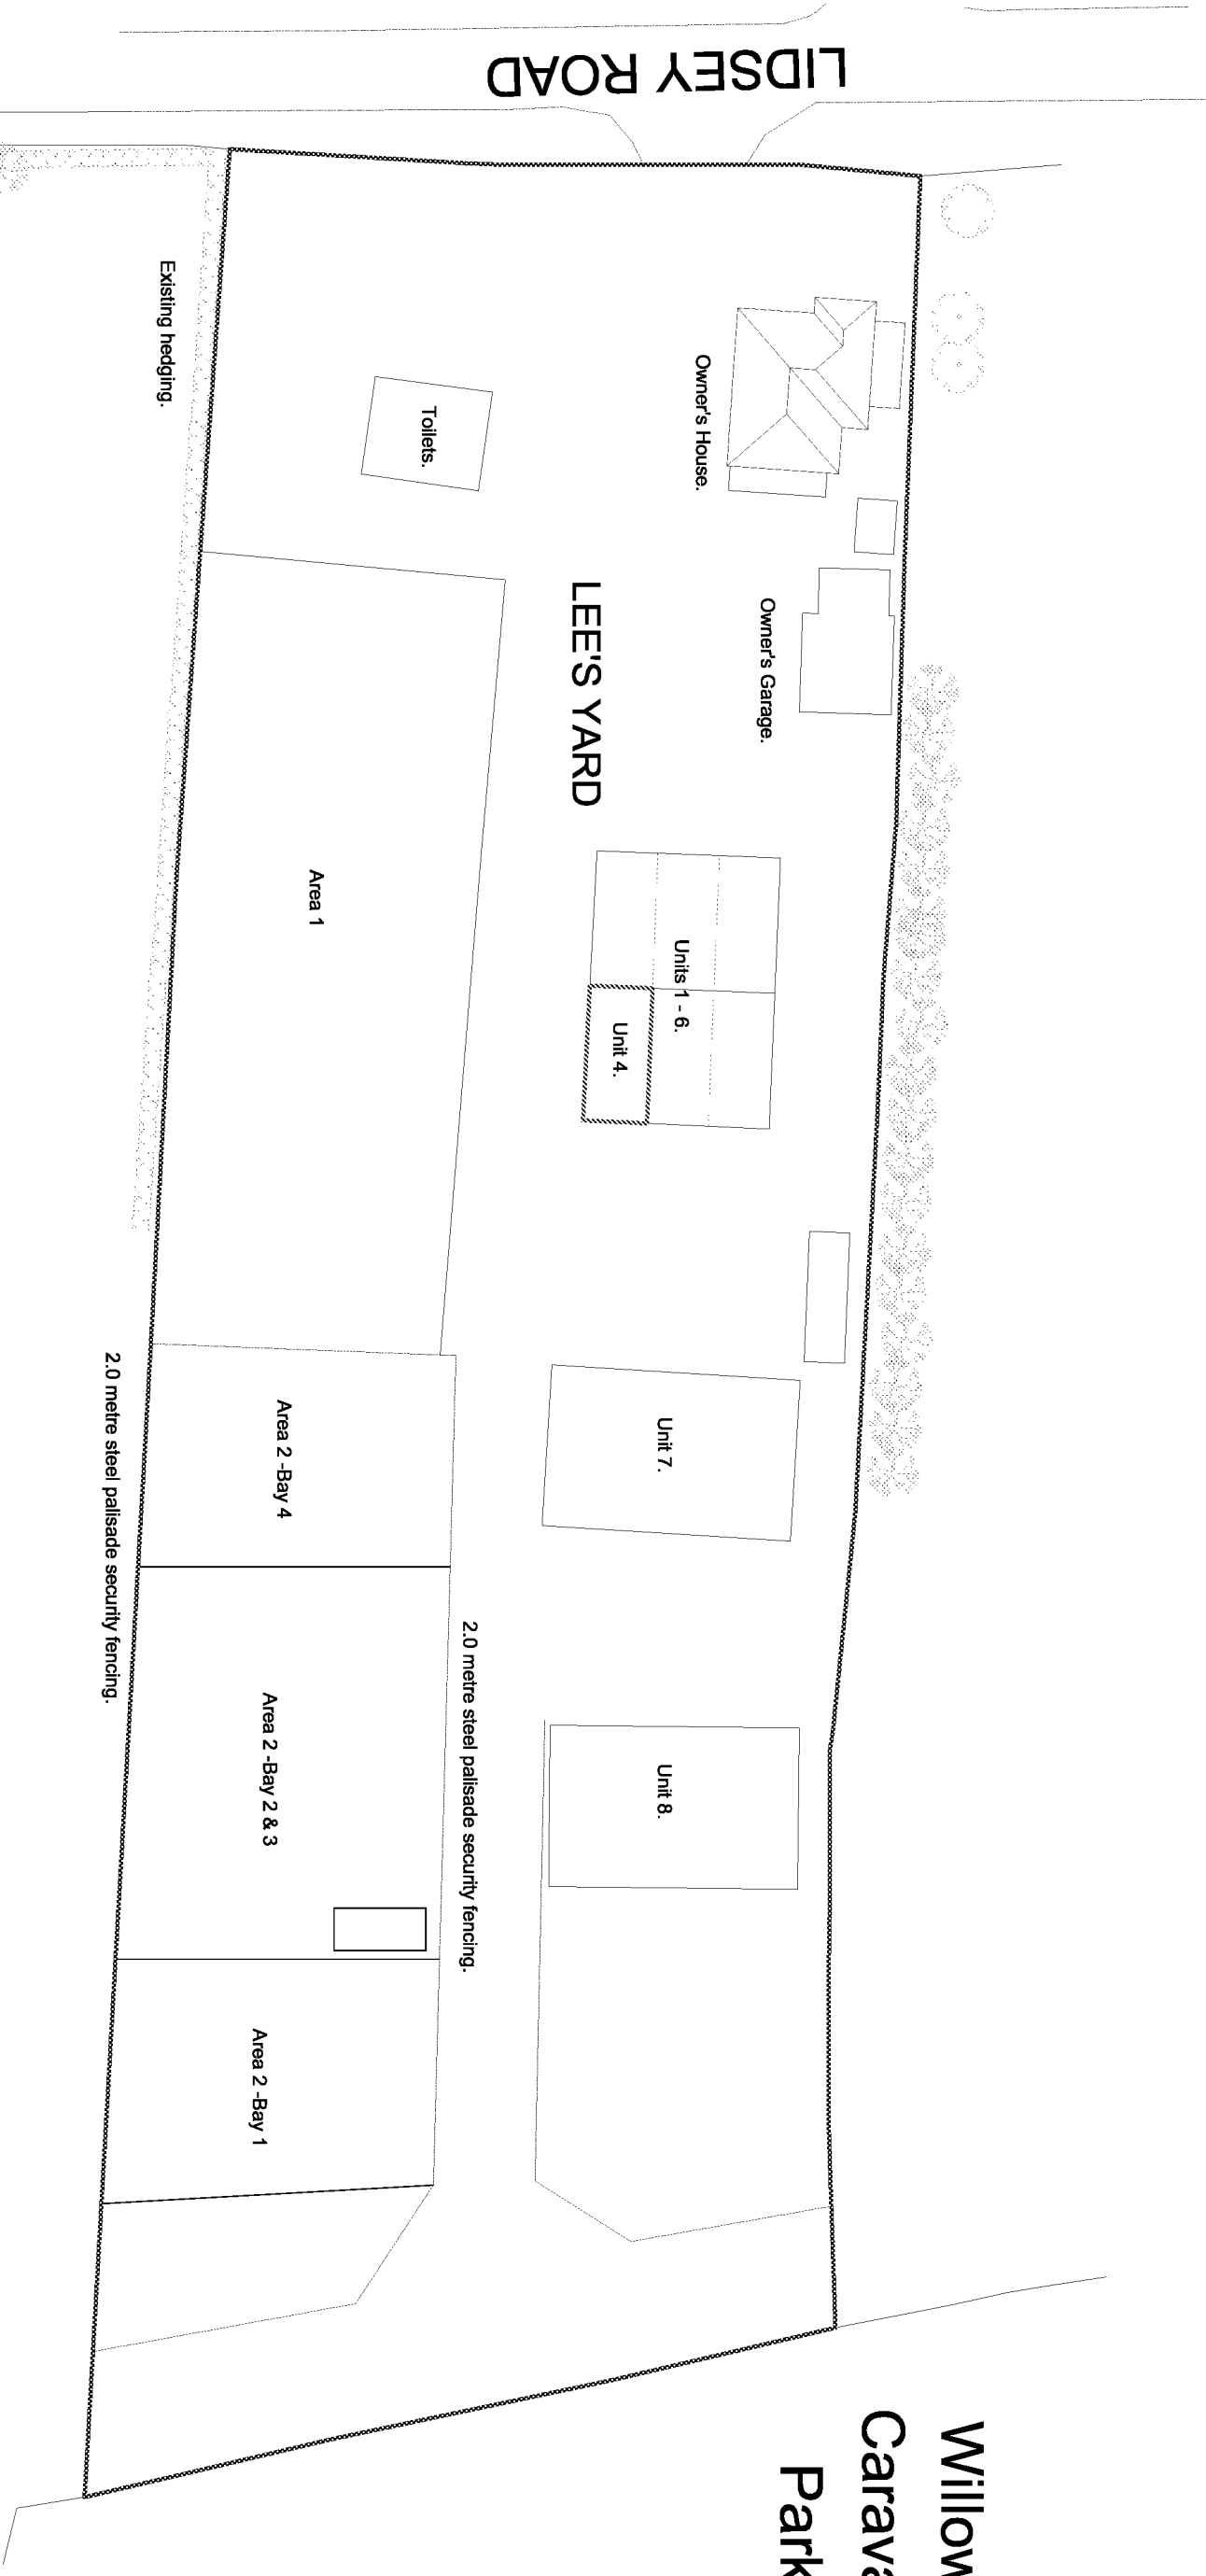

Site Block Plan (scale 1:500)

SUSSEX BUILDING CONSULTANCY LIMITED	
LEE'S YARD, LIDSEY ROAD, WOODGATE, CHICHESTER.	
SCALE - 1/500 REV - DATE - 18/10/2019	
 LABC 3 NORTHGATE ROAD BOGNOR REGIS PO21 5LZ TEL/FAX - (01243) 981379	