


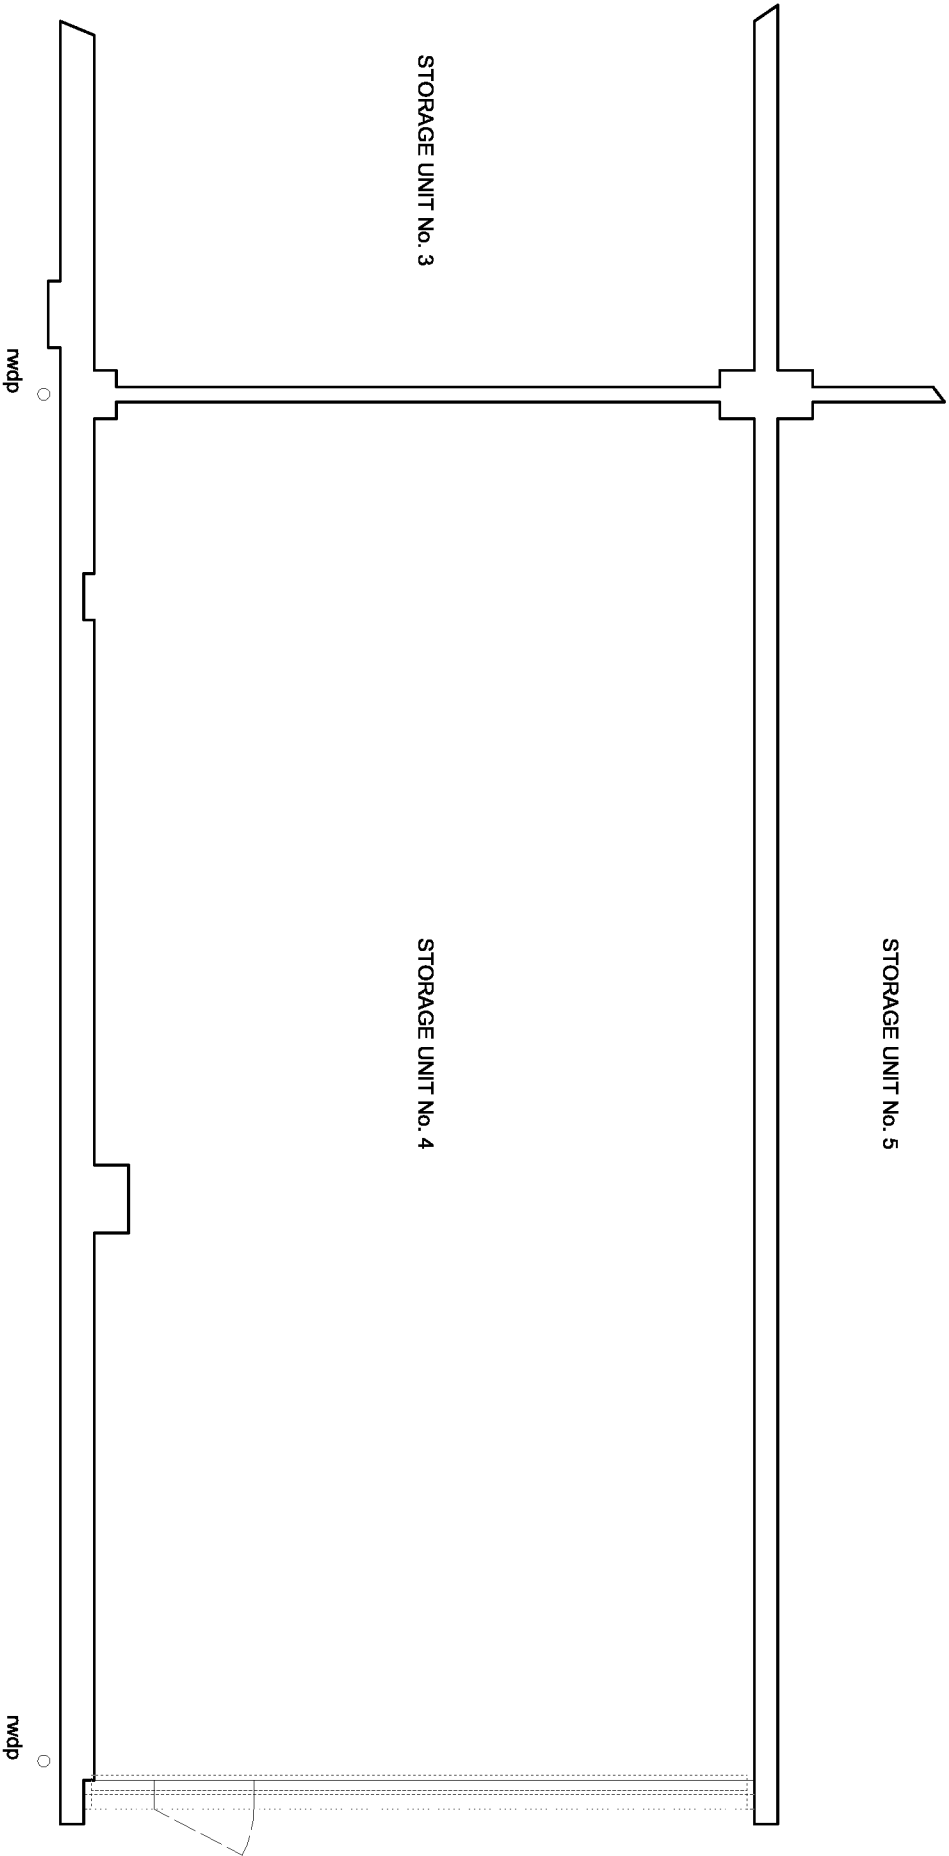

EXISTING GROUND FLOOR PLAN



SUSSEX BUILDING CONSULTANCY LIMITED	
UNIT 4, LEE'S YARD, WOODGATE, BOGNOR REGIS, WEST SUSSEX.	
SCALE - 1/50 REV - DATE - 10/10/2019	
 LABC 3 NORTHGATE ROAD BOGNOR REGIS PO21 9LZ TEL/FAX - (01243) 881379	