	Revision	Date	By	Chk.
--	First Revision	10.11.20	SP	PT

Do not scale from this drawing - stated dimensions refer. contractors shall be responsible for the checking of all stated dimensions, with any anomalies being identified to the originator prior to any construction or fabrication works commencing.

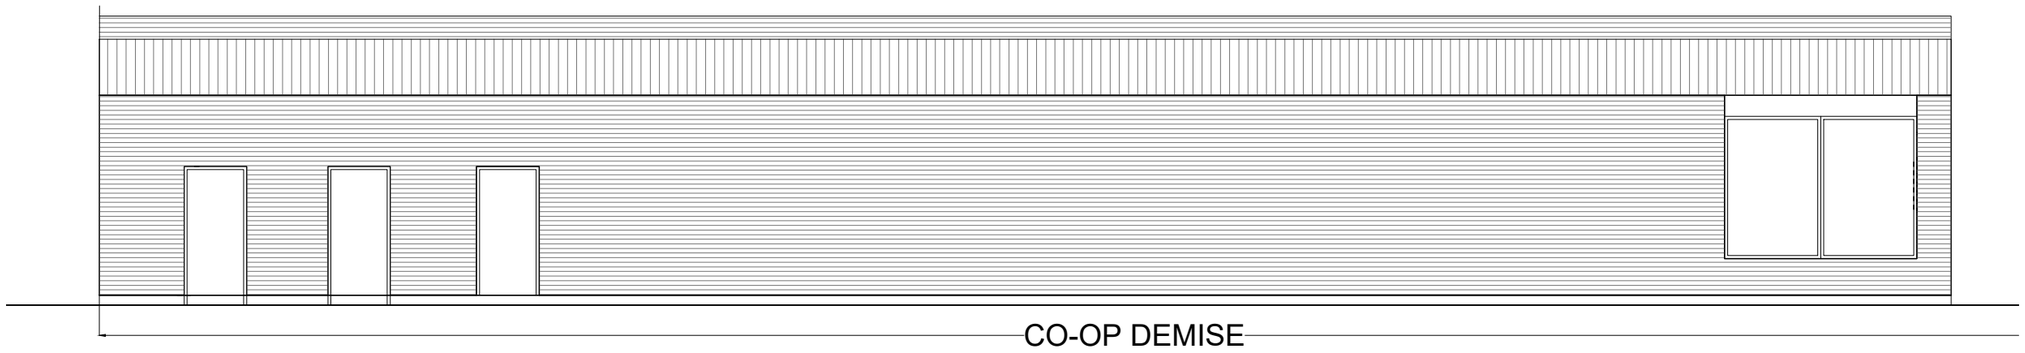

0 1 2 3 4 5m

SCALE 1:100

APPROVED APPLICATION SECTION DD 1:100@A3
PLANNING REF: AL/53/20/PL

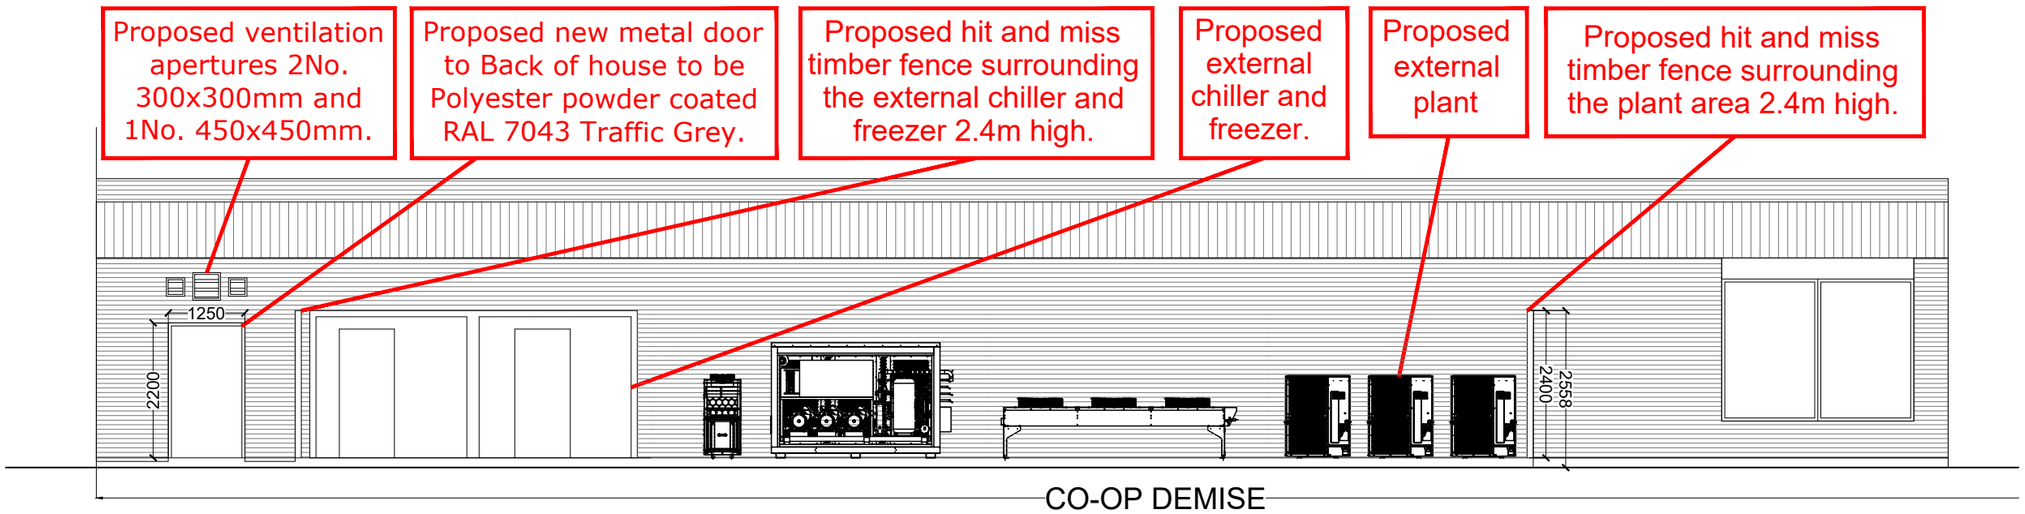

PROPOSED SECTION DD 1:100@A3

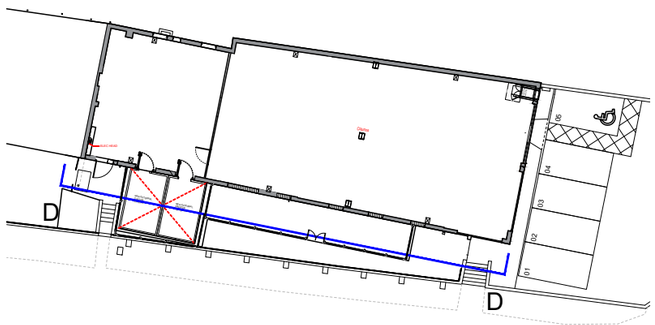

KEY PLAN

RPM

Client

Status **PLANNING**

Drawn by	Checked by	Date	Scale
SP	PT	10.11.2020	As Specified

Job
ALDINGBOURNE POST OFFICE,
GREEN HEDGES, WESTERGATE STREET,
WOODGATE, PO20 3QL

Drawing
APPROVED AL/53/20/PL AND PROPOSED SECTION DD

Co-operative Proj No.	RPM Job No.	Drawing No.	Rev.
TBC	CO1362	212	-

The content of this drawing is the property of RPM Consult and may not be copied in whole or part without formal consent.

ARUN DISTRICT COUNCIL AL/89/20/PL