


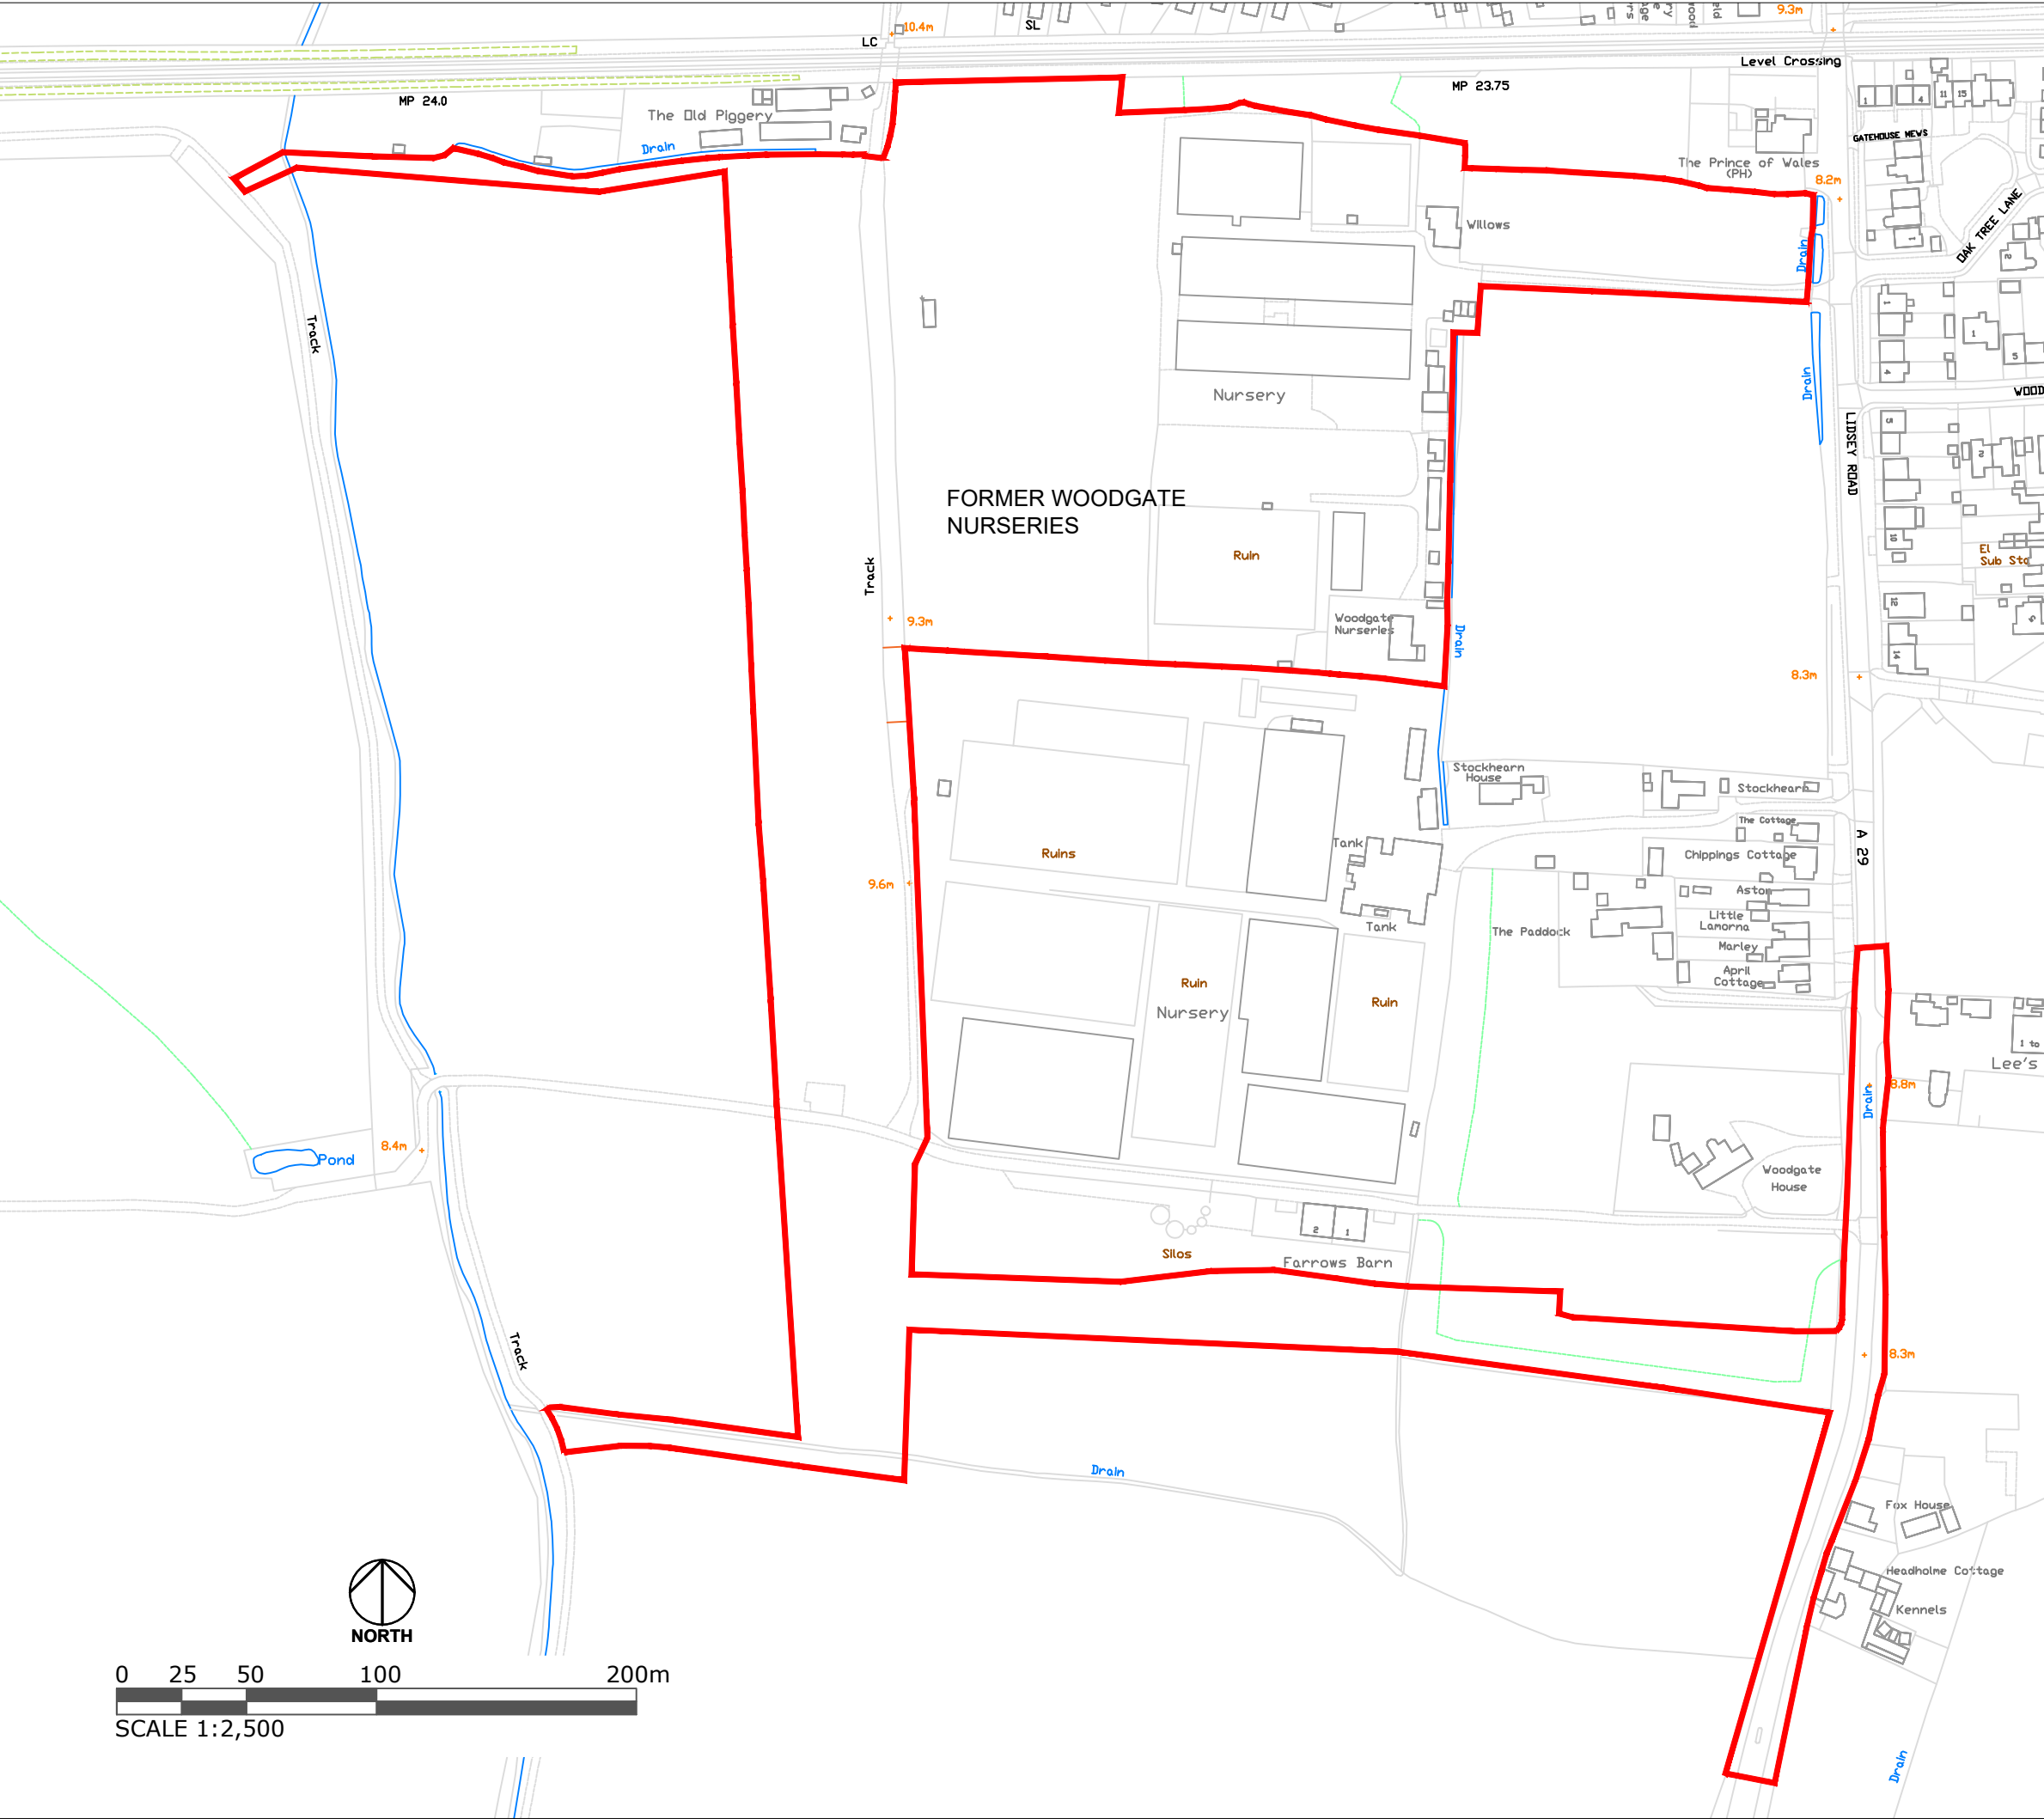

 Red Line Boundary (9.8ha)

02	28.03.24	RL Boundary Change	By	MD
Rev	Date	Details	By	QA

CLIENT
HANBURY PROPERTIES

PROJECT
LAND AT WOODGATE NURSERIES,
LIDSEY ROAD, WOODGATE

TITLE
RED LINE BOUNDARY PLAN

STATUS
PLANNING

Project	Origin	Volume	Level	Type	Discp	Number	Rev
2222	DLA	XXX	XXX	DR	L	05	S02

Job Number 2222	Scale 1:2500	Date Mar 24	Size A3
-----------------	--------------	-------------	---------

DAVIESLANDSCAPE
ARCHITECTS

Office 1C, 1-2 King Street, Stroud, Gloucestershire, GL5 3BS
w. www.d-la.co.uk e. info@d-la.co.uk t. 01453 760380