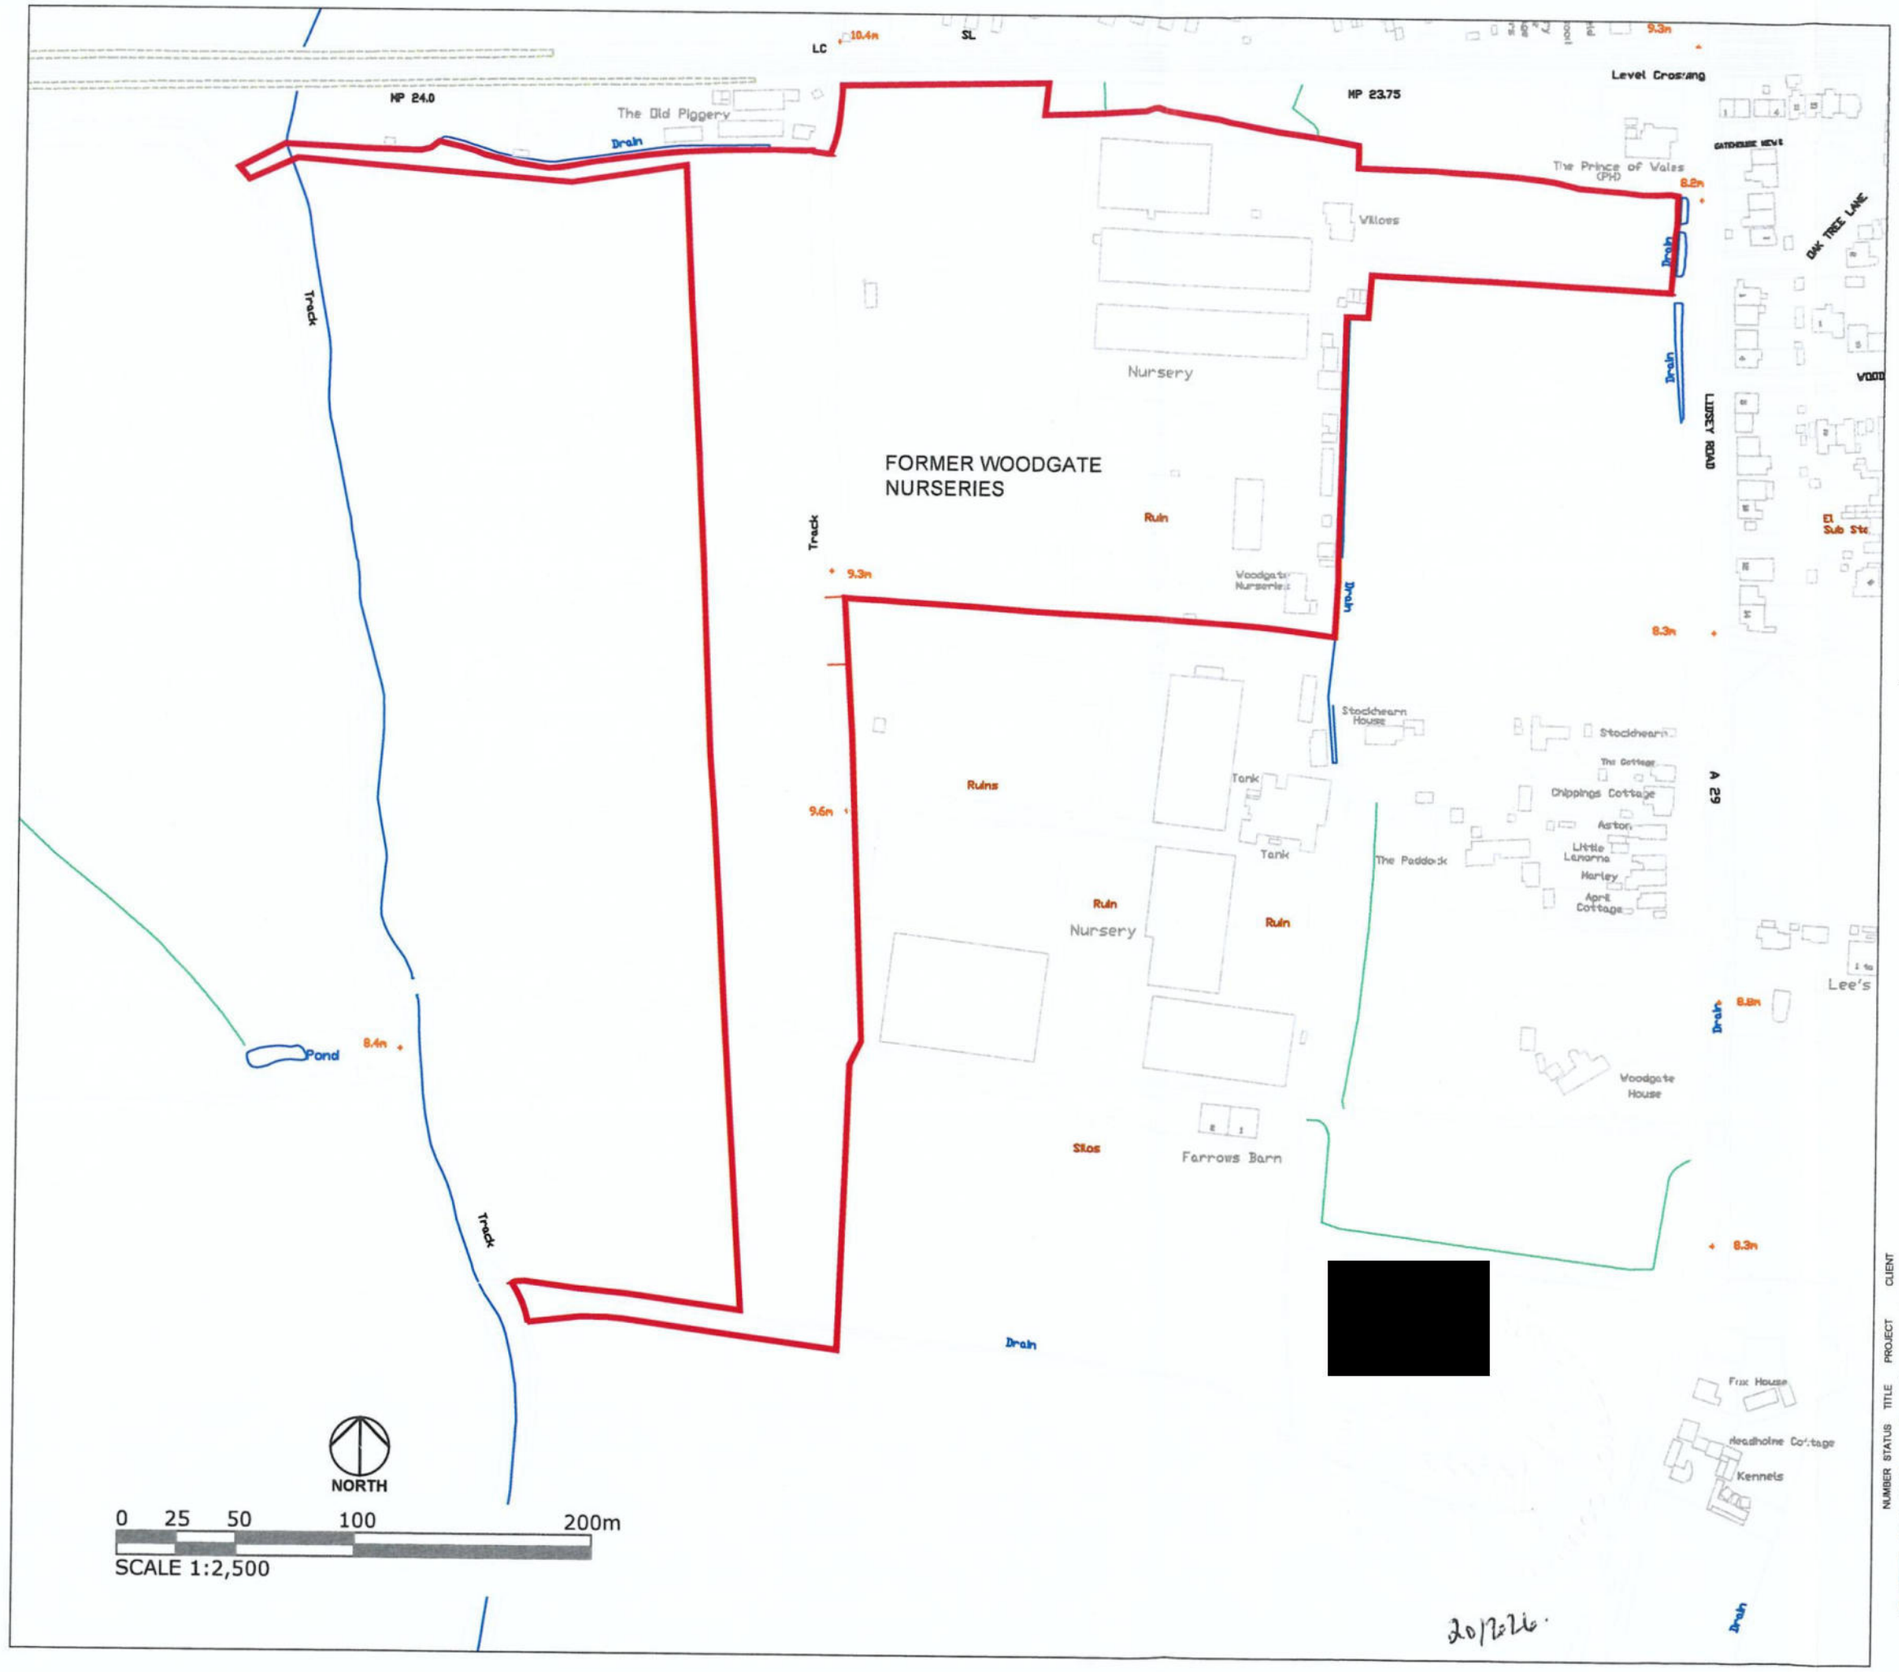


Rev	Date	Details	By
03	04.09.25	RL Boundary Change	MD
02	28.03.24	RL Boundary Change	MD

CLIENT: HANBURY PROPERTIES

PROJECT: LAND AT WOODGATE NURSERIES, LIDSEY ROAD, WOODGATE

TITLE: RED LINE BOUNDARY PLAN

STATUS: PLANNING

NUMBER	Project	Origin	Volume	Level	Type	Discip	Number	Rev
	2222	DLA	XXX	XXX	DR	L	05	S03

Job Number 2222 | Scale 1:2500 | Date Mar 24 | Size A3

DAVIES LANDSCAPE ARCHITECTS
Office 1C, 1-2 King Street, Stroud, Gloucestershire, GL5 3BS
w. www.d-la.co.uk e. info@d-la.co.uk t. 01453 760380