



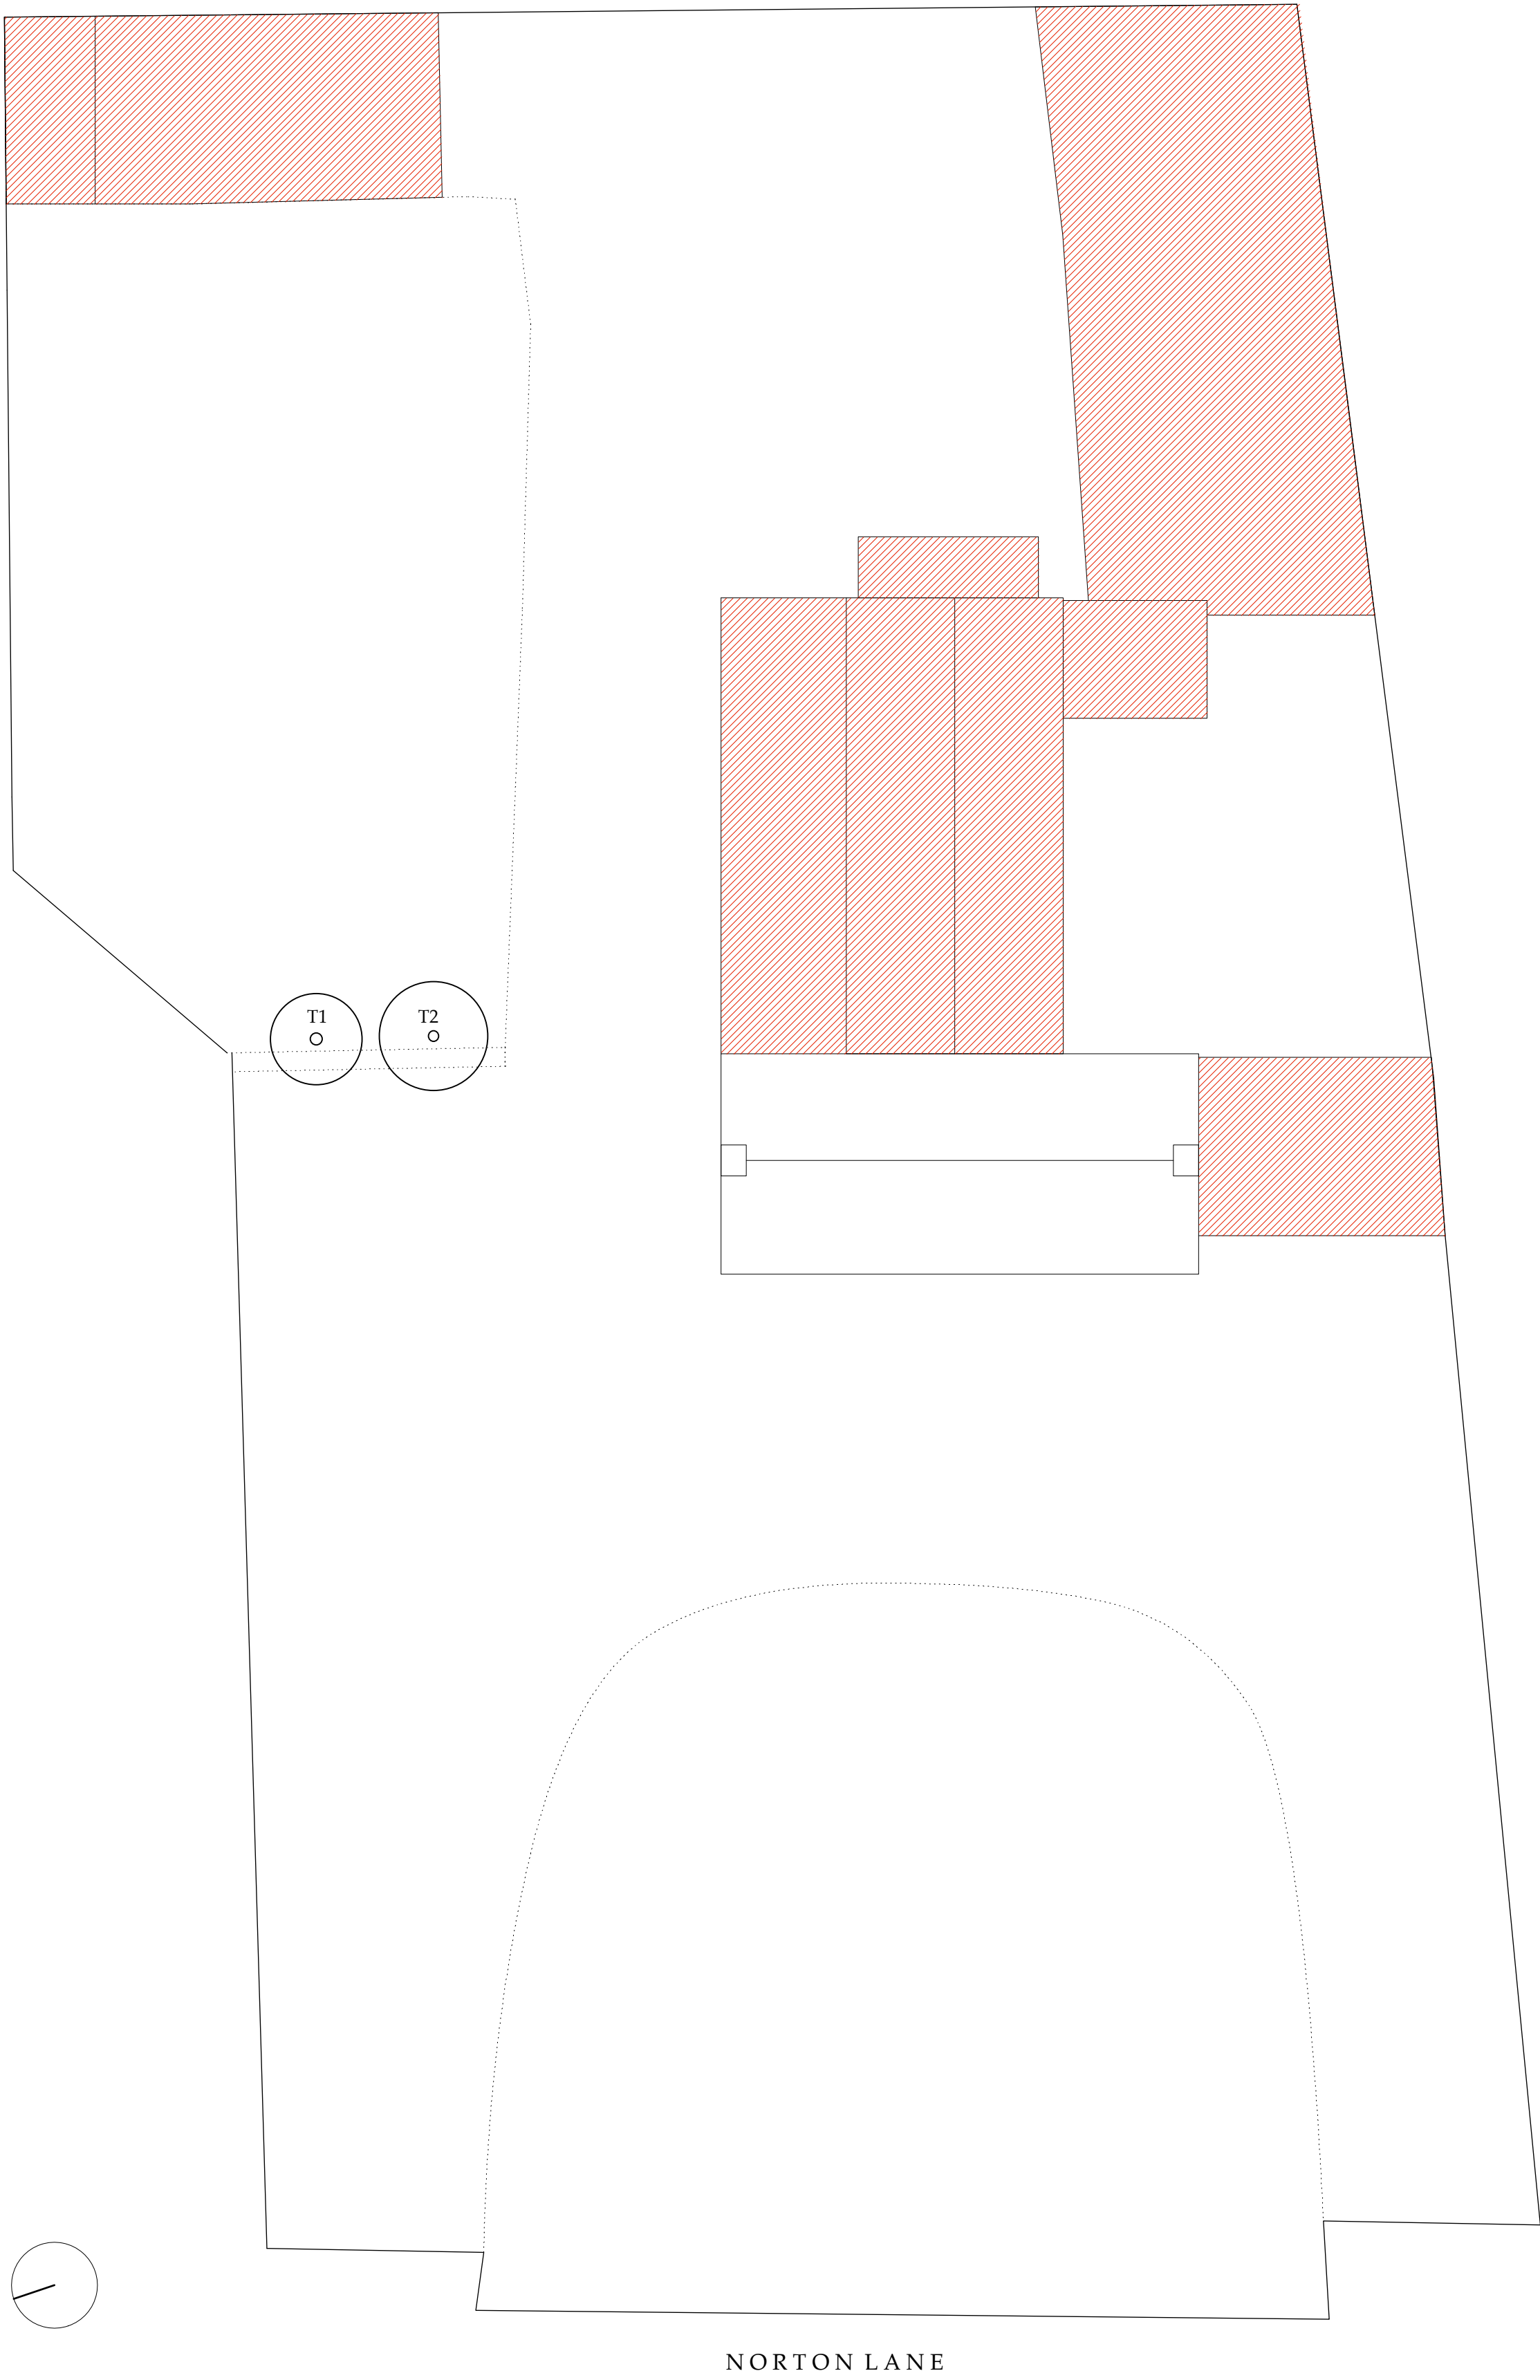

 DEMOLITIONS

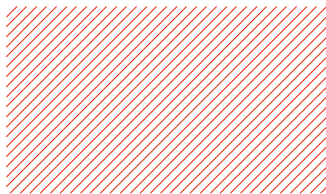

REVISIONS
A 31/01/13 PLANNING

PLANNING
WELL GARDENS
NORTON LANE, PO20 3NH

NLT
P01A

EXISTING ROOF PLAN

1:100 at A1 NOVEMBER/2012

LIDDICOAT & GOLDHILL LLP
STUDIO 6, 13 RAMSGATE STREET
LONDON E8 2FD

020 7923 2737 www.liddicoatgoldhill.com

DISCLAIMER

Contractor to be responsible for all levels and dimensions, which should be established and verified prior to commencing work. Any discrepancy with information shown on this drawing to be reported to the architect immediately.
The Contractor shall be responsible for serving upon the Local Authority any required commencement notice and any other notices required during the progress of the site works. The Contractor shall be responsible for compliance with the Building Act 1984, the current Building Regulations and all relevant British Standards or equivalent EEC standards and Codes of Practice referred to therein.
The Party Wall Act 1996 must also be observed as appropriate.
All materials and workmanship to be in accordance with relevant British Standards. Codes of Practice including BS 8000: 1989 - Workmanship on Building Sites.
All proprietary products and systems to be used in strict accordance with manufacturers instructions.



REVISIONS

- A 31/01/13 PLANNING
- B 11/02/13 UPDATED TO PLANNING OFFICER'S REQUESTS
- C 20/02/13 UPDATED TO PLANNING OFFICER'S REQUESTS

PLANNING

WELL GARDENS
NORTON LANE, PO20 3NH

NLT
P02C

EXISTING GROUND FLOOR PLAN

1:50 at A1 NOVEMBER/2012

LIDDISCOAT & GOLDHILL LLP

STUDIO 6, 13 RAMSGATE STREET
LONDON E8 2FD

020 7923 2737 www.liddicoatgoldhill.com

DISCLAIMER

Contractor to be responsible for all levels and dimensions, which should be established and verified prior to commencing work. Any discrepancy with information shown on this drawing is to be reported to the architect immediately.
The Contractor shall be responsible for sending upon the Local Authority any required Commencement Notice and any other notices required during the progress of the site works. The Contractor shall be responsible for compliance with the Building Act 1984, the current Building Regulations and all relevant British Standards or equivalent EEC standards and Codes of Practice referred to therein.
The Party Wall Act 1996 must also be observed as appropriate.
All materials and workmanship to be in accordance with relevant British Standards, Codes of Practice including BS 8000: 1989 - Workmanship on Building Sites.
All proprietary products and systems to be used in strict accordance with manufacturers instructions.



REVISIONS

A 31/01/13 PLANNING
B 11/02/13 UPDATED TO PLANNING OFFICER'S REQUESTS
C 20/02/13 UPDATED TO PLANNING OFFICER'S REQUESTS

PLANNING
WELL GARDENS
NORTON LANE, PO20 3NH

NLT
P03C

Existing First Floor Plan


1:50 at A1 Nov/2012

LIDDICOAT & GOLDHILL LLP
STUDIO 6, 13 RAMSGATE STREET
LONDON E8 2FD

020 7923 2737 www.liddicoatgoldhill.com


DISCLAIMER

Contractor to be responsible for all levels and dimensions, which should be established and verified prior to commencing work. Any discrepancy with information shown on this drawing to be reported to the architect immediately.
The Contractor shall be responsible for serving upon the Local Authority any required commencement notice and any other notices required during the progress of the site works. The Contractor shall be responsible for compliance with the Building Act 1984, the current Building Regulations and all relevant British Standards or equivalent EEC standards and Codes of Practice referred to therein.
The Party Wall Act 1996 must also be observed as appropriate.
All materials and workmanship to be in accordance with relevant British Standards. Codes of Practice including BS 8000: 1989 - Workmanship on Building Sites.
All proprietary products and systems to be used in strict accordance with manufacturers instructions.

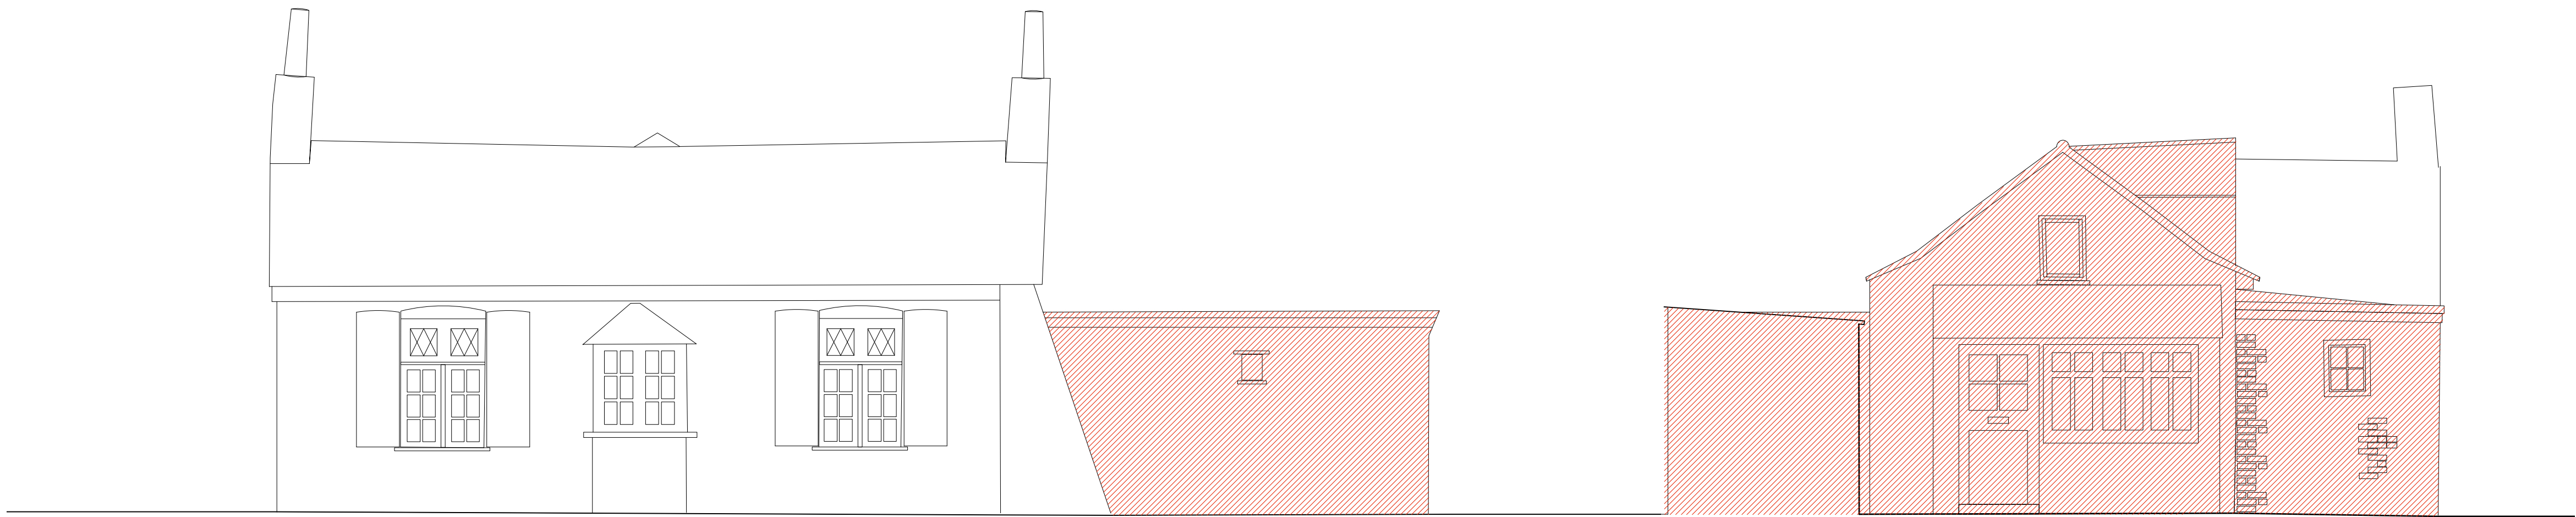


FRONT ELEVATION 01


REAR ELEVATION 03

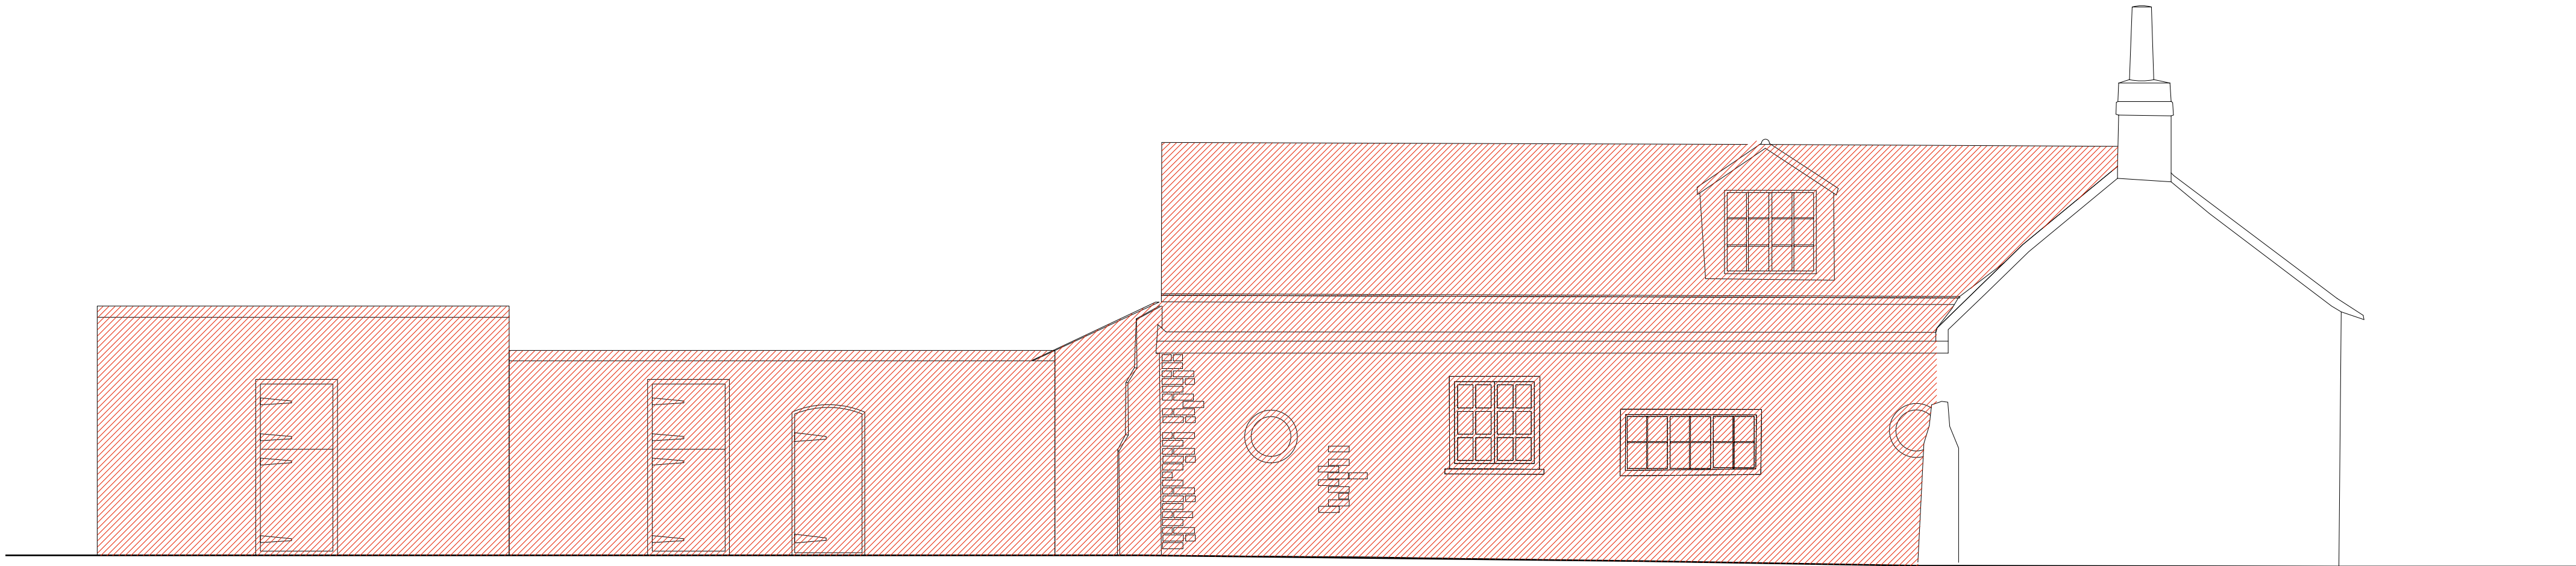

SIDE ELEVATION 02

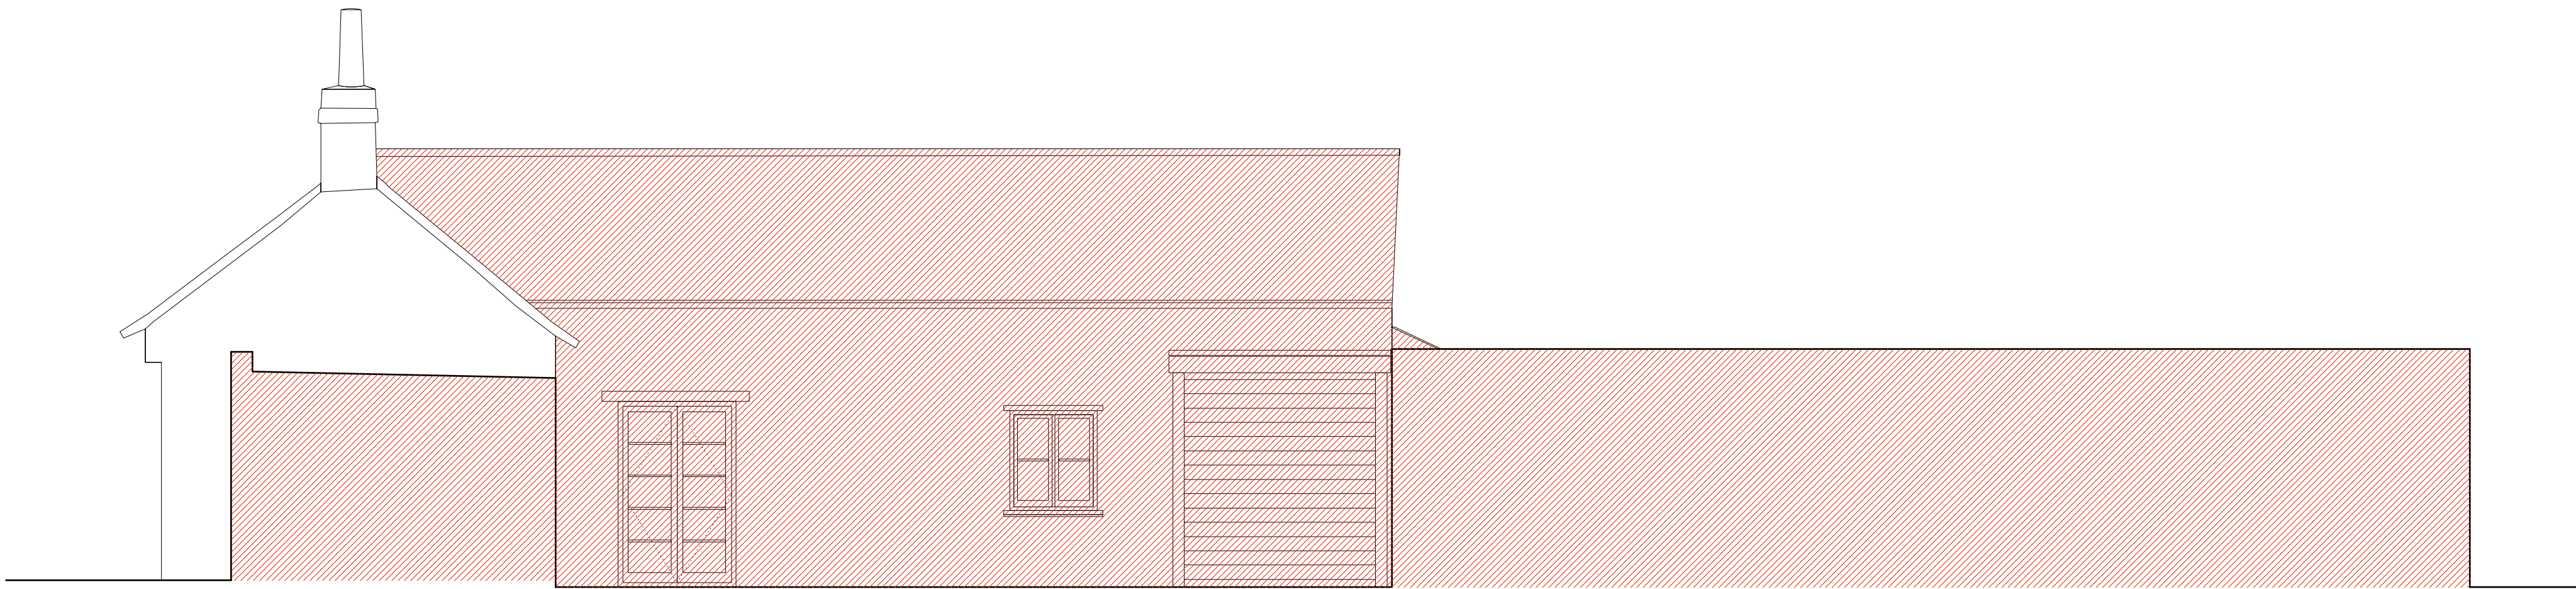

SIDE ELEVATION 04

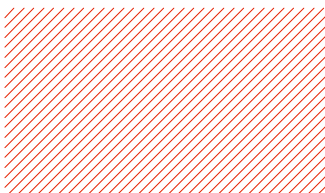

DEMOLITIONS



REVISIONS

- A 31/01/13 PLANNING
B 11/02/13 UPDATED TO PLANNING OFFICER'S REQUESTS
C 20/02/13 UPDATED TO PLANNING OFFICER'S REQUESTS
D 22/02/13 UPDATED TO PLANNING OFFICER'S REQUESTS

PLANNING

WELL GARDENS
NORTON LANE, PO20 3NH

NLT
P04C

EXISTING ELEVATIONS


1:50 at A1 NOVEMBER/2012

LIDDICOAT & GOLDHILL LLP
STUDIO 6, 13 RAMSGATE STREET
LONDON E8 2FD


020 7923 2737 www.liddicoatgoldhill.com

DISCLAIMER


Contractor to be responsible for all levels and dimensions, which should be established and verified prior to commencing work. Any discrepancy with information shown on this drawing is to be reported to the architect immediately.
The Contractor shall be responsible for serving upon the Local Authority any required documentation, notice and any other notices required during the progress of the site works. The Contractor shall be responsible for compliance with the Building Act 1984, the current Building Regulations and all relevant British Standards or equivalent EEC standards and Codes of Practice referred to therein.
The Party Wall Act 1996 must also be observed as appropriate.
All materials and workmanship to be in accordance with relevant British Standards, Codes of Practice including BS 8000: 1989 - Workmanship on Building Sites.
All proprietary products and systems to be used in strict accordance with manufacturers instructions.

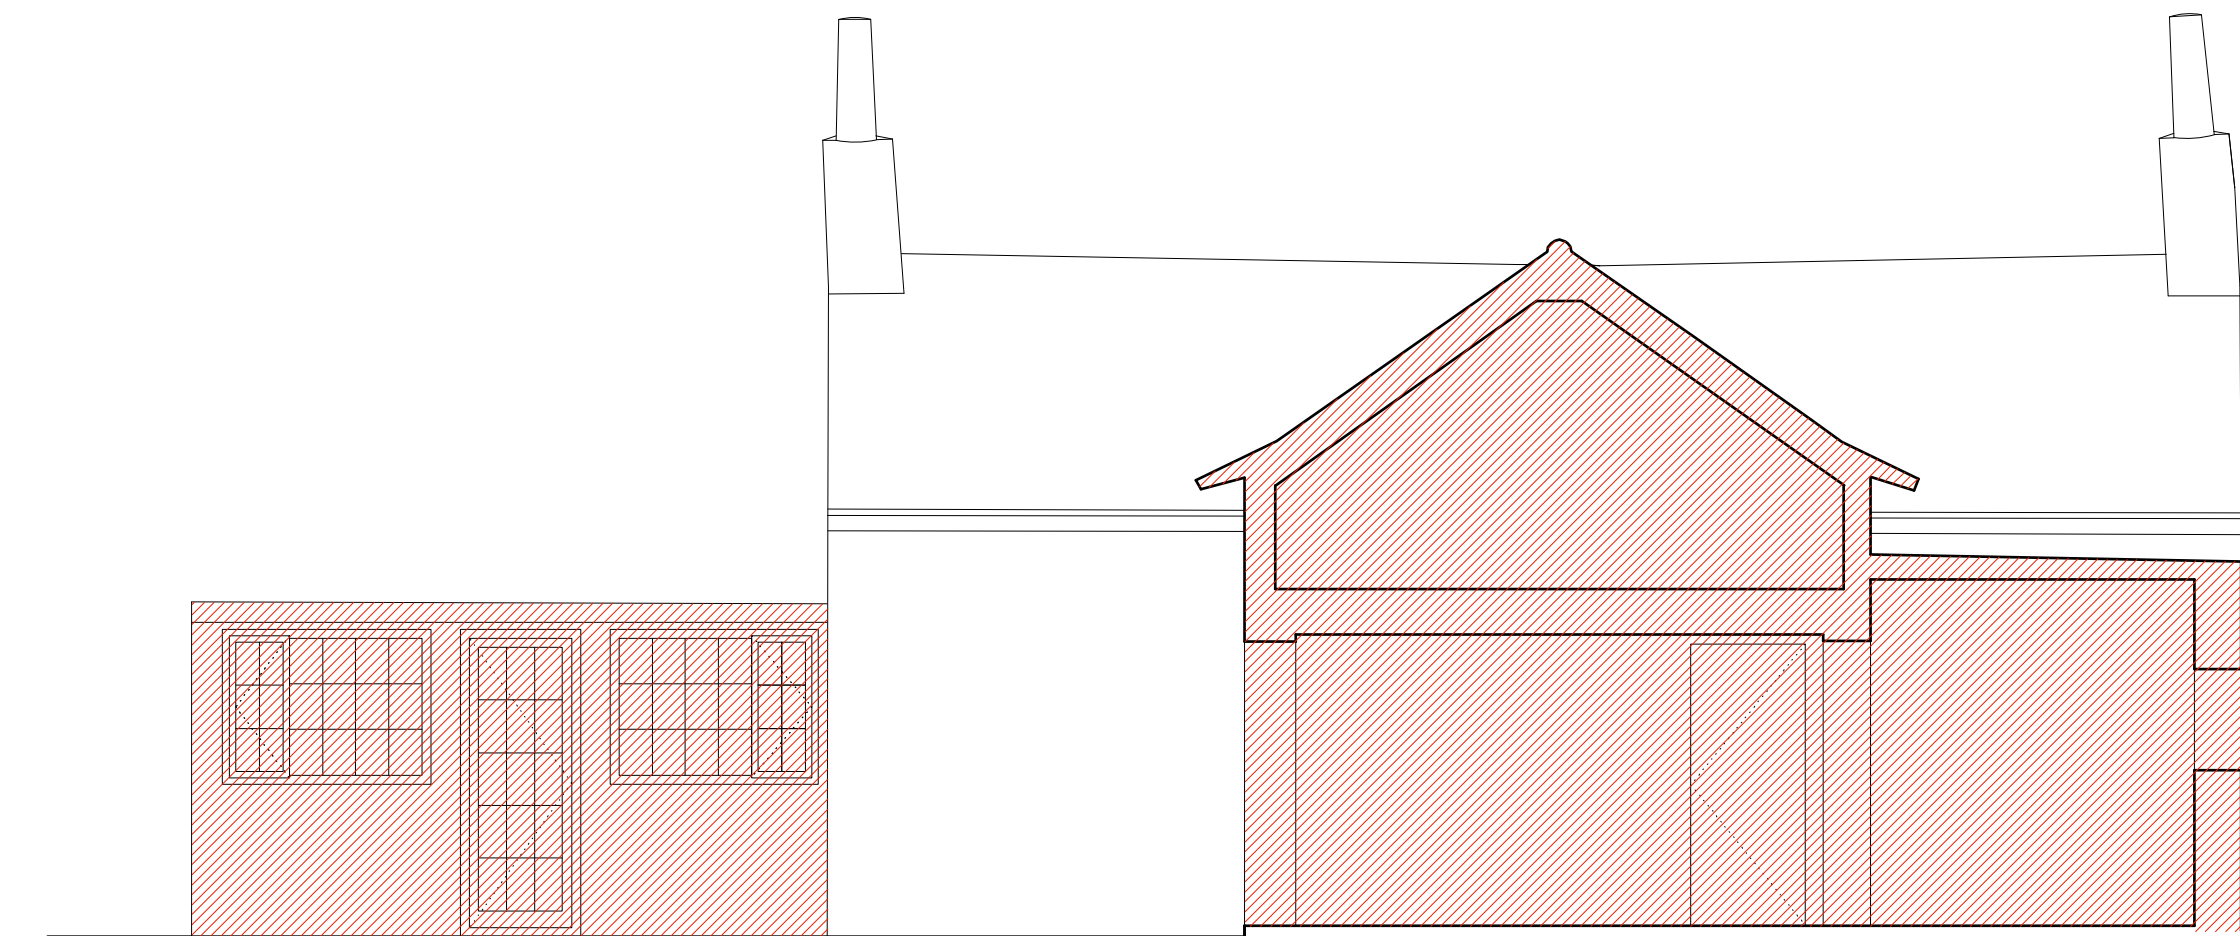

SECTION AA

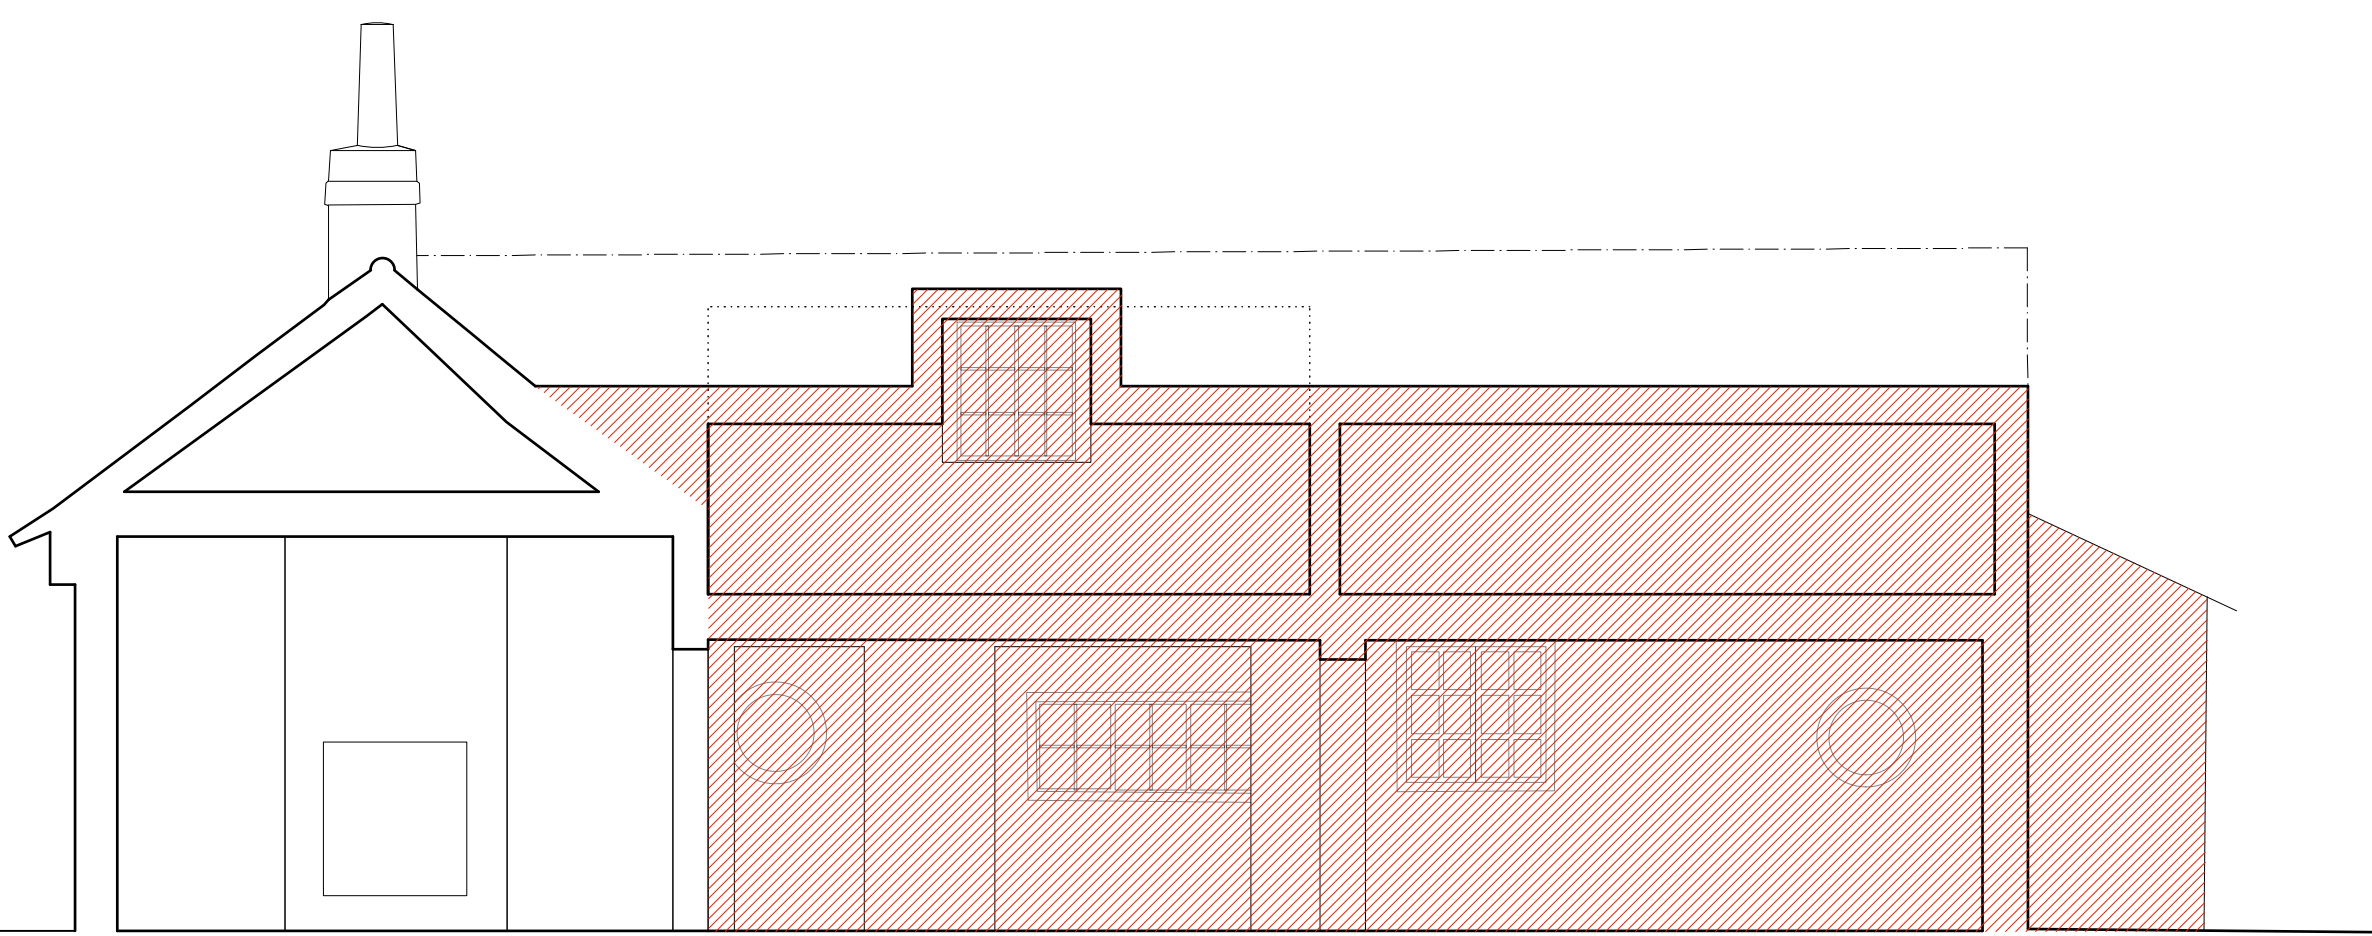


SECTION BB

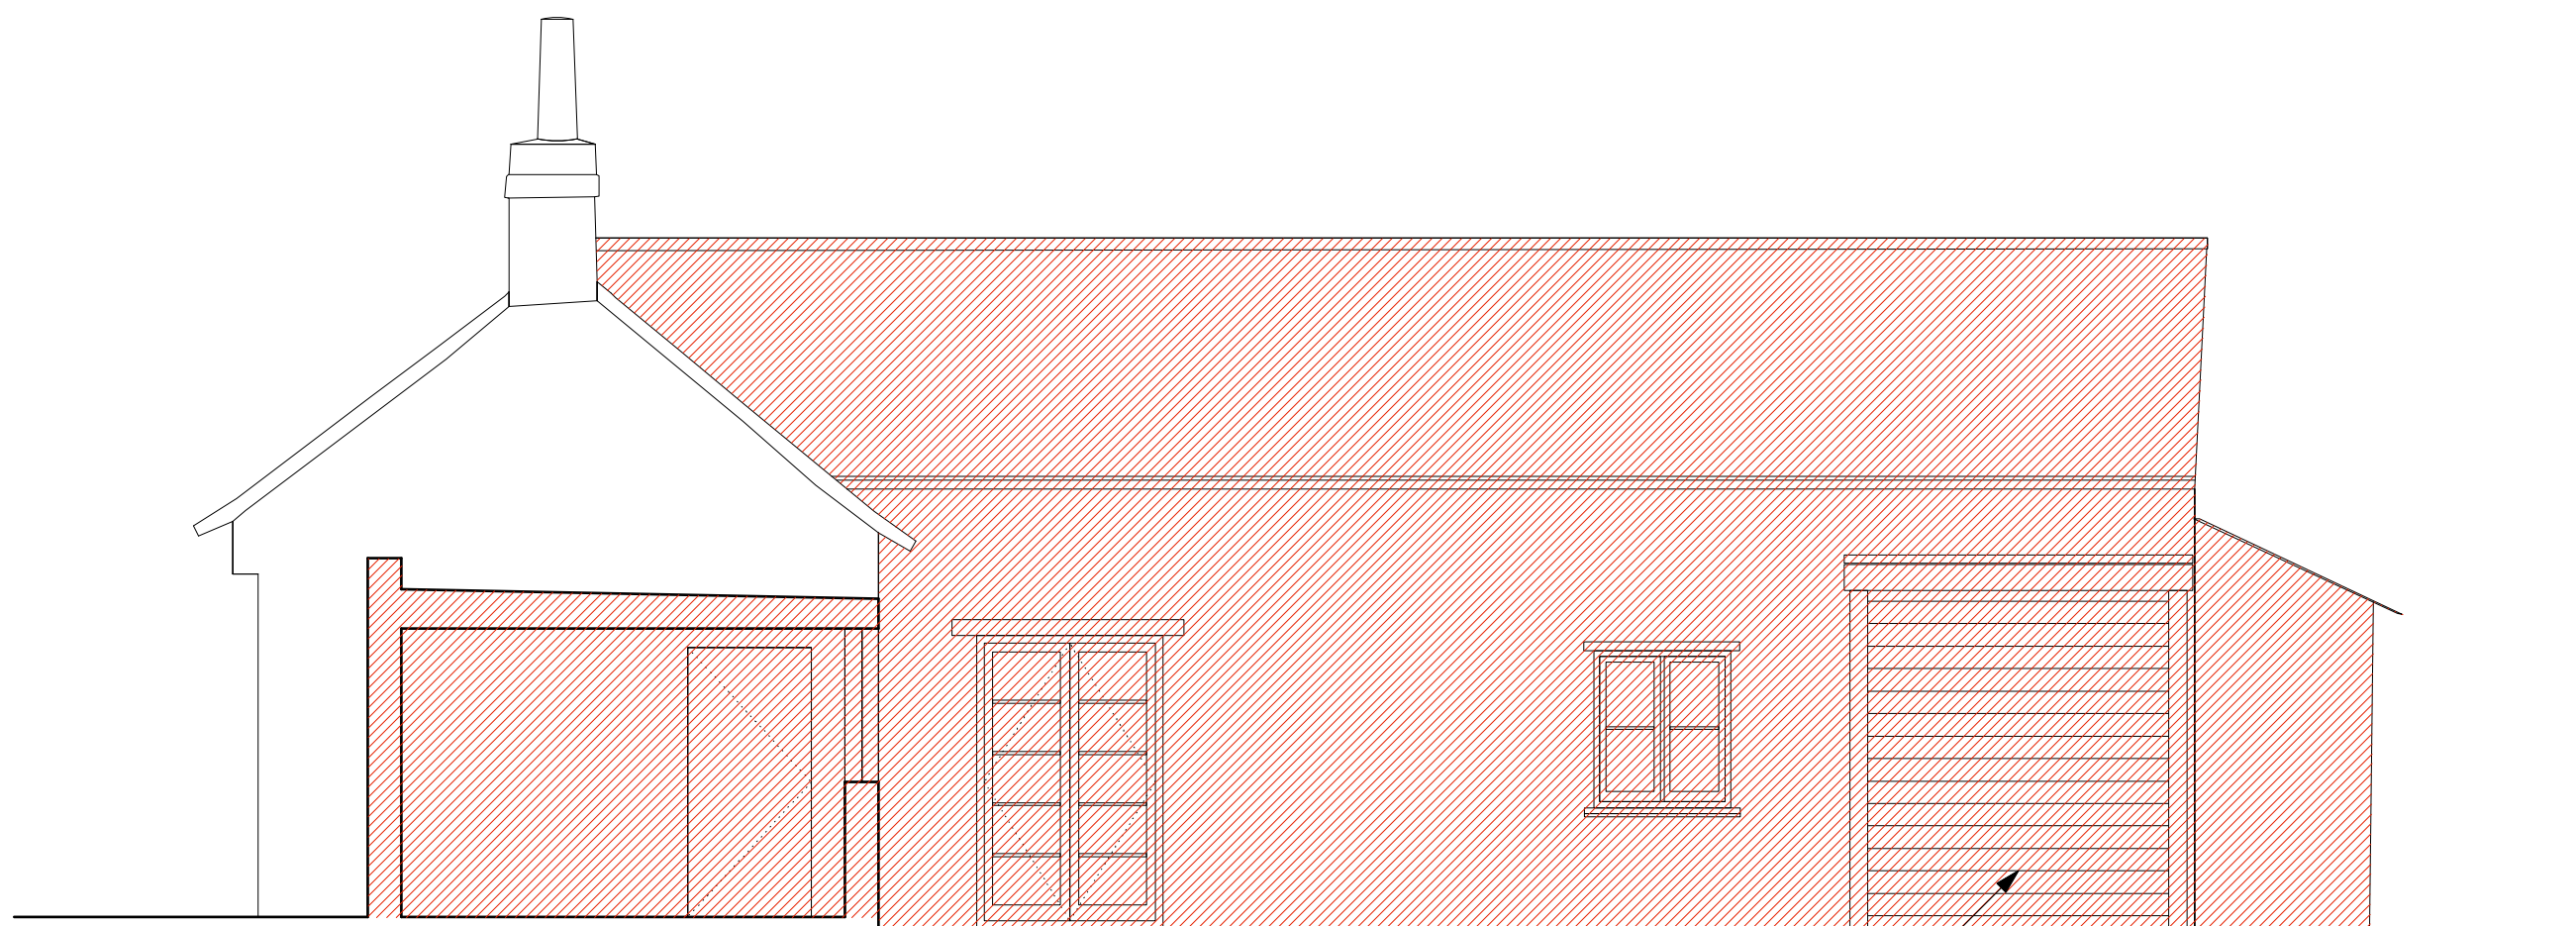


SECTION CC

Timber ship lap construction

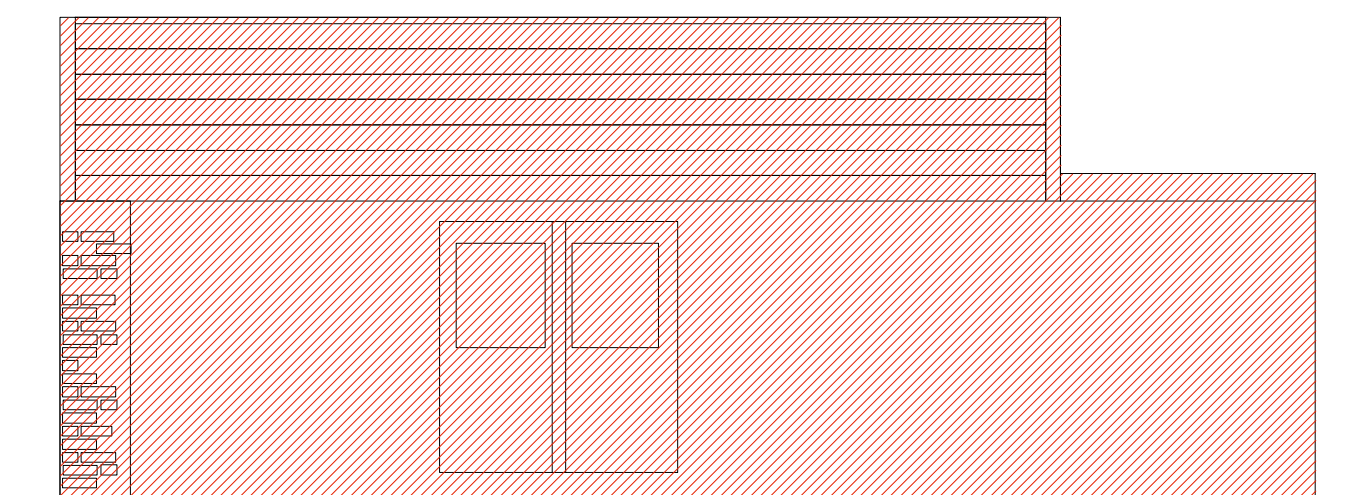


ELEVATION 05

OUTBUILDING 02

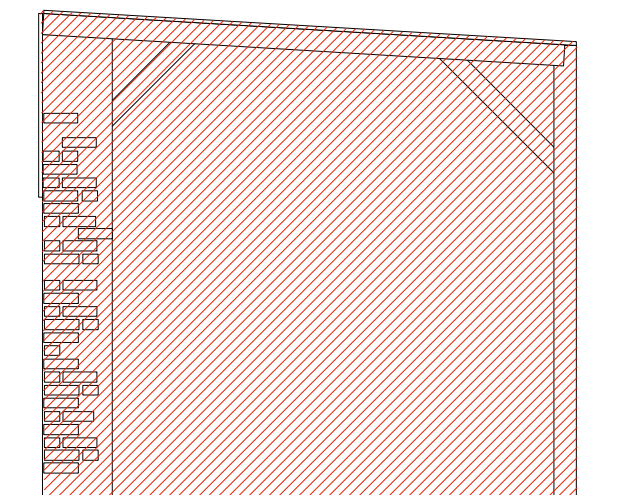


ELEVATION 06

OUTBUILDING 02

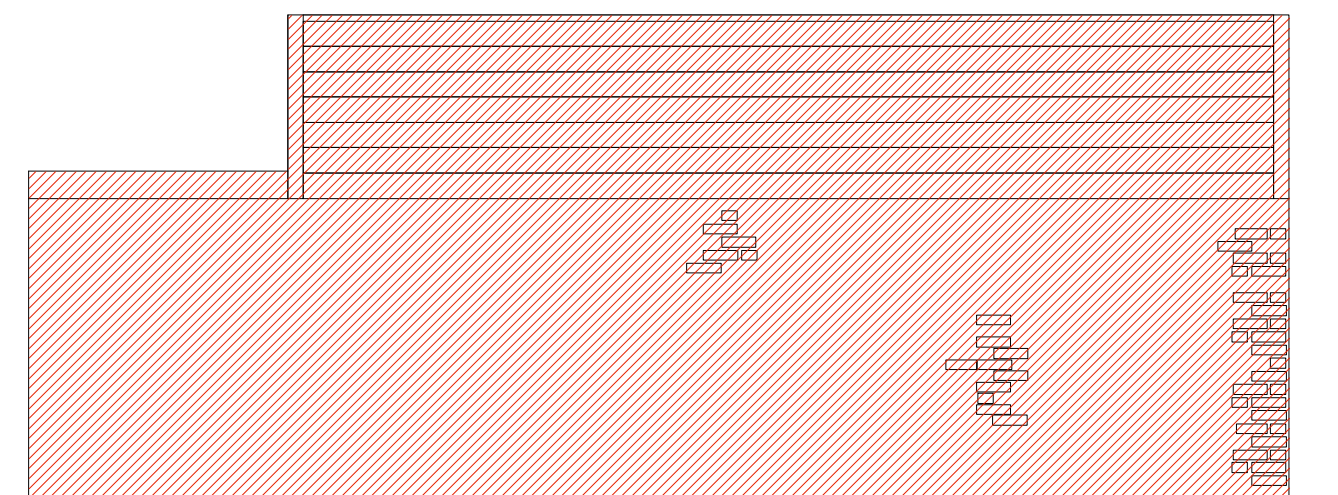


ELEVATION 07

OUTBUILDING 02

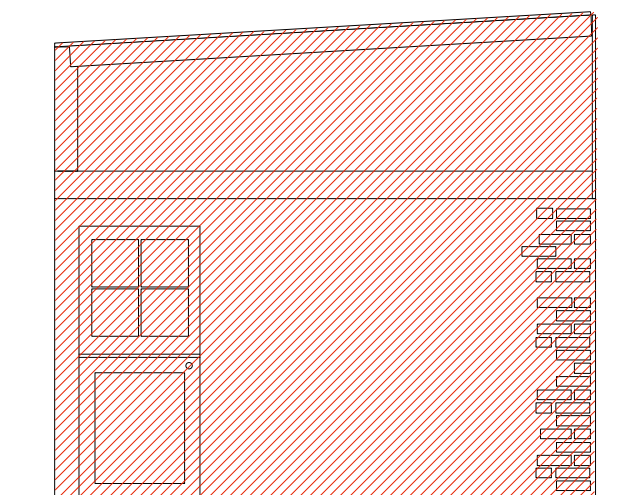

ELEVATION 08

OUTBUILDING 02

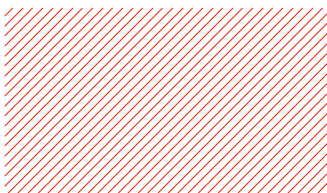

DEMOLITIONS



REVISIONS

A 31/01/13 PLANNING
B 11/02/13 UPDATED TO PLANNING OFFICER'S REQUESTS
C 20/02/13 UPDATED TO PLANNING OFFICER'S REQUESTS

PLANNING

WELL GARDENS
NORTON LANE, PO20 3NH

NLT
P05C

EXISTING SECTIONS AND ELEVATIONS

1:50 at A1 NOVEMBER/2012

LIDDICOAT & GOLDHILL LLP
STUDIO 6, 13 RAMSGATE STREET
LONDON E8 2FD

020 7923 2737 www.liddicoatgoldhill.com

DISCLAIMER

Contractor to be responsible for all levels and dimensions, which should be established and verified prior to commencing work. Any discrepancy with information shown on this drawing is to be reported to the architect immediately.
The Contractor shall be responsible for serving upon the Local Authority any required commencement notice and any other notices required during the progress of the site works. The Contractor shall be responsible for compliance with the Building Act 1984, the current Building Regulations and all relevant British Standards or equivalent EEC standards and Codes of Practice referred to therein.
The Party Wall Act 1996 must also be observed as appropriate.
All materials and workmanship to be in accordance with relevant British Standards. Codes of Practice including BS 8000: 1989 - Workmanship on Building Sites.
All proprietary products and systems to be used in strict accordance with manufacturers instructions.