
ARUN DISTRICT COUNCIL:AL/90/06/ 21/11/20


Notes

1 Do not scale from this drawing, except for planning purposes Use figured dimensions only
2 All dimensions must be checked on site prior to commencement of work
3 Where applicable this drawing is to be read in conjunction with other consultants' drawings
4 O S Licence AR 177474
5 This drawing is the copyright of Martin Critchell Architects

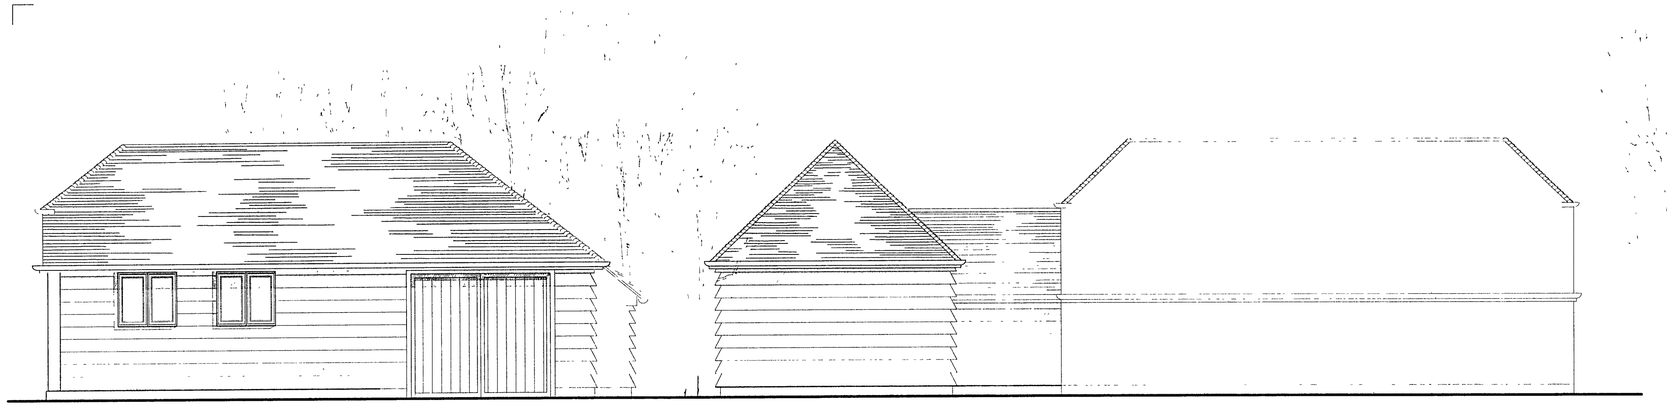

West Elevation


South Elevation

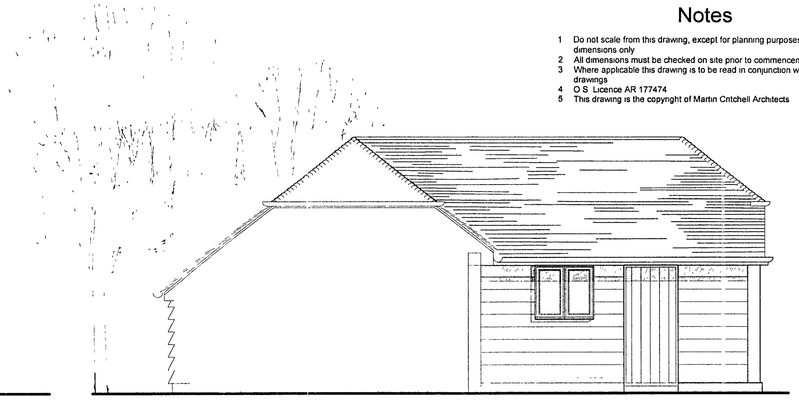


East Elevation

Materials


Stained windows and doors
Treated boarding
Natural slate roof to match existing garage

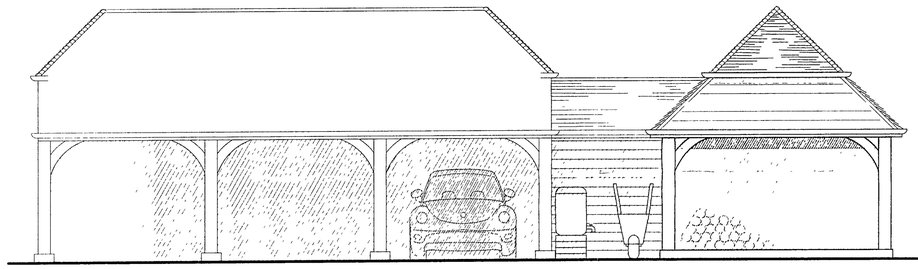


North Elevation

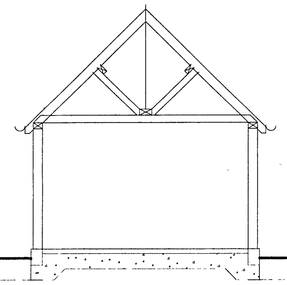


Section XX

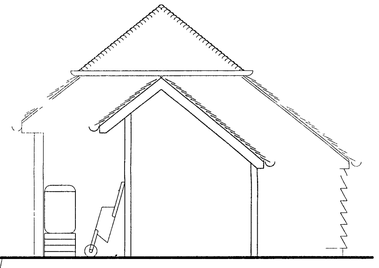


Section YY

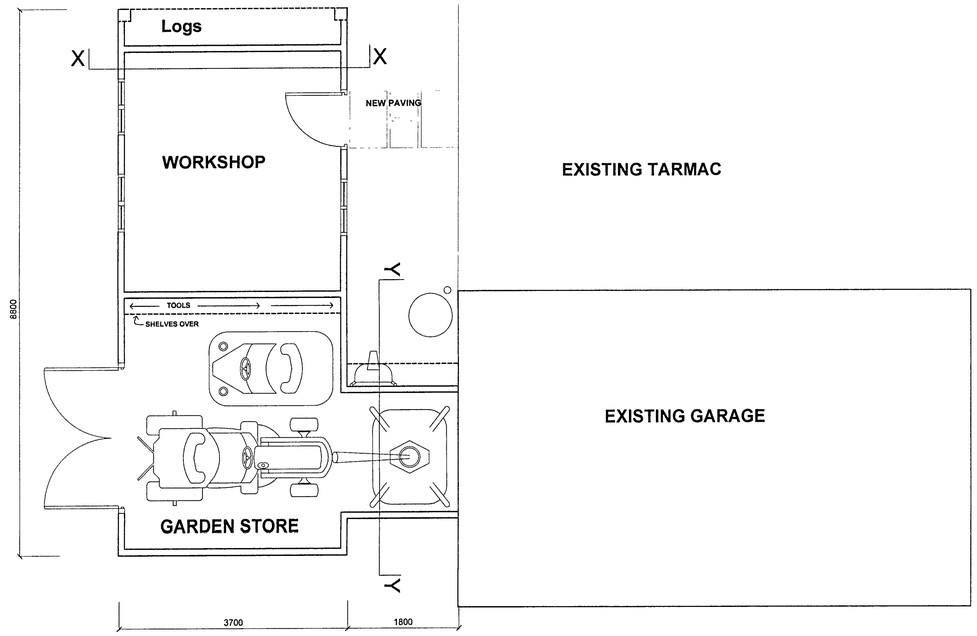

Ground Floor

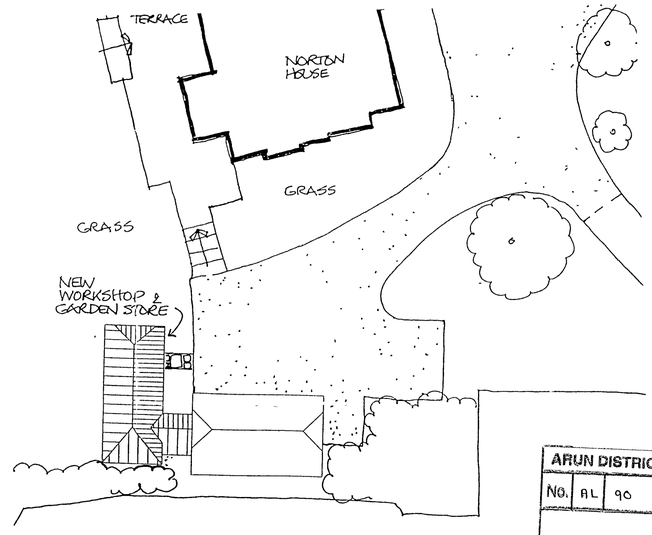

Site Plan

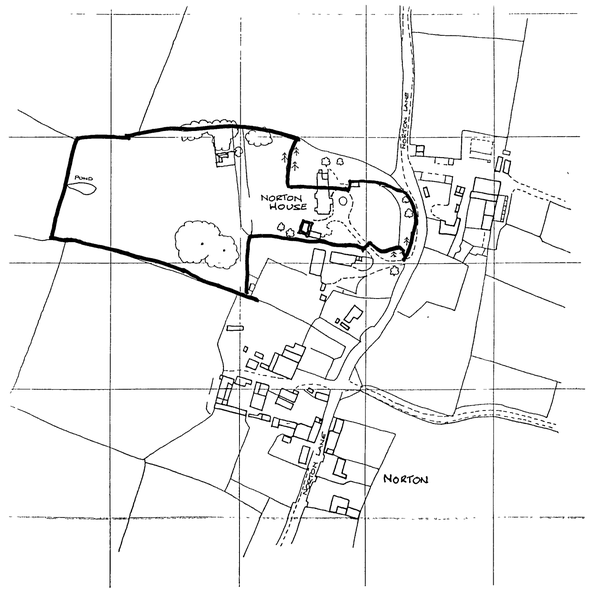

Location Plan

ARUN DISTRICT COUNCIL
No. AL 90 06
RECEIVED 21.11.06

N

Rev	Date	Amendment	Checked

Town Planners & Architects
MARTIN CRITCHELL ARCHITECTS
Metro House ■ Northgate ■ Chichester ■ West Sussex ■ PO19 1BE
tel 01243 531036 fax 01243 782917 e-mail info@mcarchitects.co.uk web www.martincritchell-architects.co.uk

For
MARTIN CRITCHELL

Project
WORKSHOP & GARDEN STORE
NORTON HOUSE
CHICHESTER

Drawing	Scale
Plans, Elevations & Sections	1:50
Site Plan	1:200
Location Plan	1:2500

Date 16 11 06 Drawn GK Checked

Job number	Drawing number	Revision
06.133	01	