



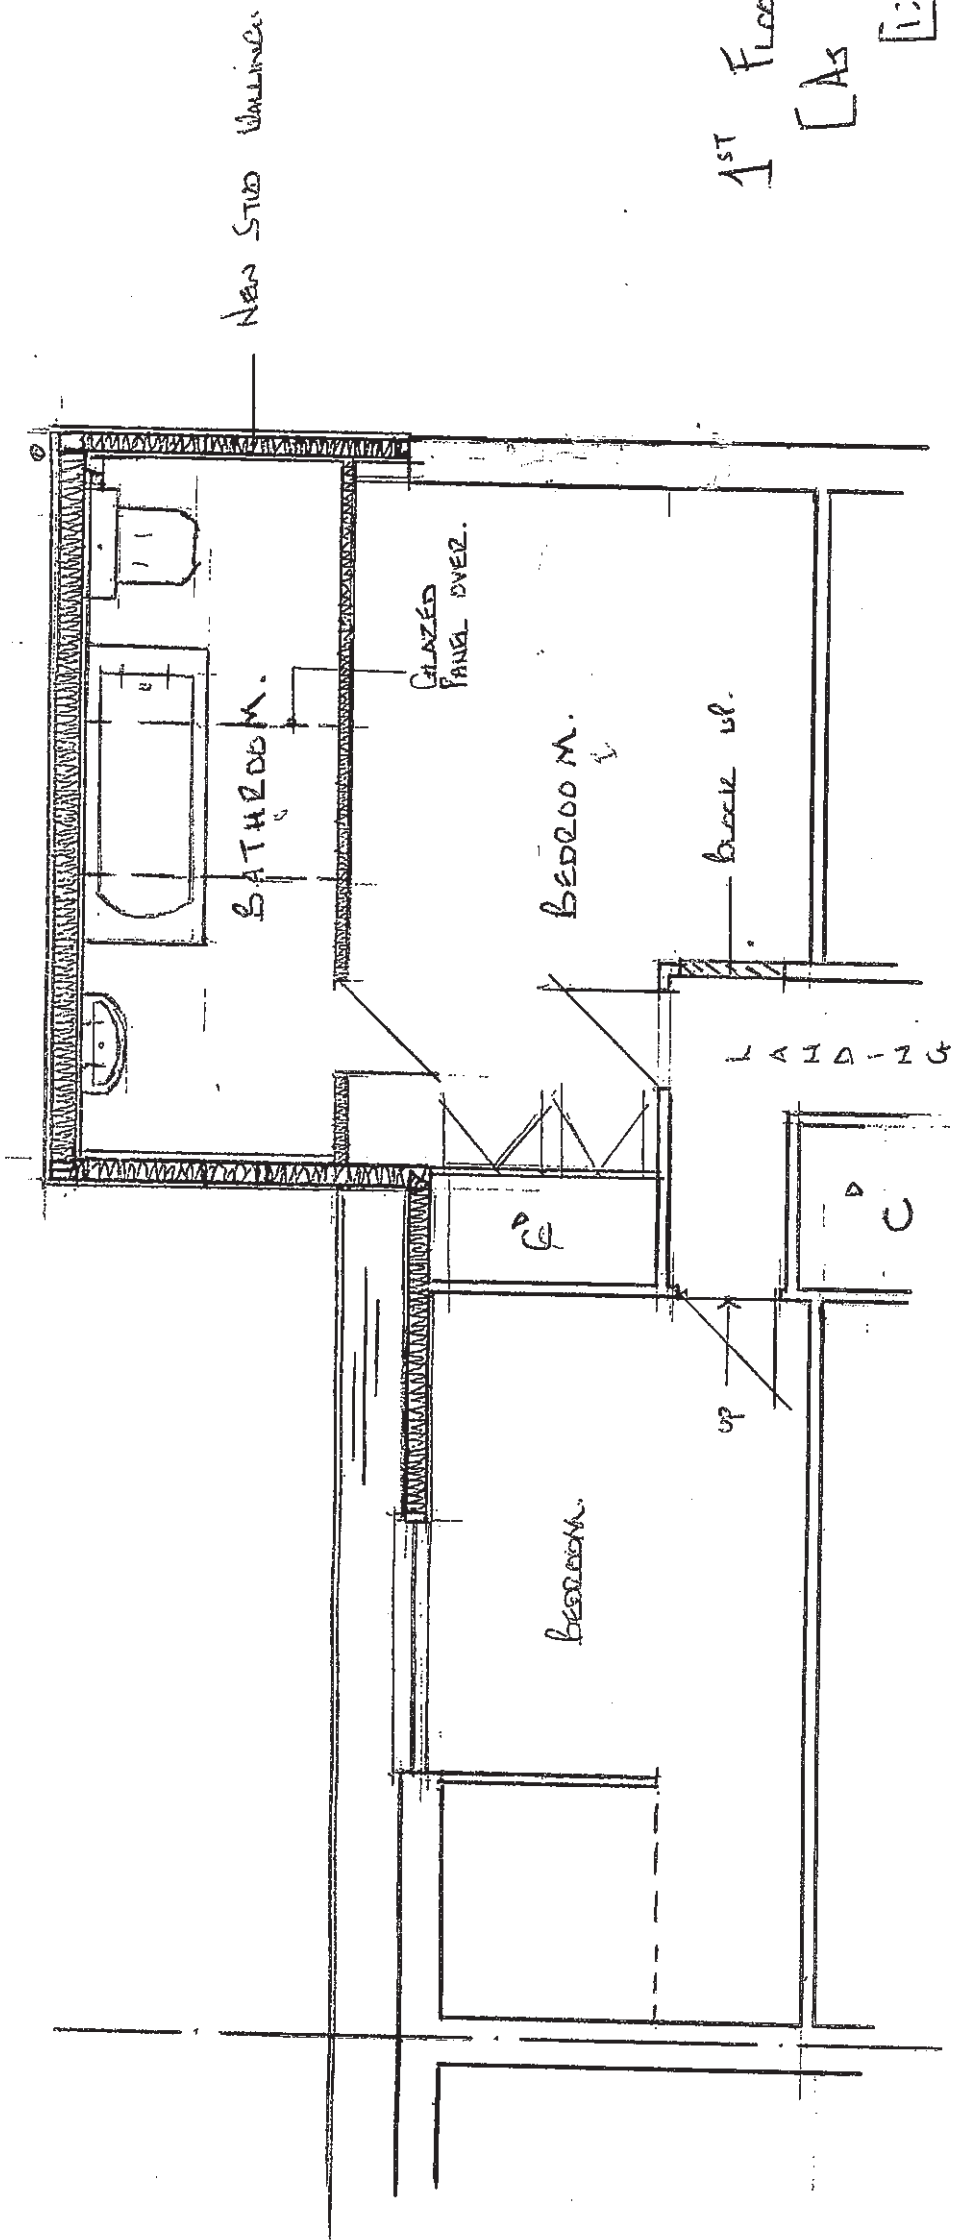

1ST FLOOR PLAN
[As Prop^d]
[1:50]

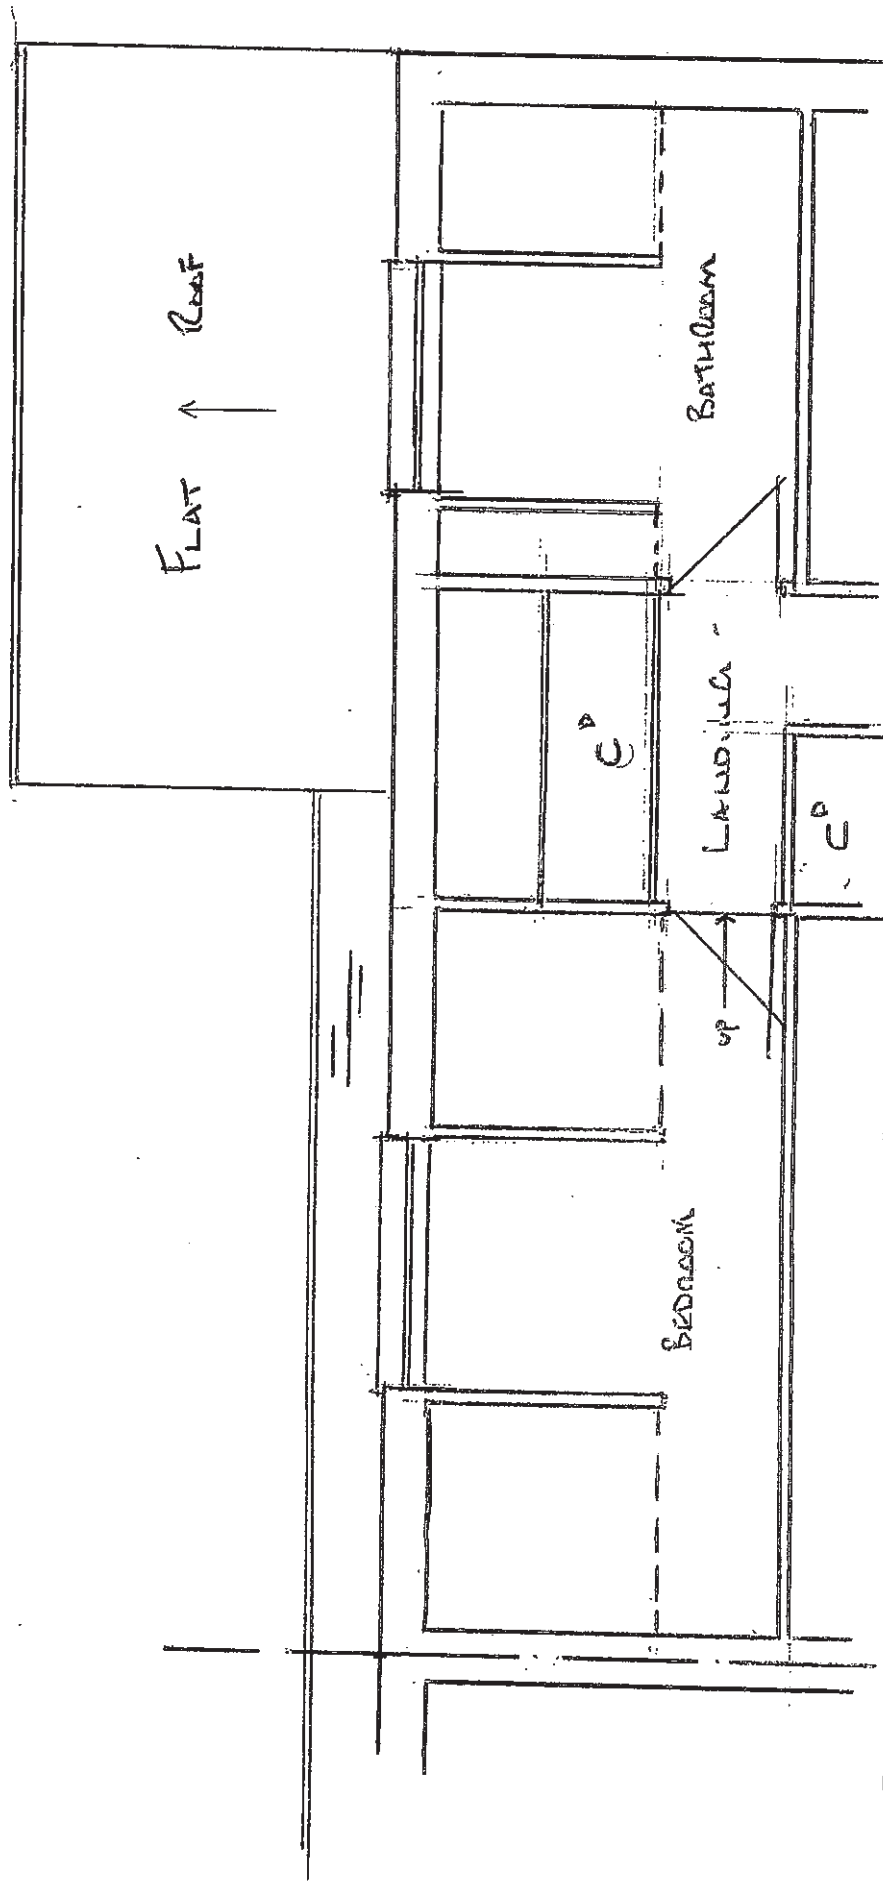

1ST FLOOR PLAN
[As Extra.]
[1:50]

REVA. JAN. 21. REMOVAL OF SIDE WINDOW.

2 LIDSEY COTTAGES, SACK LANE, BOGNOR REGIS, W.Sx.