

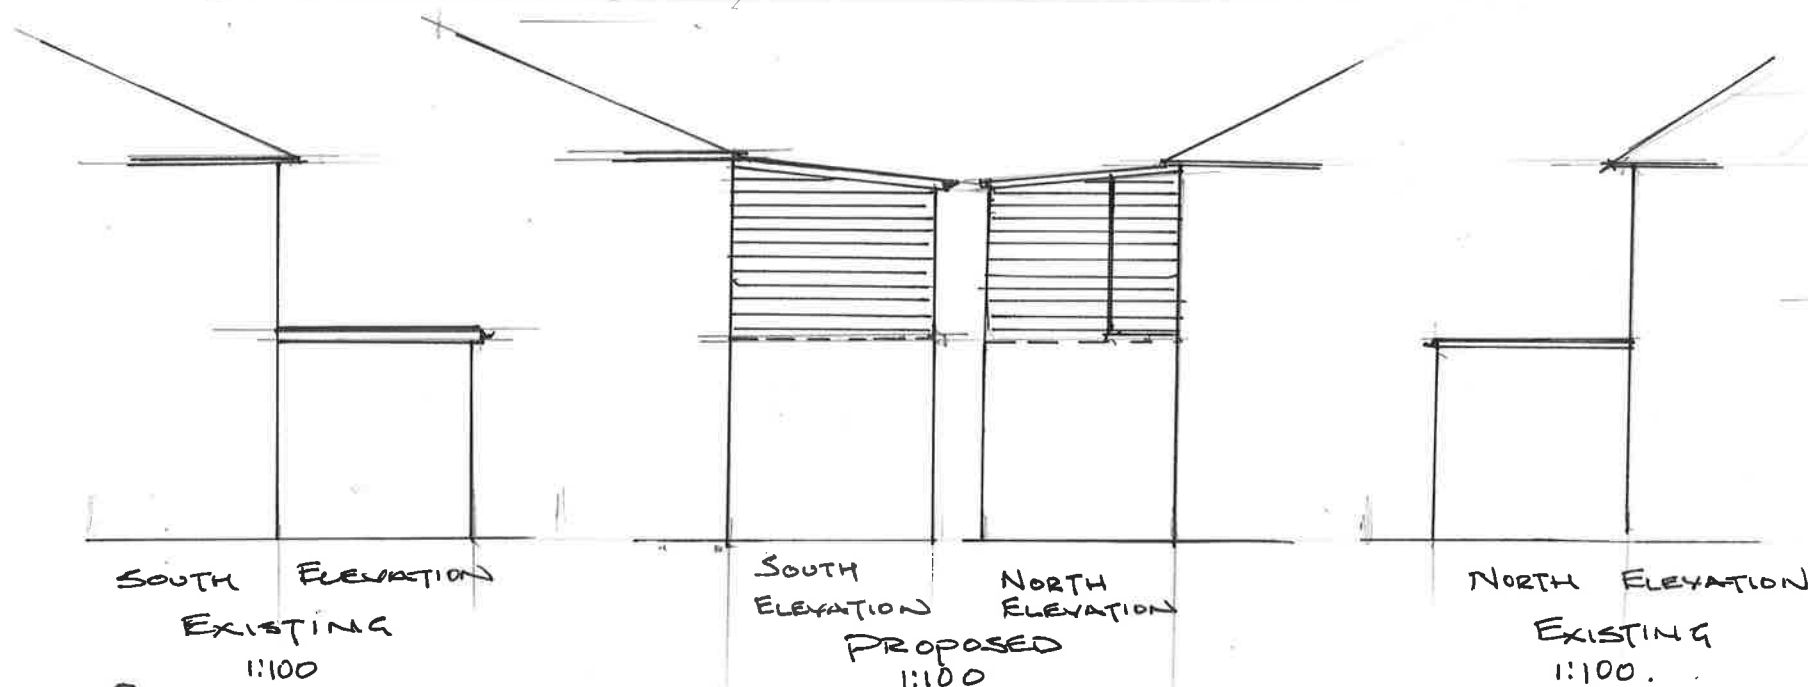


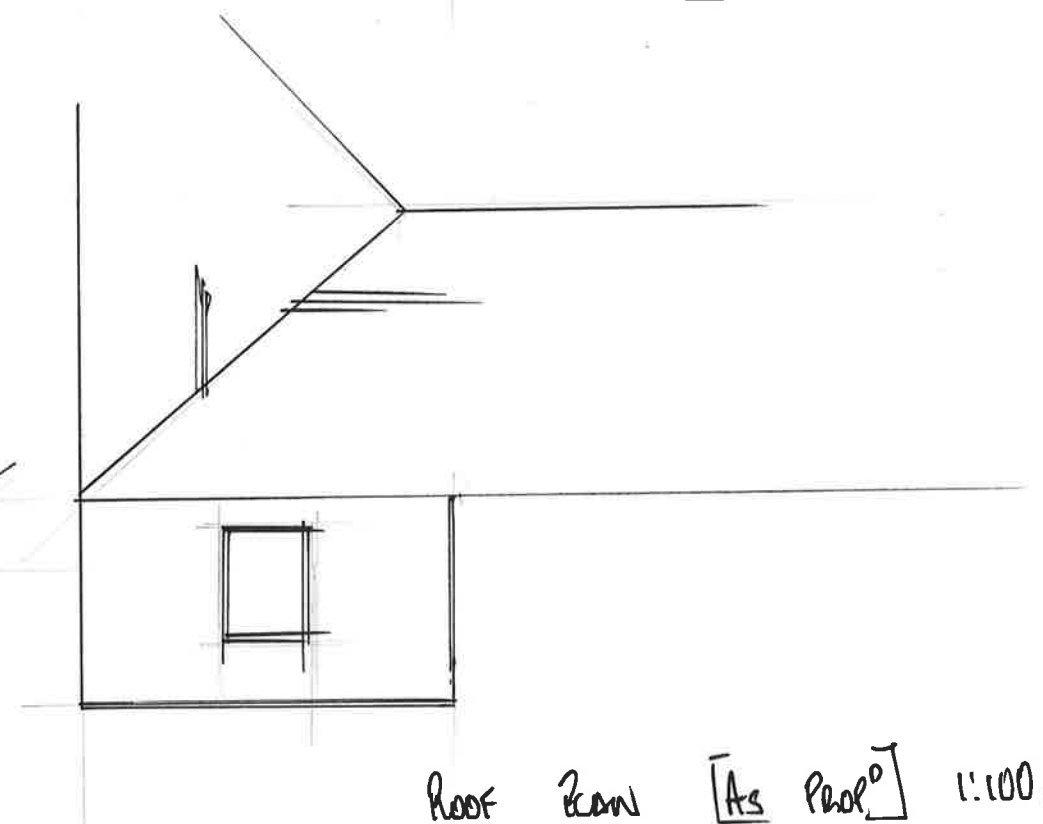

REAR ELEVATION.
[As Proposed.]
(1:100)

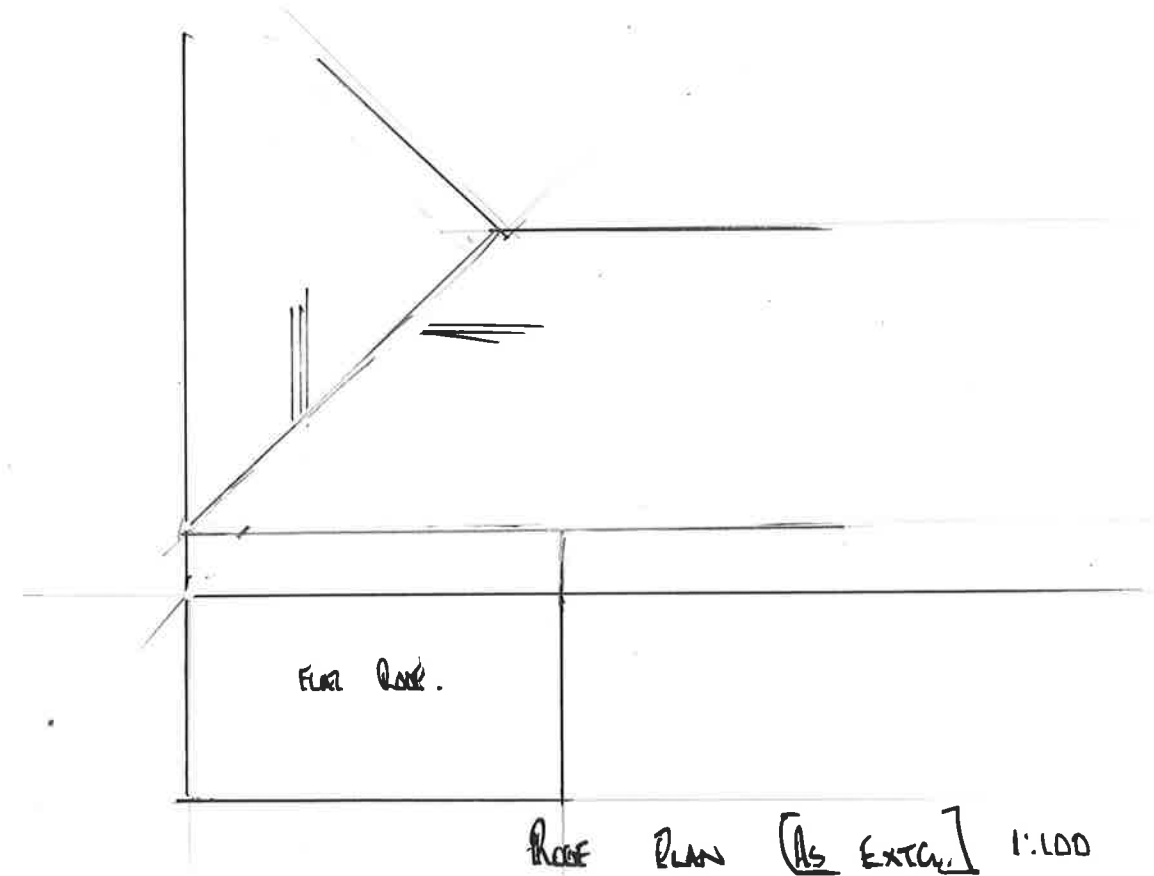

2 LIDSEY COTTAGES, SACK LANE, BOGNOR REGIS. W.S.X.

DR. A. MARZU
SIDE ELEVATIONS
APPRO.