


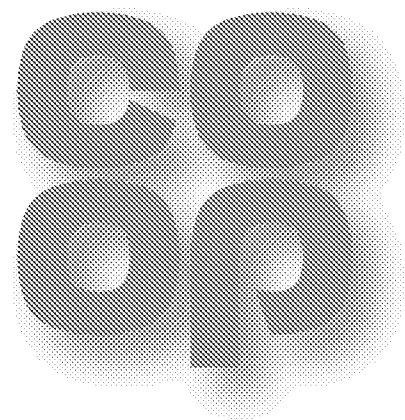


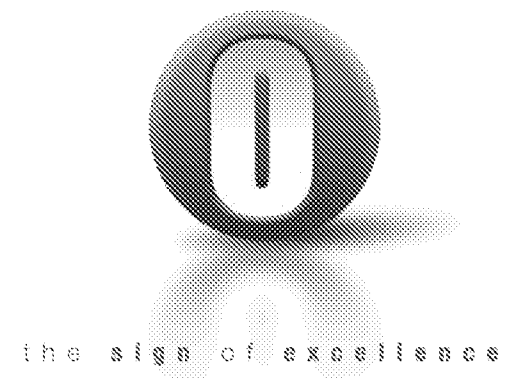


EXTERNAL SIGNAGE SCHEME
CFN: WOODGATE'S
FORMAT: EC

Green Hedges, Westergate Street, Woodgate PO20 3QL




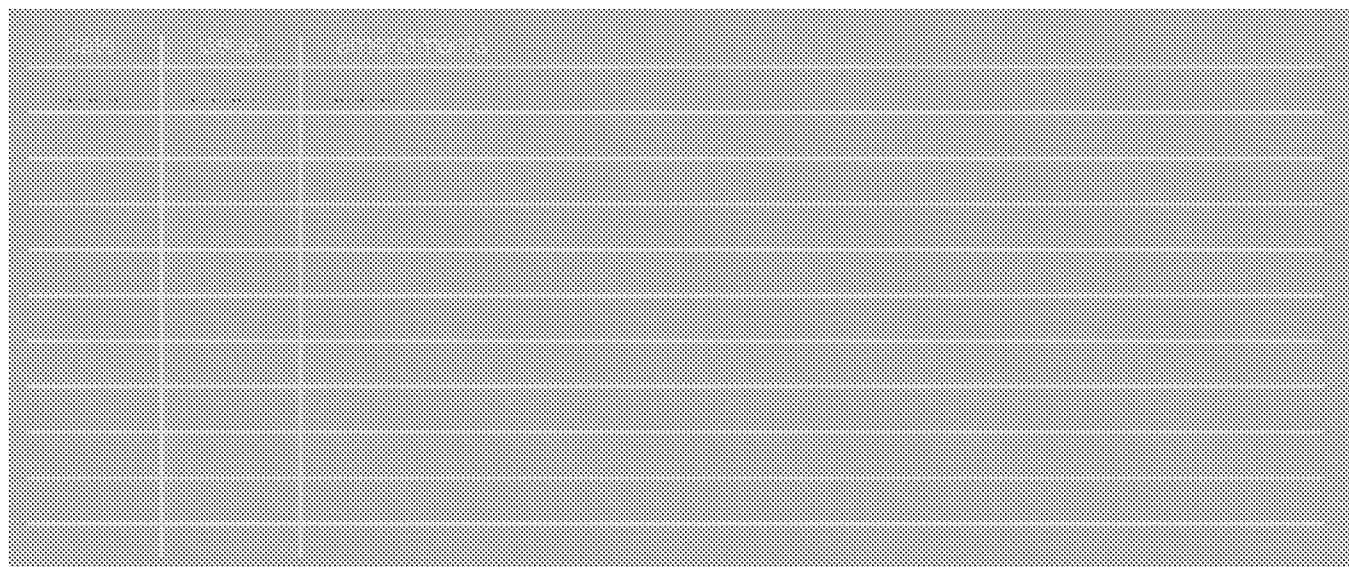


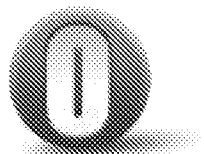


PROPOSED SIGNAGE

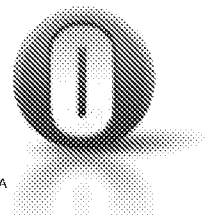

ELEVATIONS

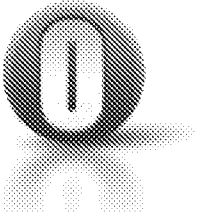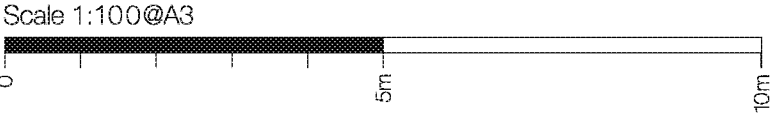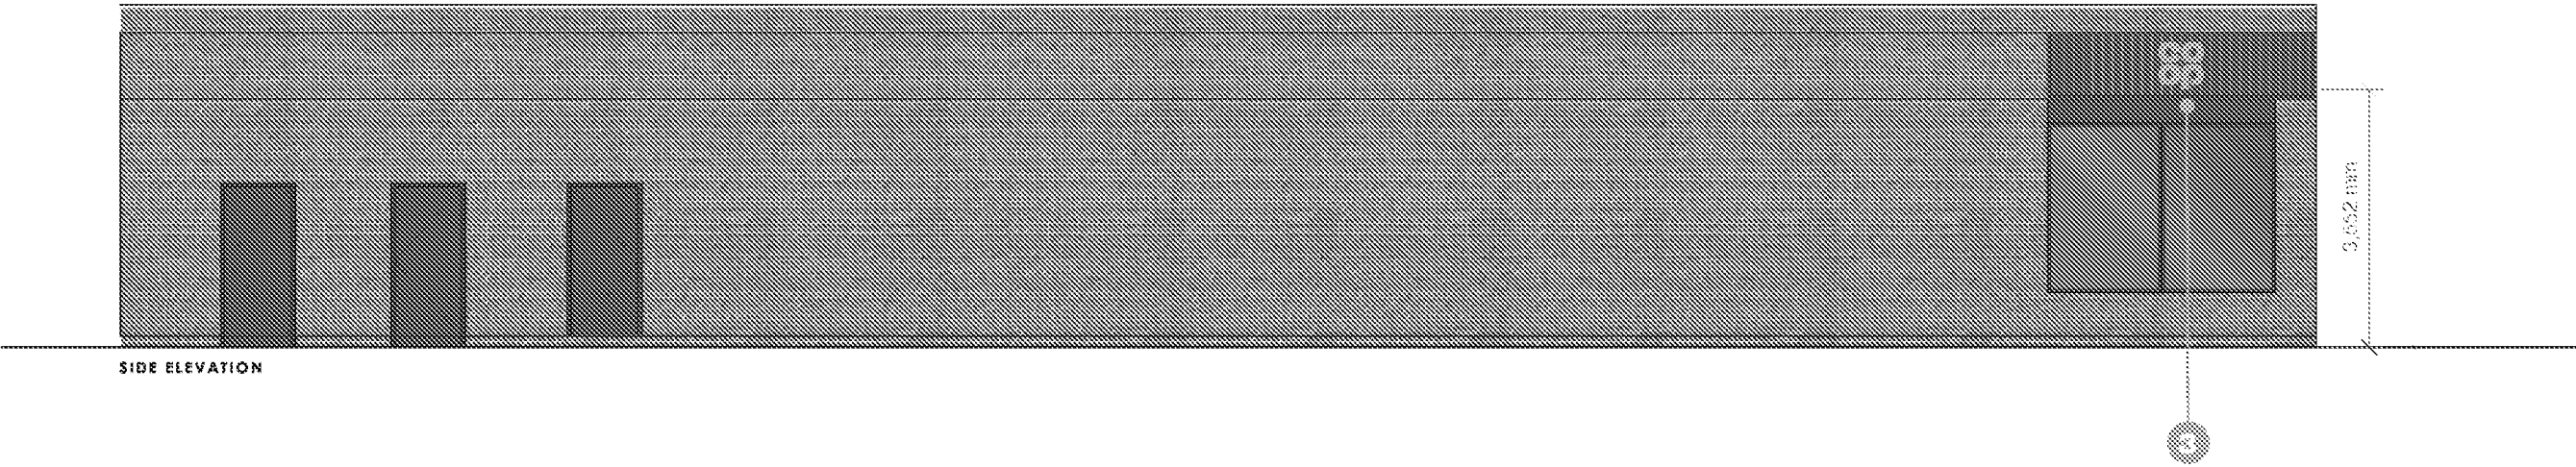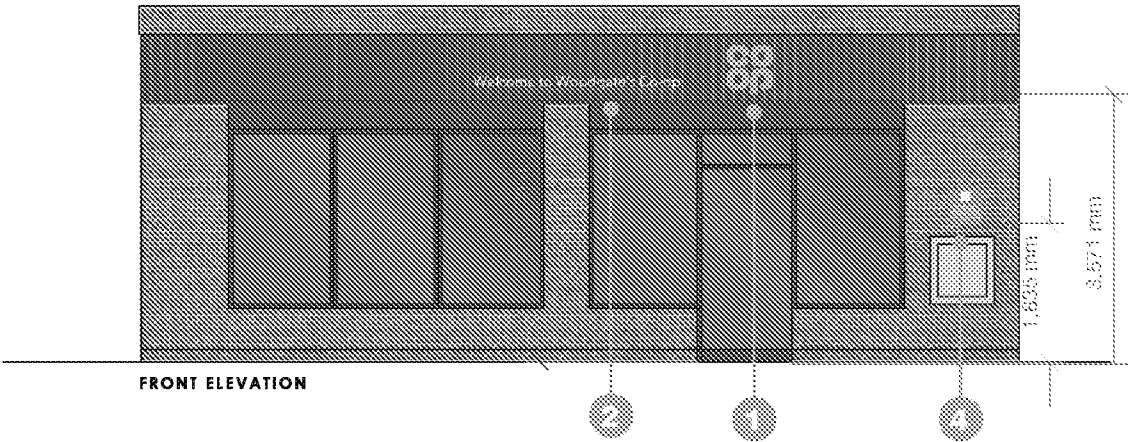


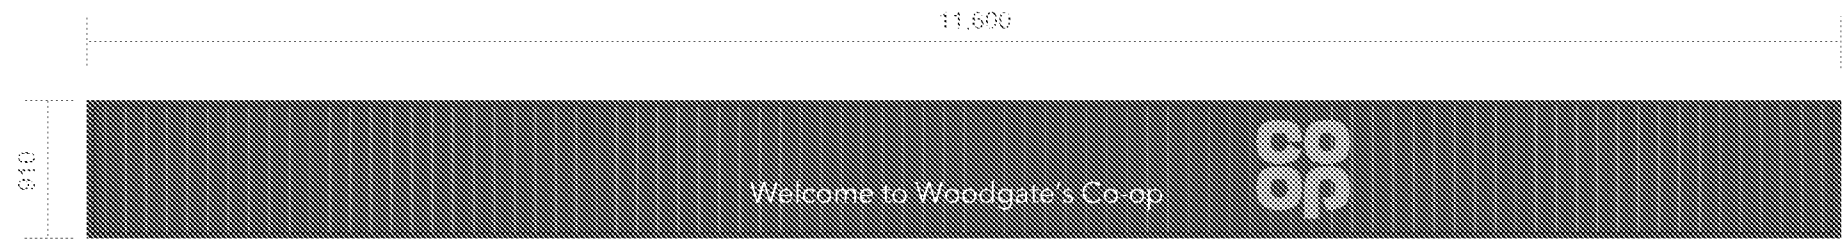



Fixed to
1 No. slatted fascia sign
Fascia Specifications
Fascia constructed from individual Aluminium extrusions.
Perimeter support extrusion fixed to the building substrate
with suitable fixings, Aluminium vertical slats mounted and
fixed to the support extrusion and trimmed around the
perimeter with a chamfered trim.
Slat and trim to be finished Dark Grey Wood effect:
Decoral powder coating:
8G-940-A005 (lab code FP 714/38) Decoral sublimatic Film: 2217/19 L.
Size: 11,600x910mm
Scale: 1:50




Item 1
1no Single sided built up logo
Specifications
Single sided built up logo.
Steel mounting plate with individual built-up letters. Mounting plate to be 3mm Mild Steel
3D built-up letters to have aluminium sides, 60mm deep with 5mm Co-op BLUE acrylic
faces. All visible edges, aluminium returns & mounting plate to be finished
Silver RAL 9006 60% gloss.
Internally illuminated by white LEDs (300 candelas)
Size: 650mm
Scale: 1:10

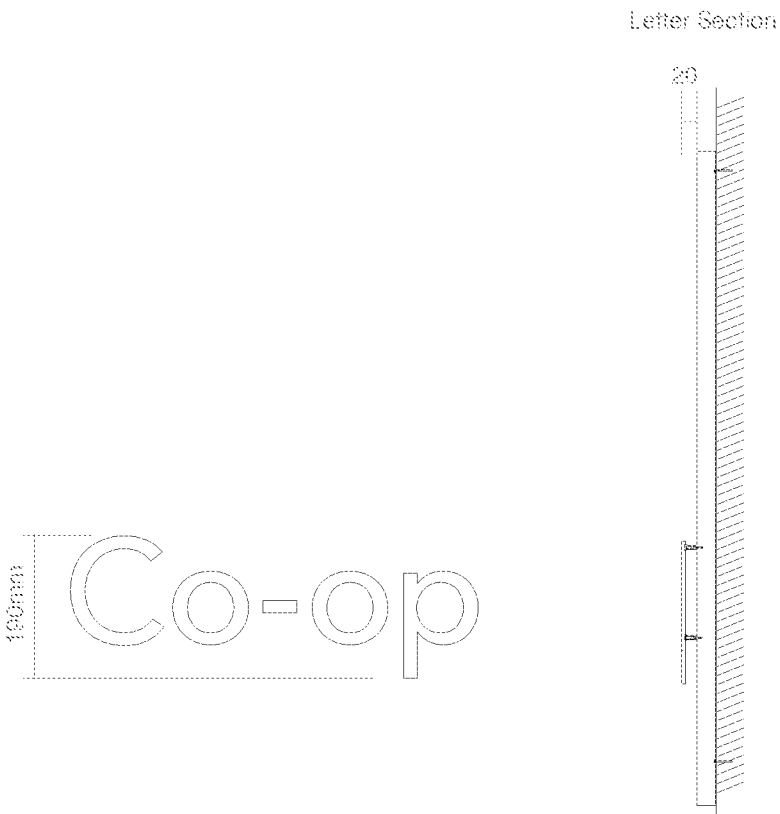

Item 2
1No set of 5mm white Perspex welcome letters on localors
mounted to folded aluminium panel finished RAL Grey 7043
Size: Return fascia sign dimensions 1470mm x 715mm
Main fascia dimensions up to drainpipe 14,330mm x 715mm
and from drainpipe 15,300mm x 715mm
Letters 545mm apart, 190mm o/a height
Scale: 1:10

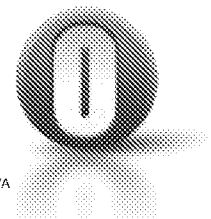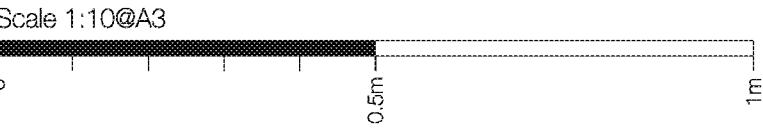

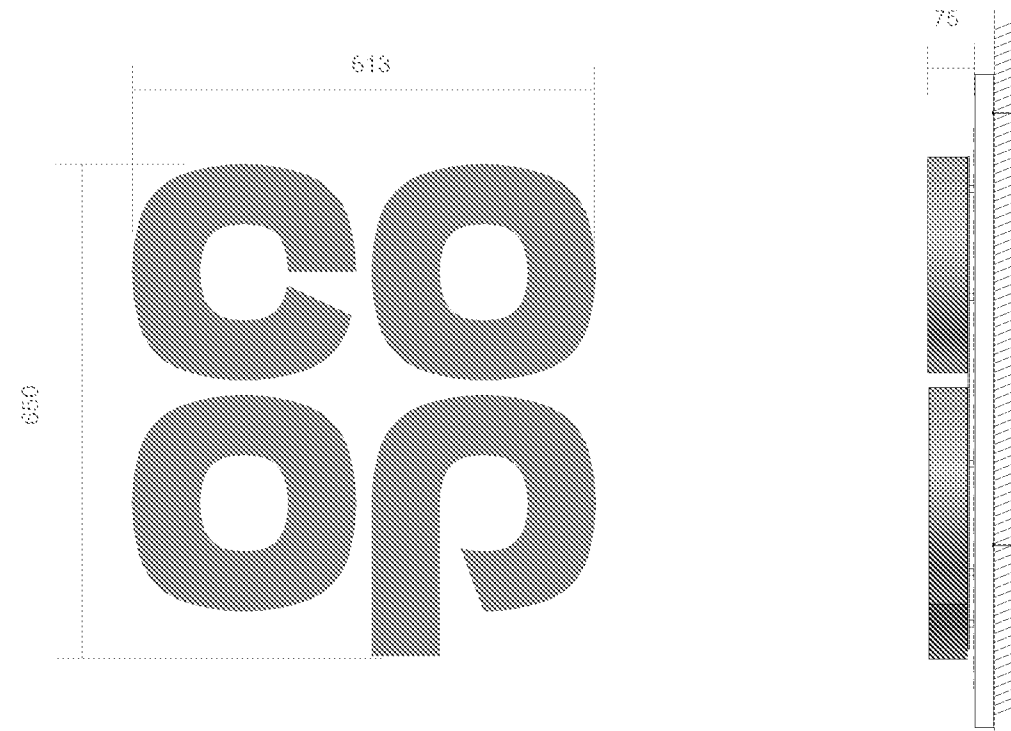

Item 3

1no Single sided built up logo

Specifications

Single sided built up logo

Steel mounting plate with individual built-up letters. Mounting plate to be 3mm Mild Steel

3D built-up letters to have aluminium sides, 50mm deep with 5mm Co-op BLUE acrylic



faces. All visible edges, aluminium returns & mounting plate to be finished

Silver RAL 9006 60% gloss.

Size: 650mm

Scale: 1:10

Scale 1:10@A3

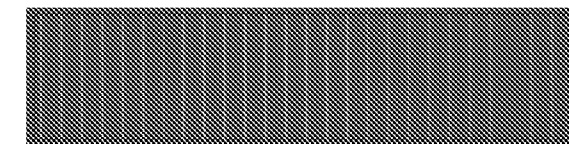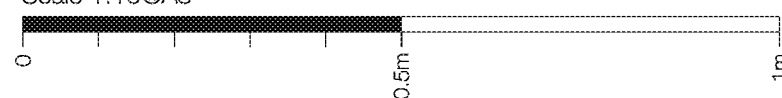

Fixed to

1 No. slatted fascia sign

Fascia Specifications

Fascia constructed from individual Aluminium extrusions.

Perimeter support extrusion fixed to the building substrate

with suitable fixings, Aluminium vertical slats mounted and

fixed to the support extrusion and trimmed around the

perimeter with a chamfered trim

Slat and trim to be finished Dark Grey Wood effect.


Decoral powder coating:

8G-940-A005 (lab code FP 714/38) Decoral sublimatic Film: 2217/19 L

Size: 3700x910mm

Scale: 1:50



Scale 1:50 @ A3

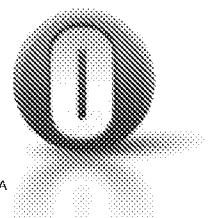





Item 4
1 No 3mm ACM with applied vinyl
and anti-graffiti laminate
Size: 450x450mm
Scale: 1:10


Scale 1:10@A3

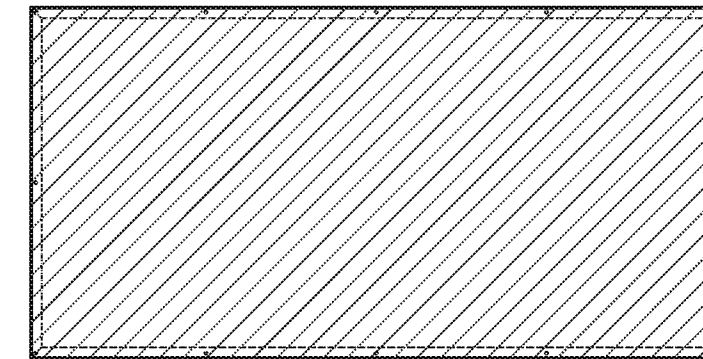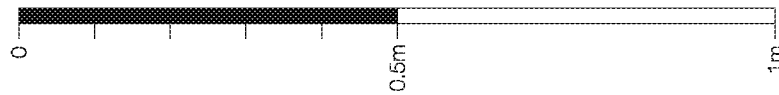



Item 5
1 No Wall mounted banner frames
Size: 1800x900mm
Scale: 1:20


Scale 1:20 @ A3

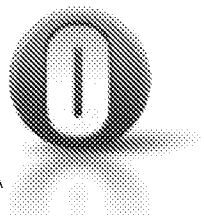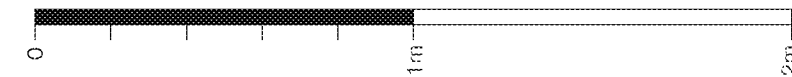

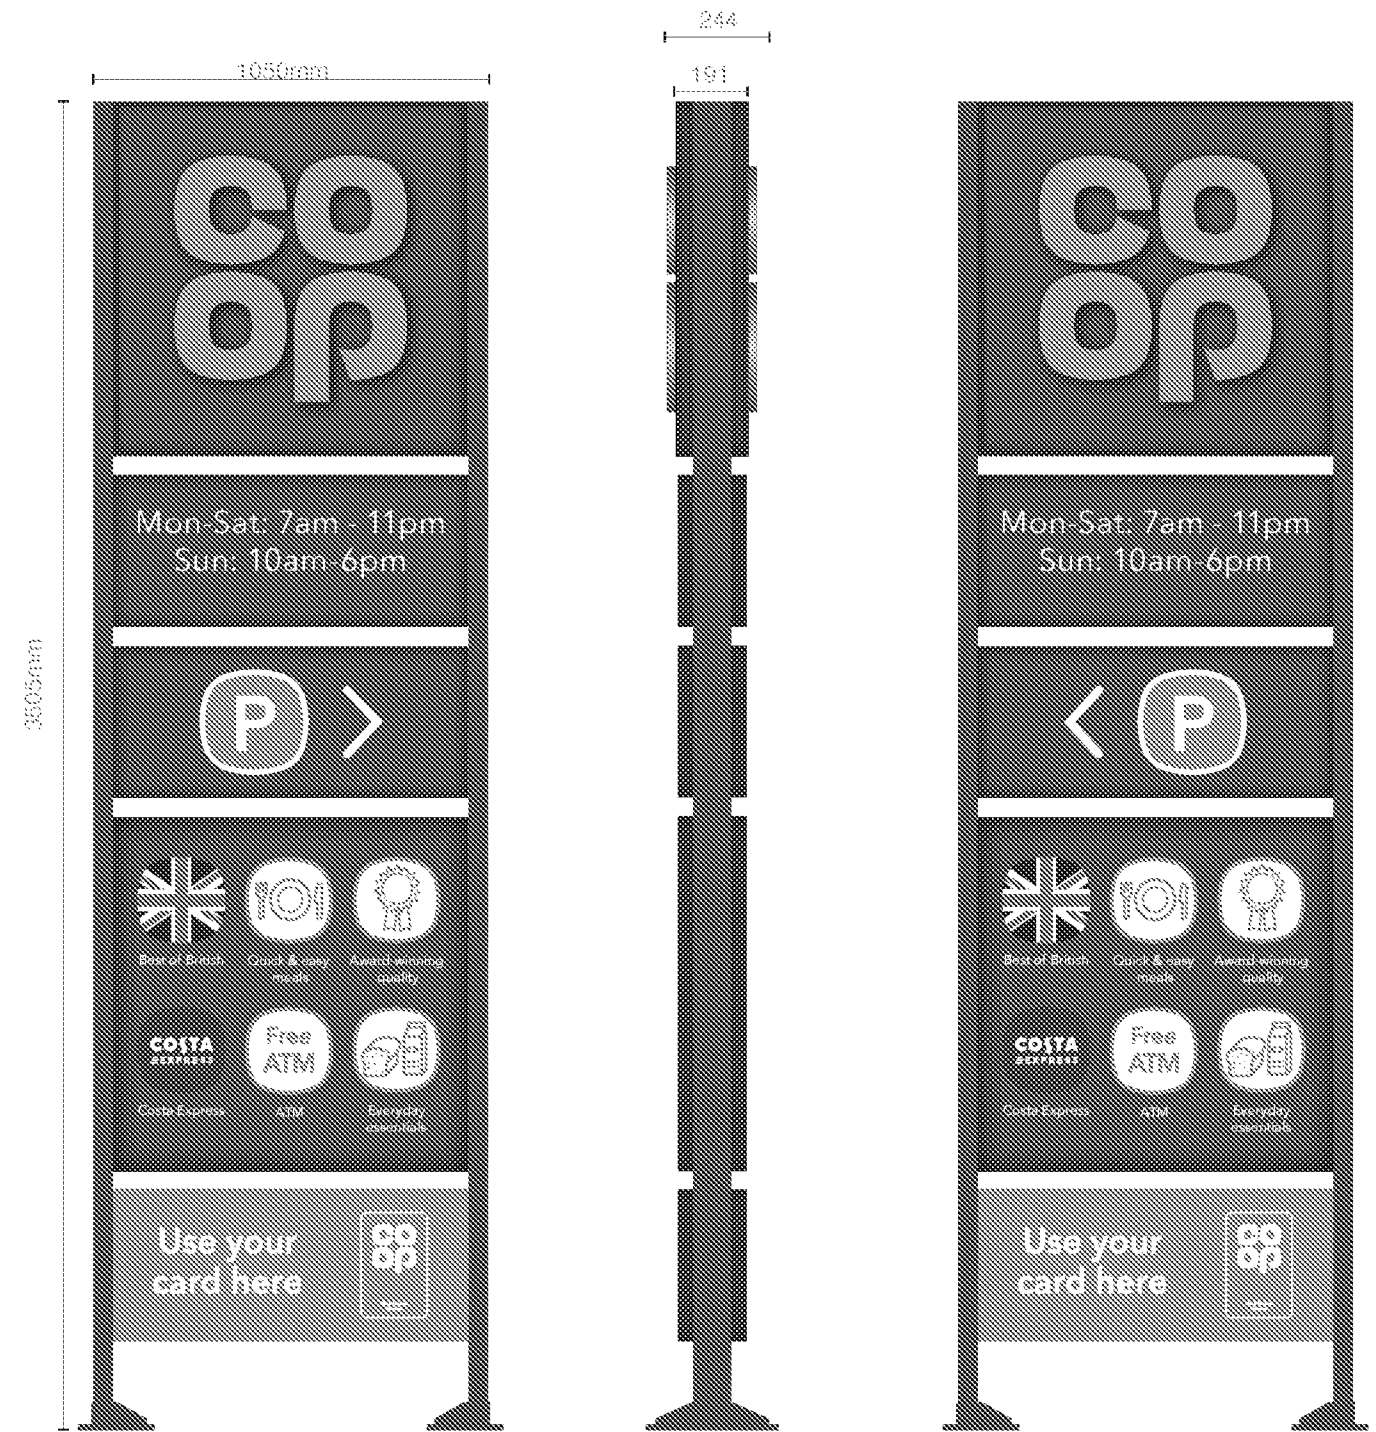

Item 6
1No internally illuminated totem – 150c/d.
TRAFFIC GREY header panels and BLUE
faced Co-op logo.
3D built-up letters to have aluminium
sides, 50mm deep with 5mm Co-op
BLUE acrylic faces. All visible edges,
aluminium returns & mounting plate to
be finished Silver RAL 9006 60% gloss.
Internally illuminated by white LEDs.
All other panels to have face applied,
plot cut, reflective white vinyls applied,
with or without digital over-print of
details, such as 'P' service badges or
membership panel decals.
Directional panels are available to show
car park or pedestrian access.
Size: 1050mm x 3500mm
Scale: 1:20

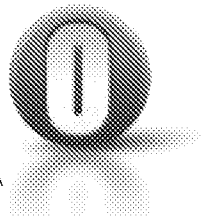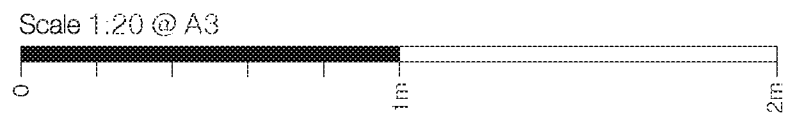

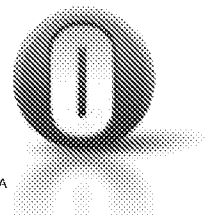

EXISTING SIGNAGE

