

**PH**  
originator

**IMPORTANT**  
If in doubt ask Douglas Briggs Partnership (01243 576611 or  
architecture@douglasbriggspartnership.co.uk)

All dimension must be checked on site prior to commencement of works  
and fabrication.


This drawing/document is to be read in conjunction with other  
consultants/suppliers information and the Architects contract drawings  
and specifications etc.

**checked**  
**DB**

Any discrepancies between different pieces of information that have  
been supplied are to be notified immediately to Douglas Briggs  
Partnership.

Any departure from dimensions provided by DBP and the locations,  
positions or dimensions given in Planning and Building Control approvals  
shall be notified to Douglas Briggs Partnership prior to departure.

This design and copyright remains the property of Douglas Briggs  
Partnership LLP unless expressly released in writing by Douglas Briggs  
Partnership LLP.

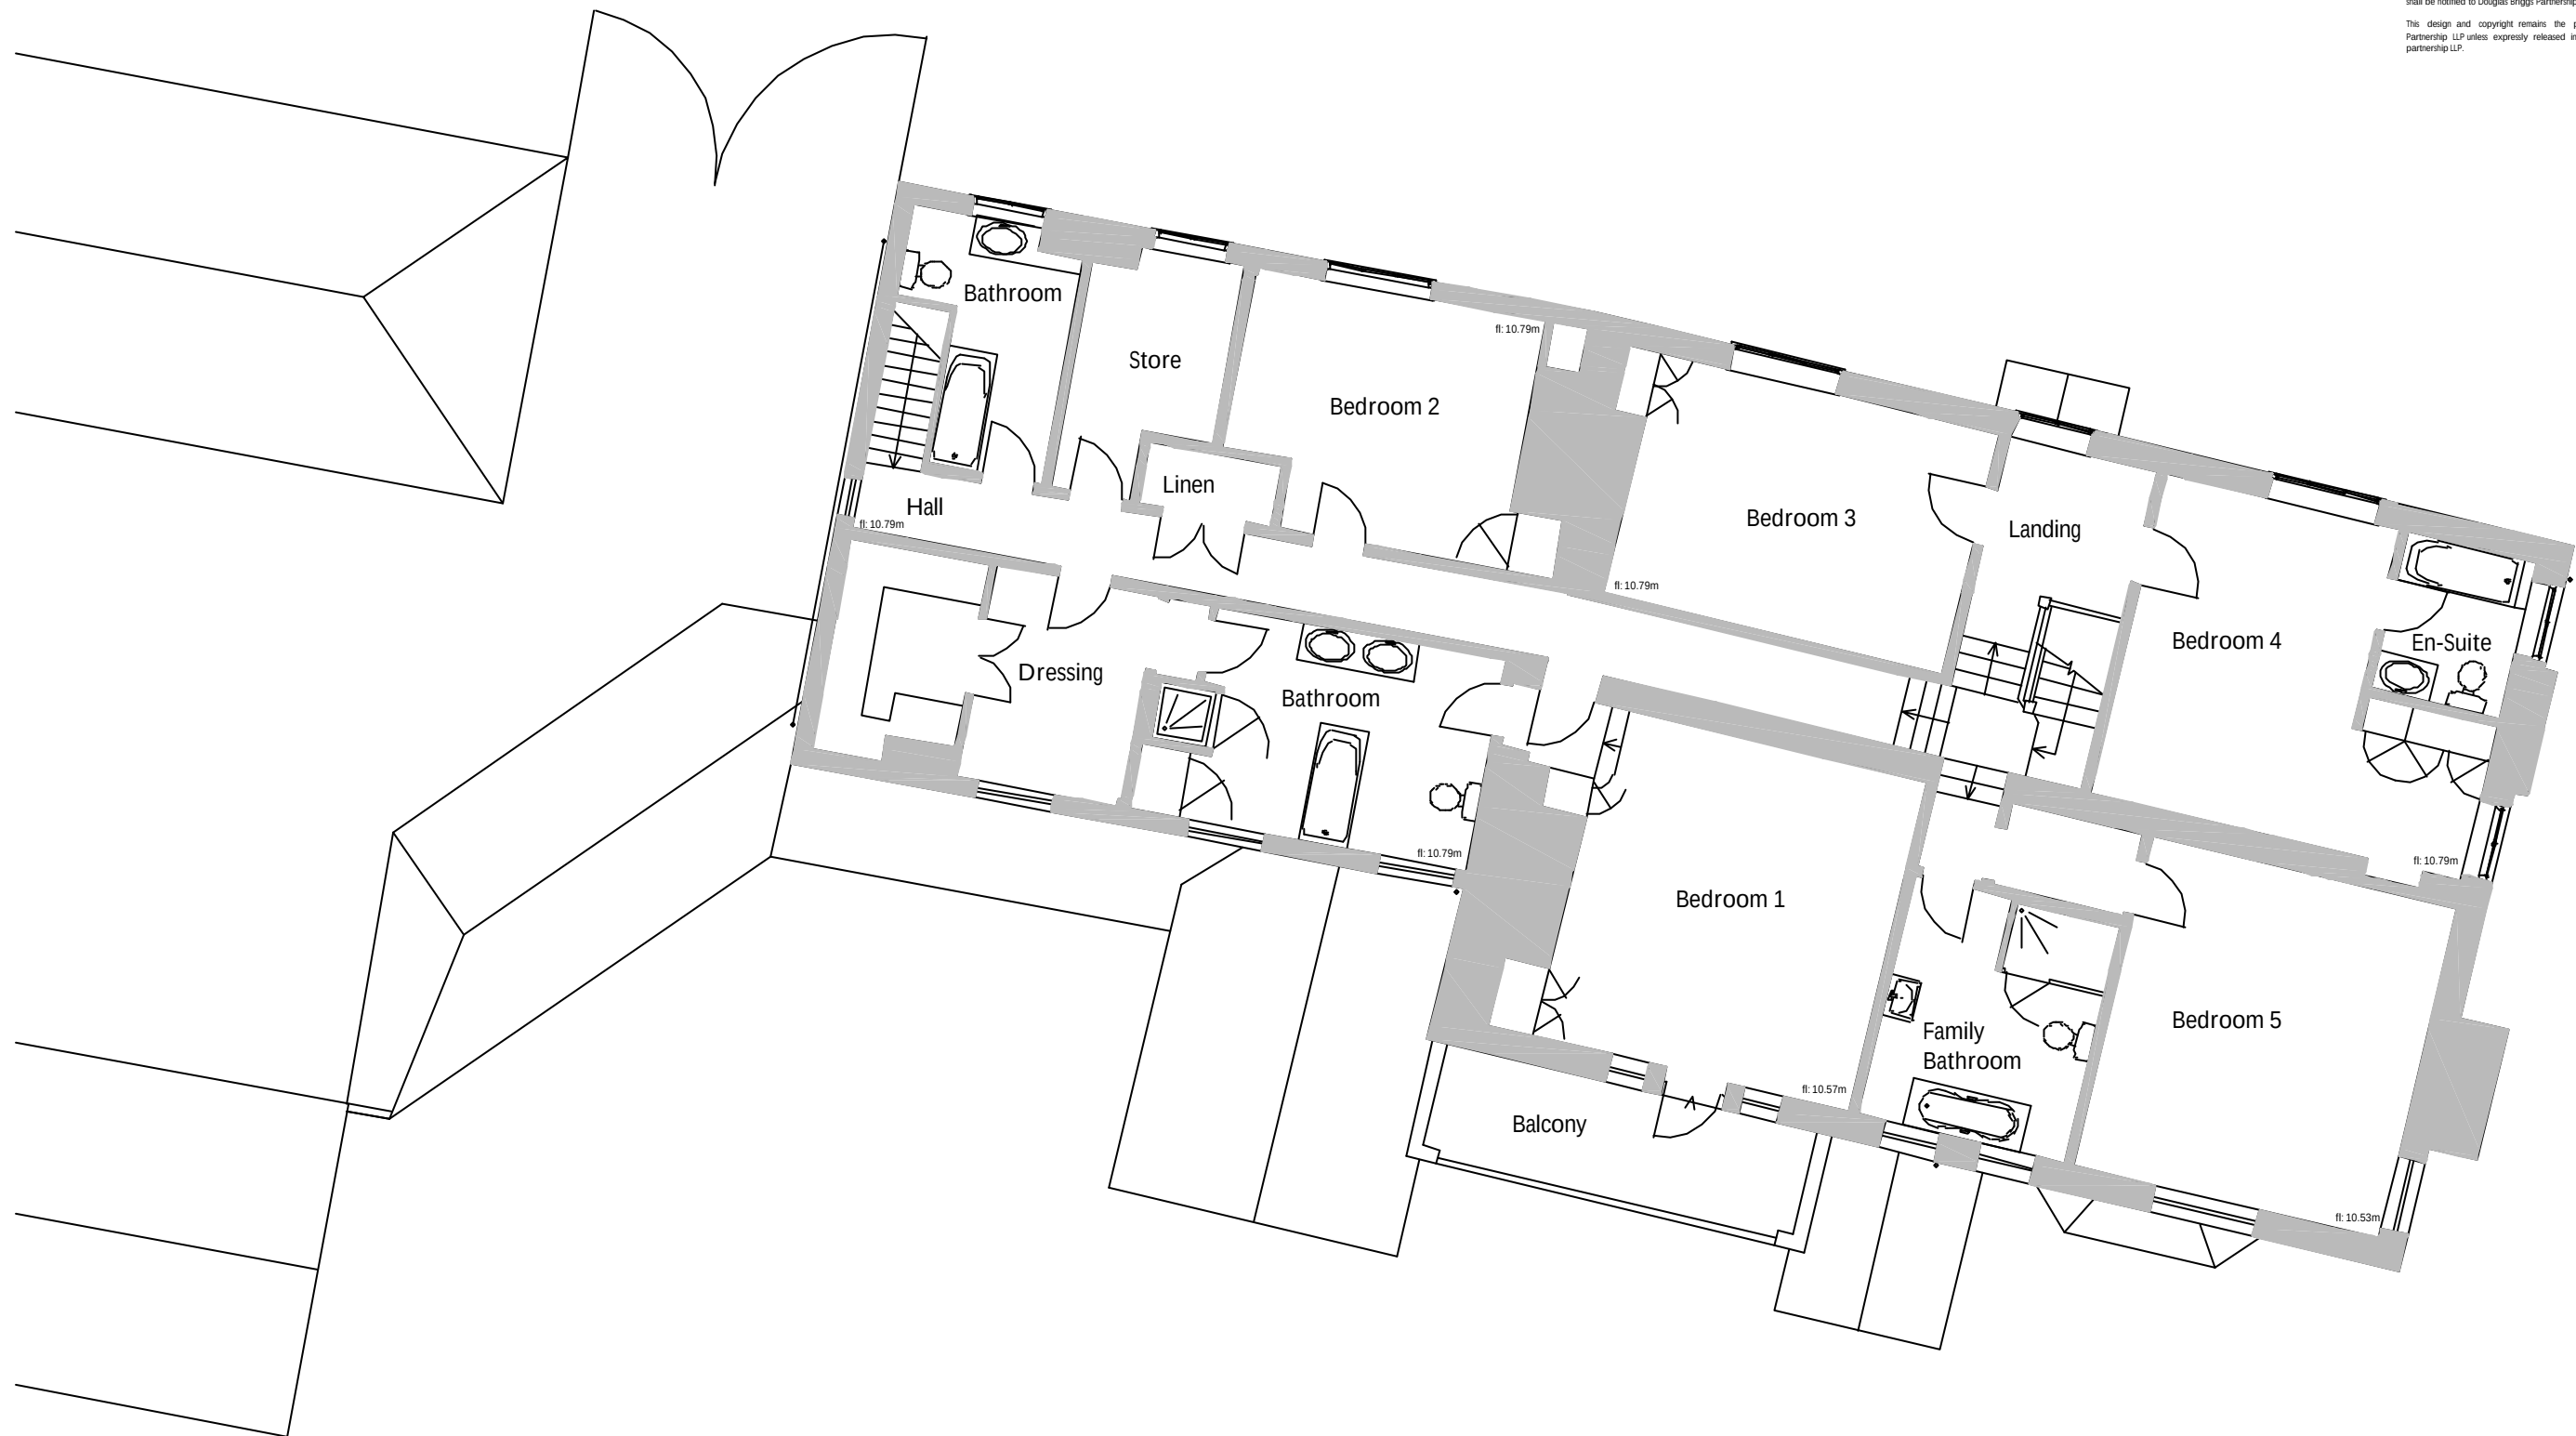

First Floor Plan 1.100

**THE MANOR**

Hook Lane, Aldingbourne  
REPLACEMENT WINDOWS

EXISTING  
First Floor Plan  
October 2014  
2314-002  
1.100@A3