

PH
originator

IMPORTANT
If in doubt ask Douglas Briggs Partnership (01243 576611 or
architecture@douglasbriggspartnership.co.uk)

All dimension must be checked on site prior to commencement of works
and fabrication.


This drawing/document is to be read in conjunction with other
consultants/suppliers information and the Architects contract drawings
and specifications etc.

checked
DB

Any discrepancies between different pieces of information that have
been supplied are to be notified immediately to Douglas Briggs
Partnership.

Any departure from dimensions provided by DBP and the locations,
positions or dimensions given in Planning and Building Control approvals
shall be notified to Douglas Briggs Partnership prior to departure.

This design and copyright remains the property of Douglas Briggs
Partnership LLP unless expressly released in writing by Douglas Briggs
partnership LLP.

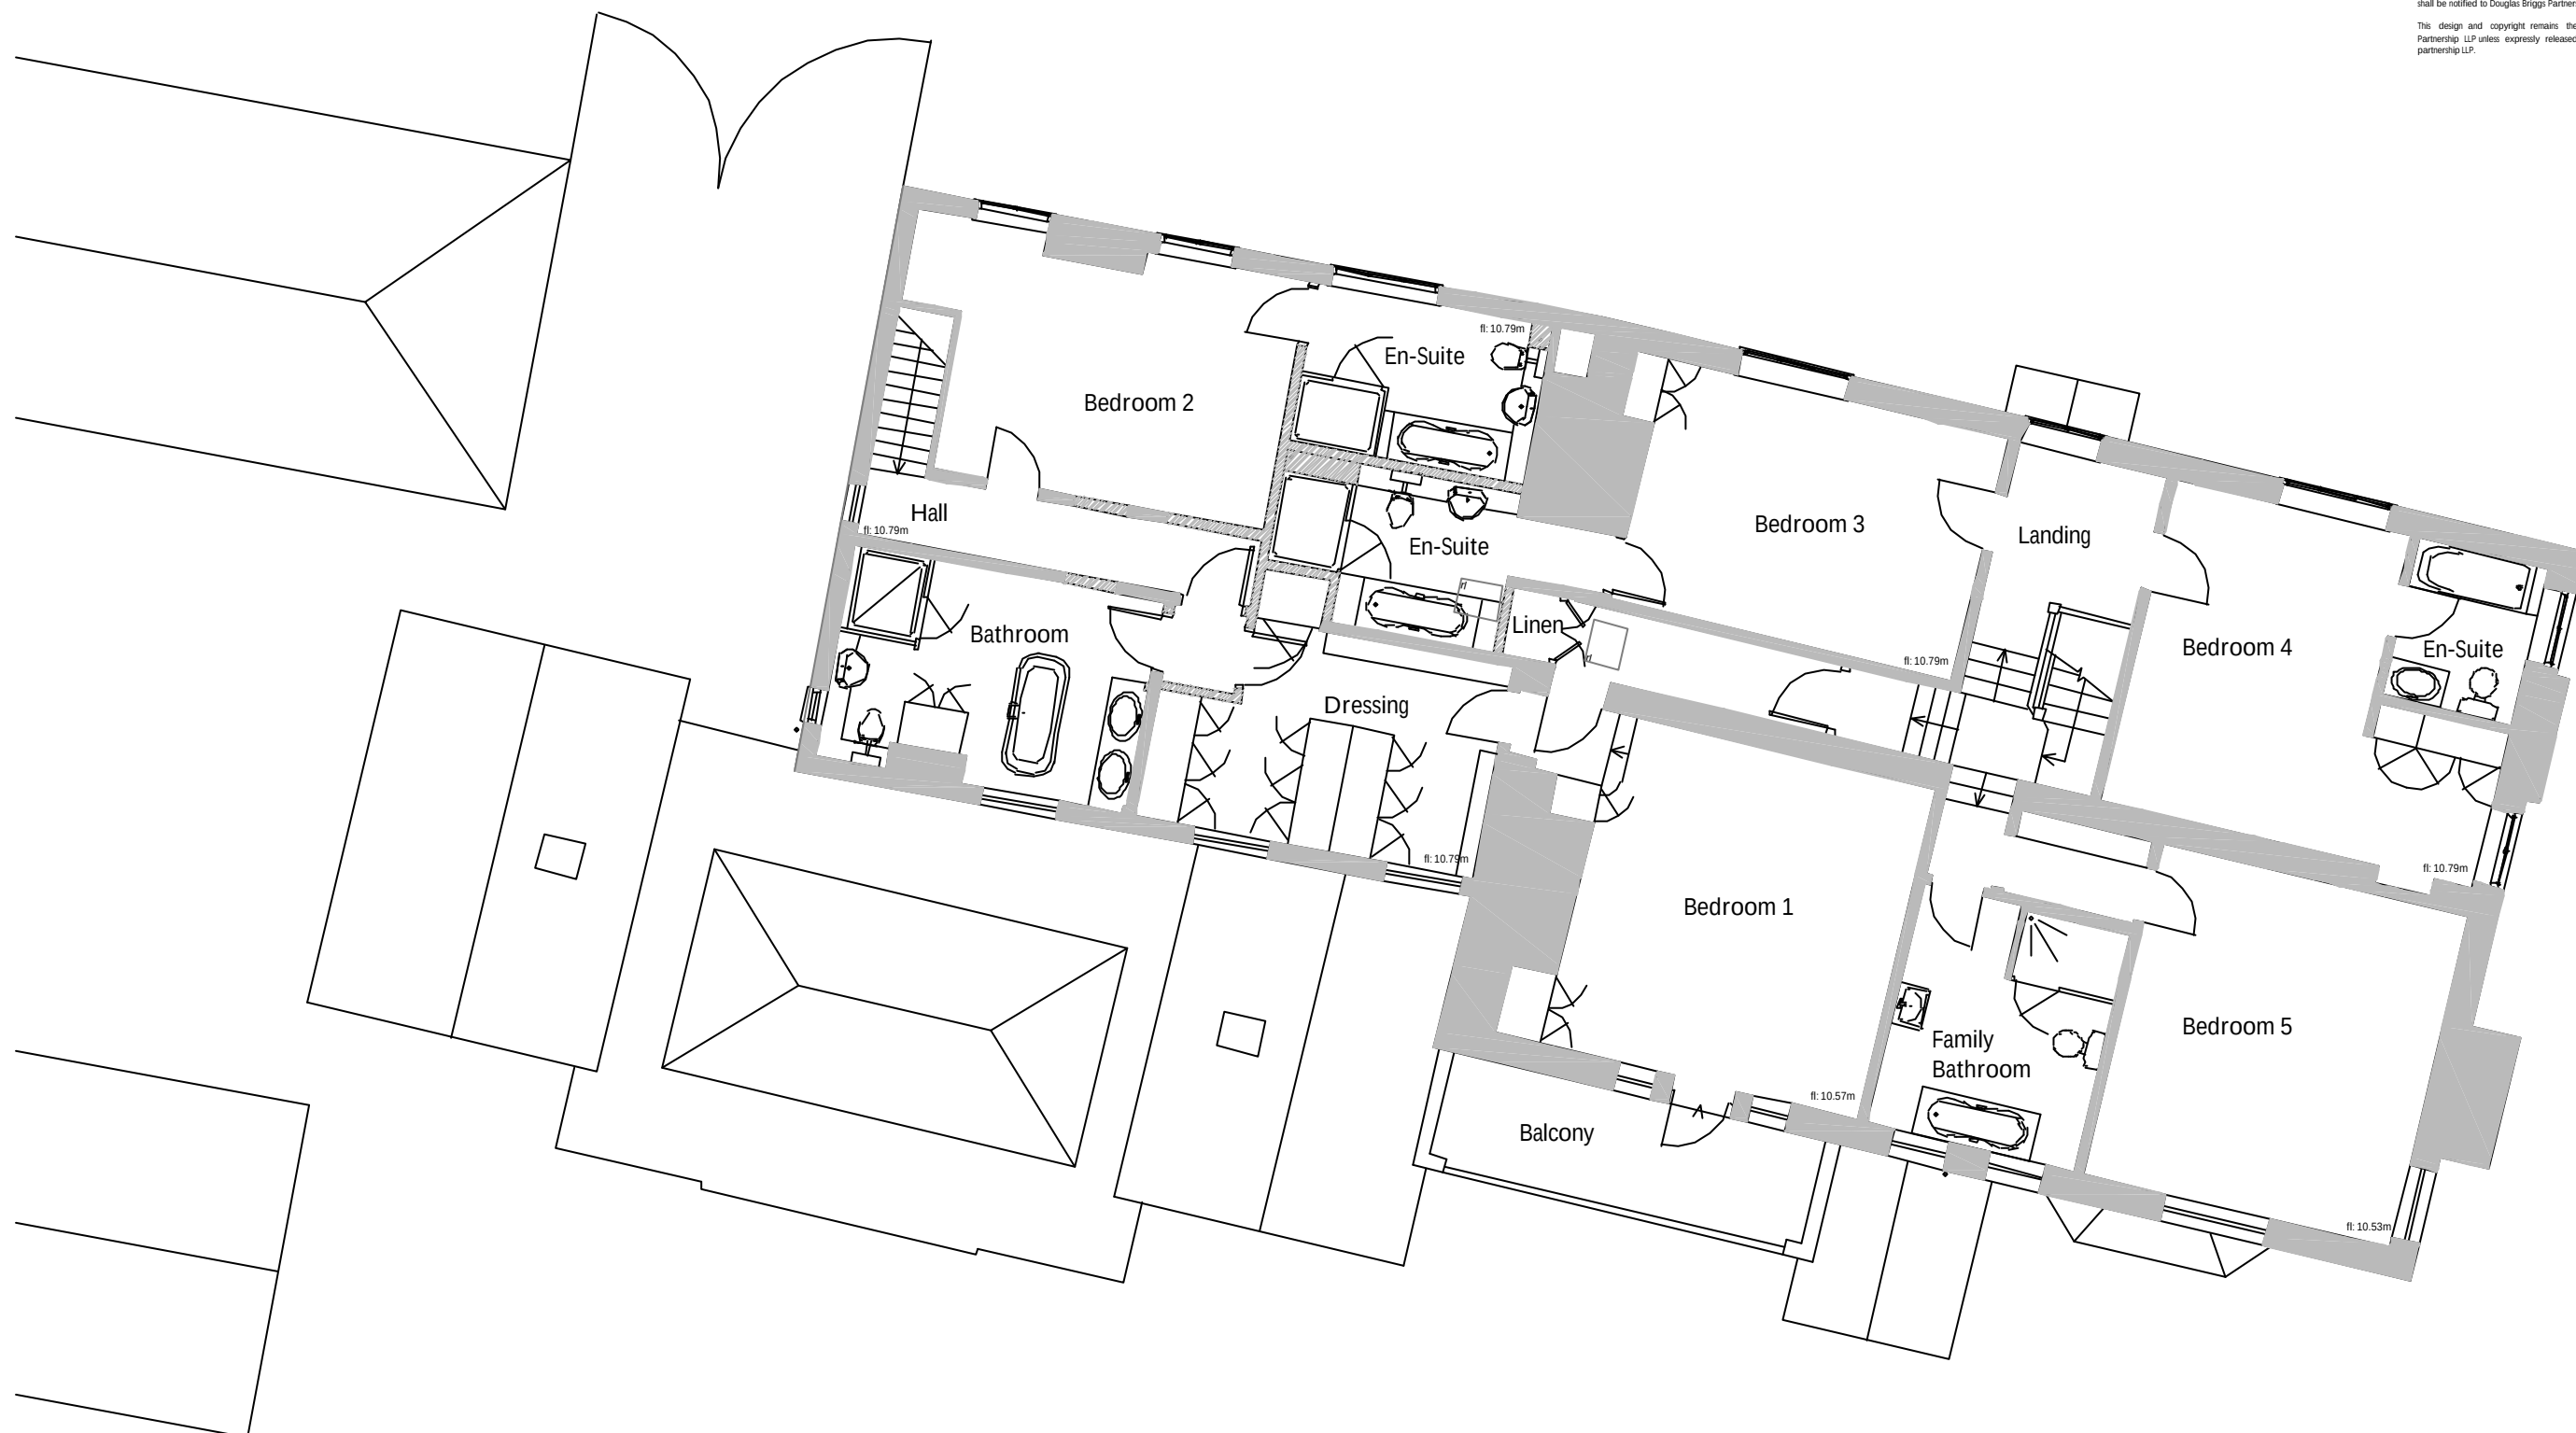

First Floor Plan 1.100

THE MANOR

Hook Lane, Aldingbourne
REPLACEMENT WINDOWS

PROPOSED
First Floor Plan
November 2014
2314-102
1.100@A3