

IMPORTANT
 If in doubt ask Douglas Briggs Partnership 01243 520611 or
 enquiries@douglasbriggs.co.uk


author
 All drawings must be checked on site prior to commencement of work
 and fabrication.

checked
 The drawing/measure is to be read in conjunction with other
 standards/specifications/standards and the Architects contract drawings
 and specifications etc.

drawn
 Any discrepancies between different pieces of information that have
 been supplied are to be noted immediately to Douglas Briggs
 Partnership.

drawn
 Any departure from dimensions provided by DBP and the location,
 position or dimensions given in Planning and Building Council approvals
 shall be noted to Douglas Briggs Partnership prior to departure.

This design and copyright remains the property of Douglas Briggs
 Partnership. If not expressly released in writing by Douglas Briggs
 Partnership.

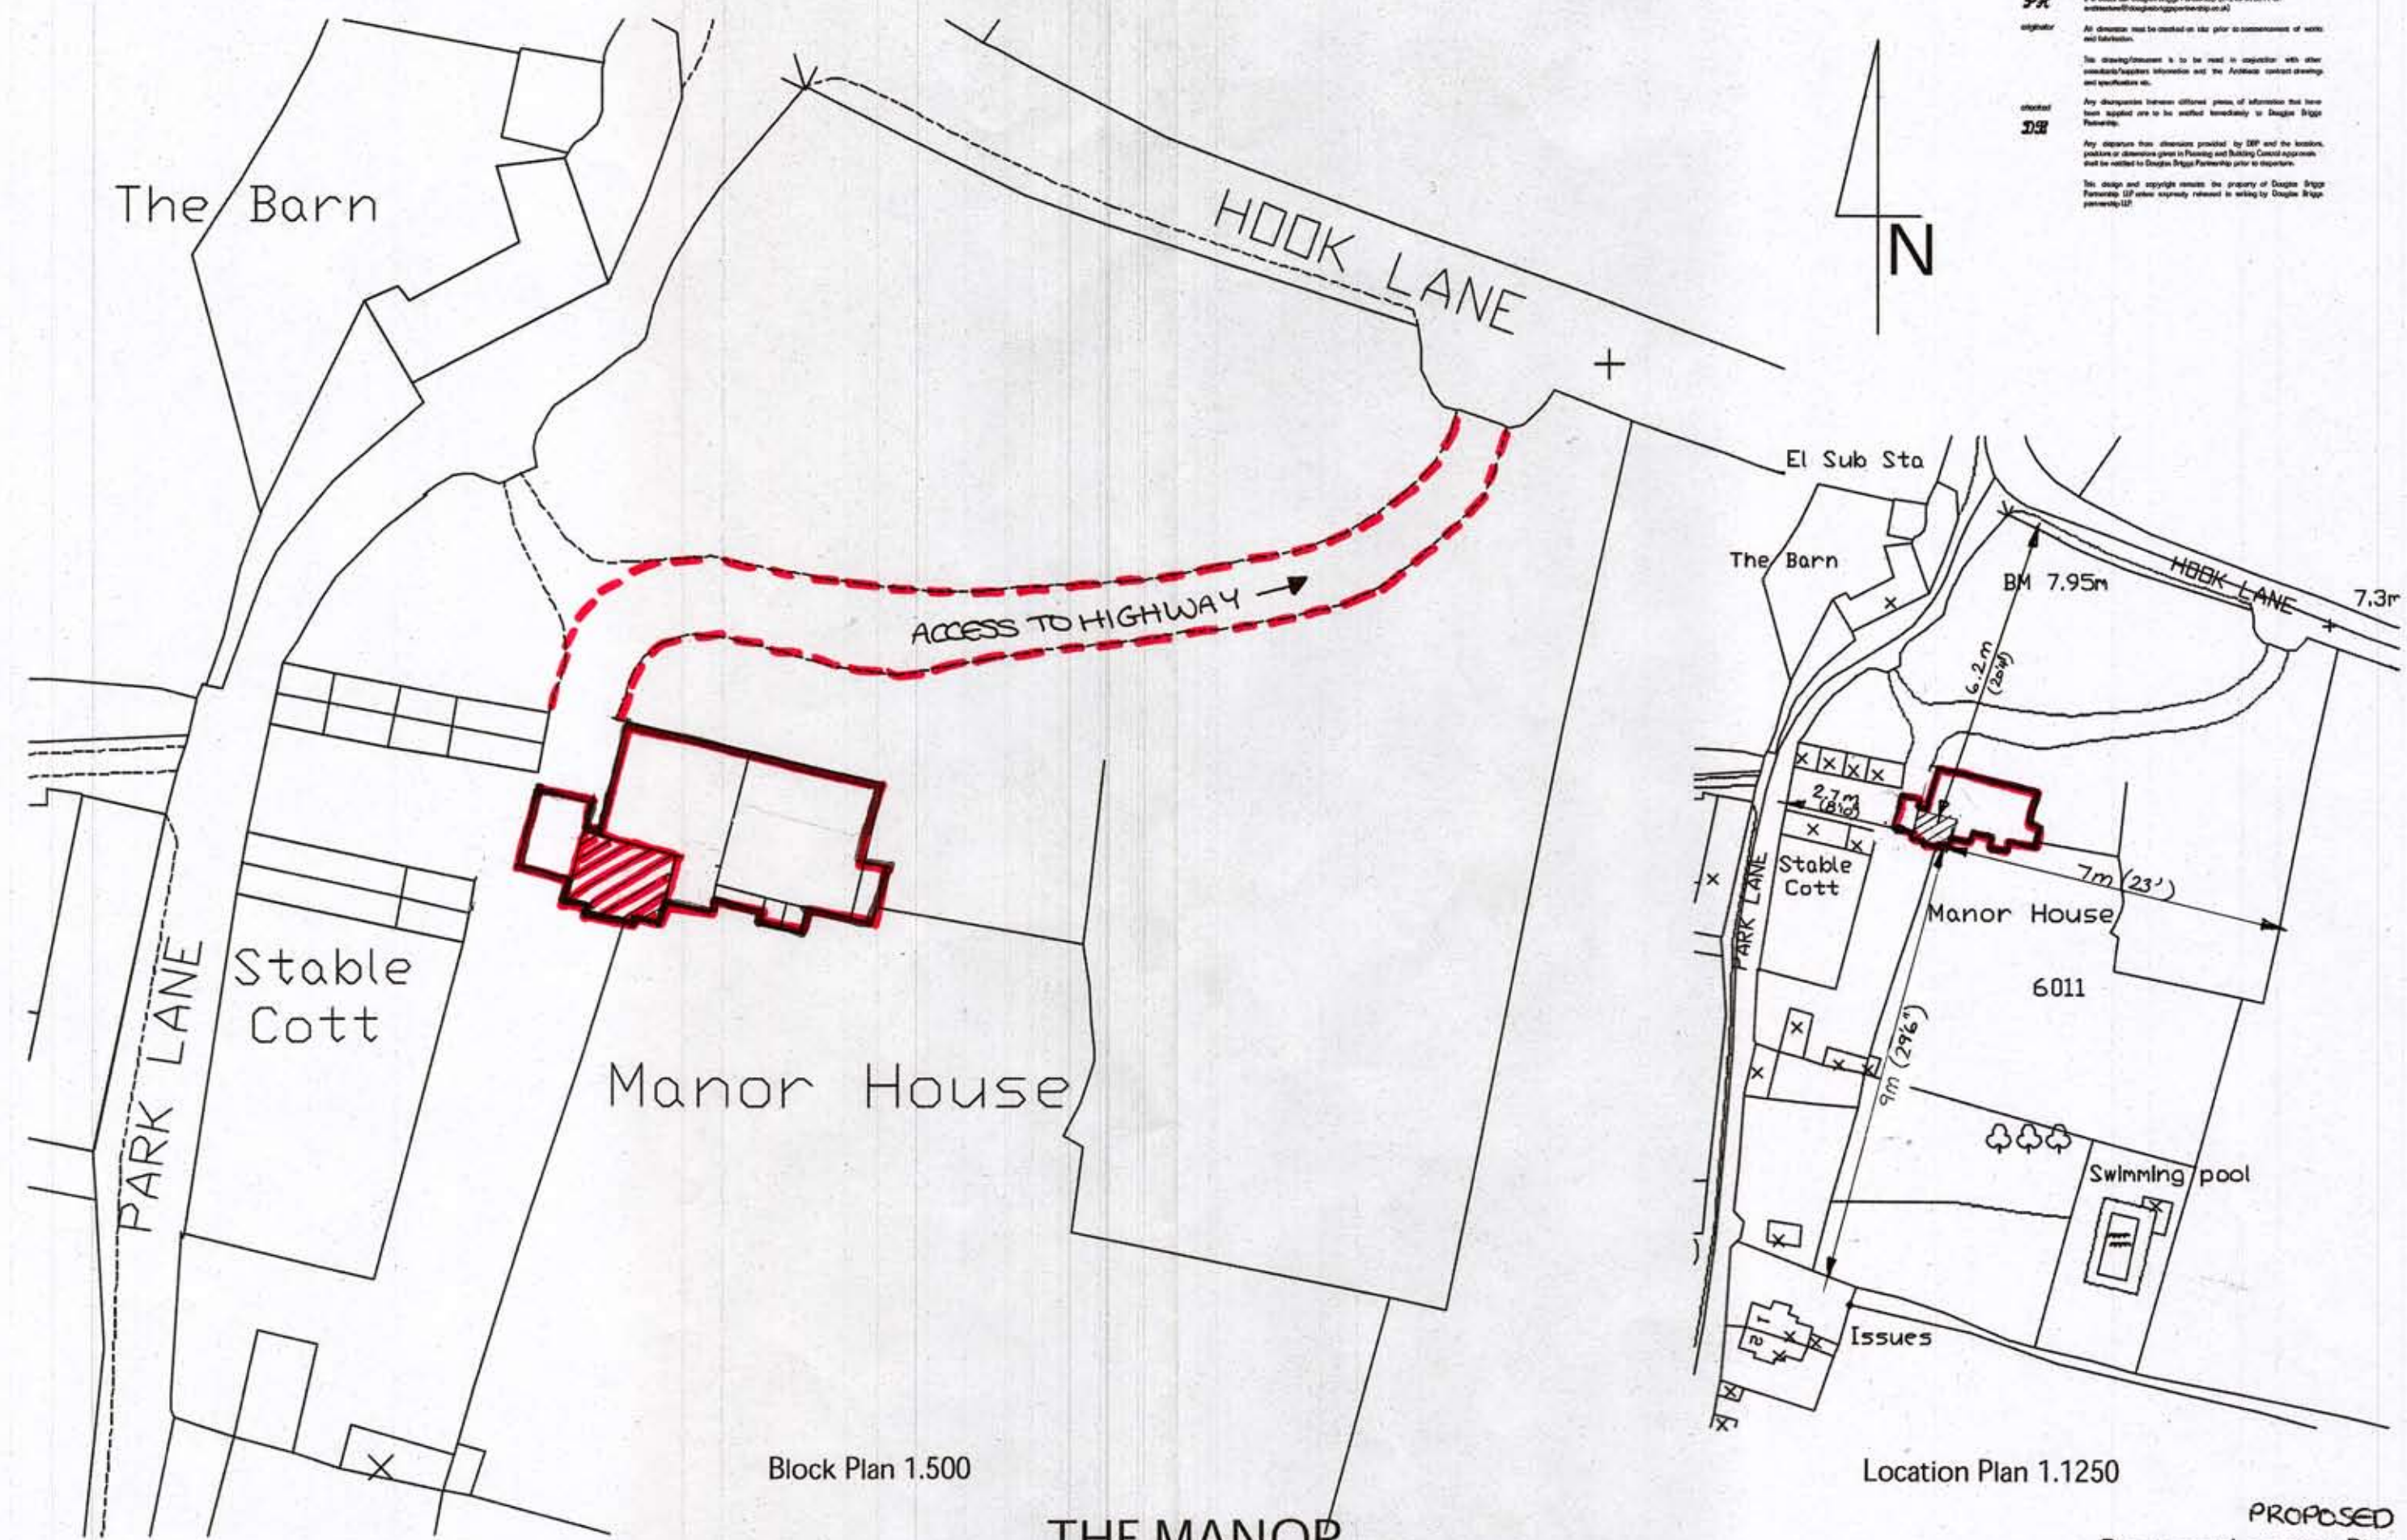

THE MANOR Hook Lane, Aldingbourne REPLACEMENT WINDOWS

PROPOSED
 Block and Location Plan
 October 2014
 2314-000
 1.500, 1.1250@A3