


92

signature

checked

DS

IMPORTANT
It is noted that Douglas Briggs Partnership (01243 575611 or
enquiries@douglasbriggs.co.uk)
An alteration must be checked on site prior to commencement of work
and completion.
This drawing/consent is to be read in conjunction with other
drawings/specification information and the Architects contract drawings
and specifications etc.
Any discrepancy between different pieces of information that have
been applied are to be notified immediately to Douglas Briggs
Partnership.
Any departure from dimensions provided by DBP and the building
regulations or dimensions given in Planning and Building Control approvals
shall be notified to Douglas Briggs Partnership prior to departure.
This design and copyright remains the property of Douglas Briggs
Partnership (DBP) unless expressly released in writing by Douglas Briggs
Partnership (DBP).

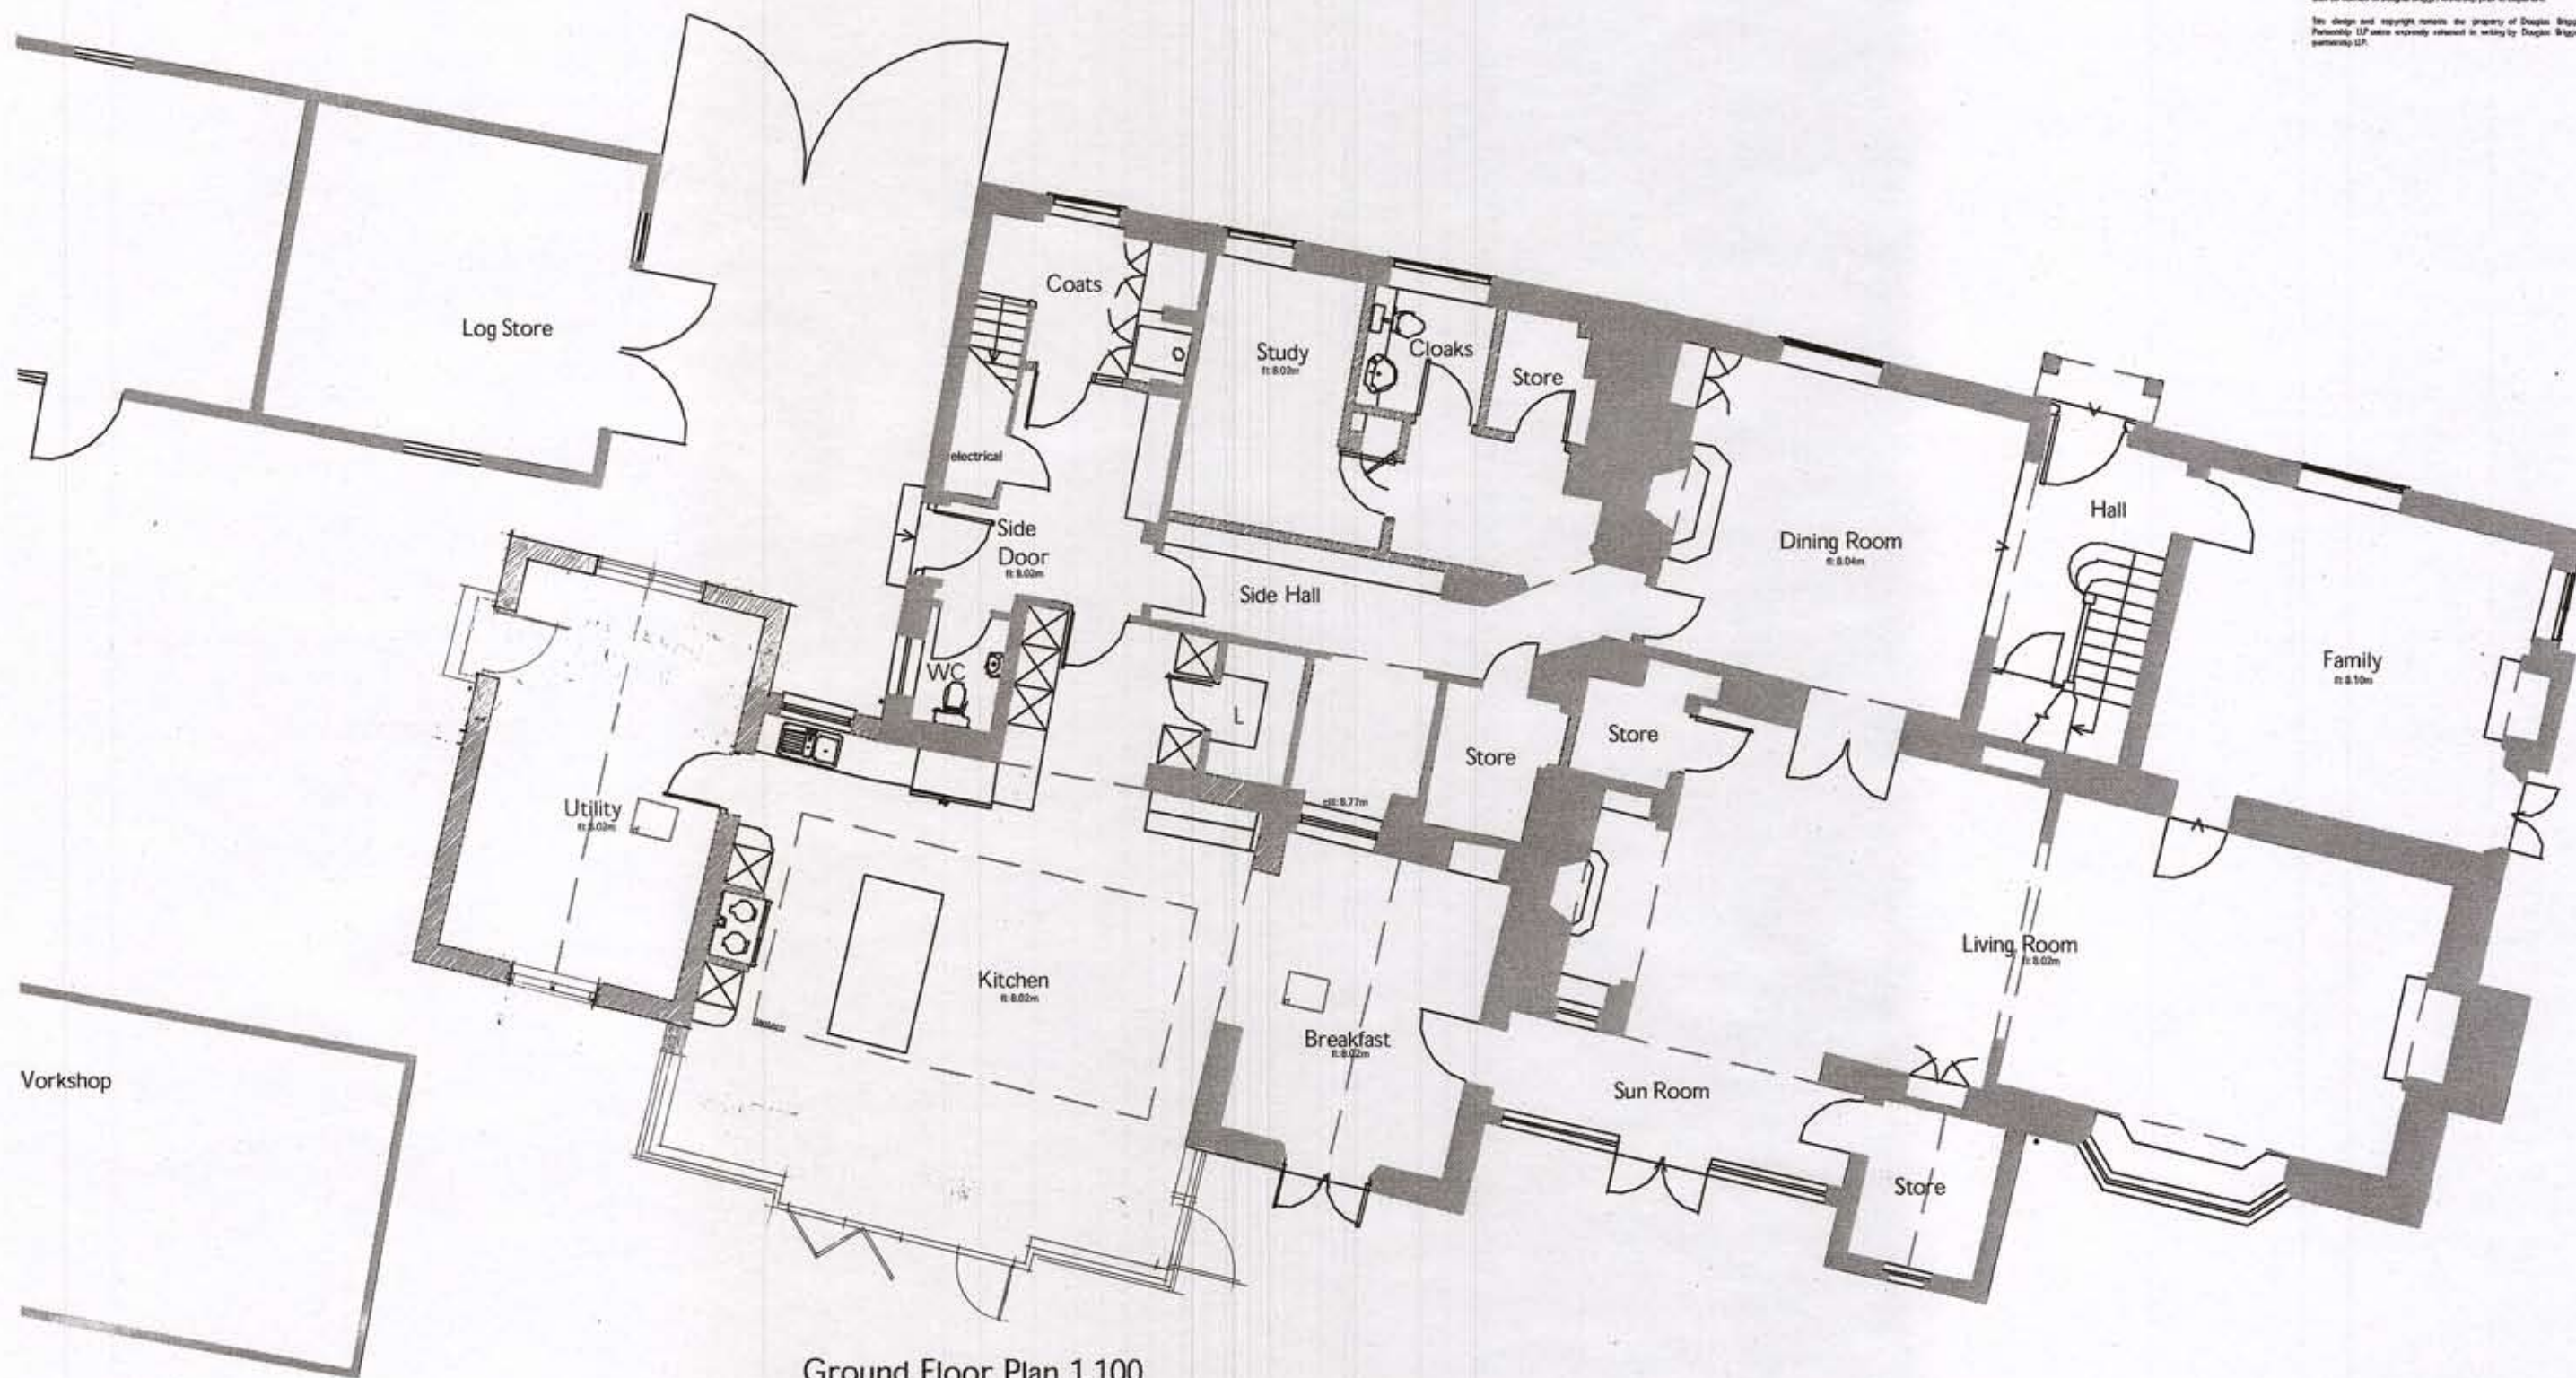

Ground Floor Plan 1.100

THE MANOR

Hook Lane, Aldingbourne
REPLACEMENT WINDOWS

PROPOSED
Ground Floor Plan
November 2014
2314-101
1.100@A3