
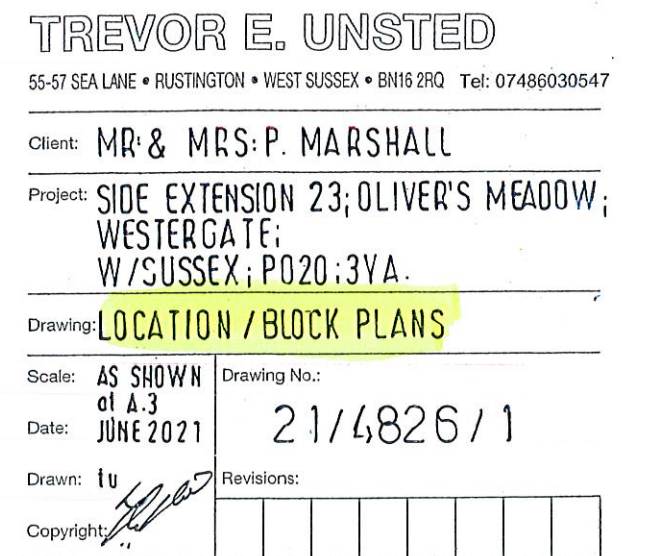


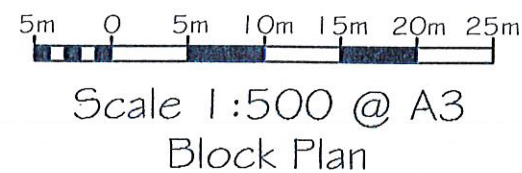



The contractor must check all dimensions and levels on site ~~and no dimensions are to be scaled from drawings.~~

It is the contractor's responsibility to ensure compliance with all statutory authority requirements, carry out works with total regard to existing and retained structure. Works and materials to latest CP/BS.


Drawing to be read in strict accordance with engineer's information where applicable.

All structural timber C16 unless otherwise noted. All structural and external timber pressure impregnated with preservative, cut ends site swabbed with Cuprinol or similar treatment.

Local authority to witness satisfactory test on all new and affected foul/storm drainage.

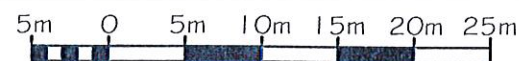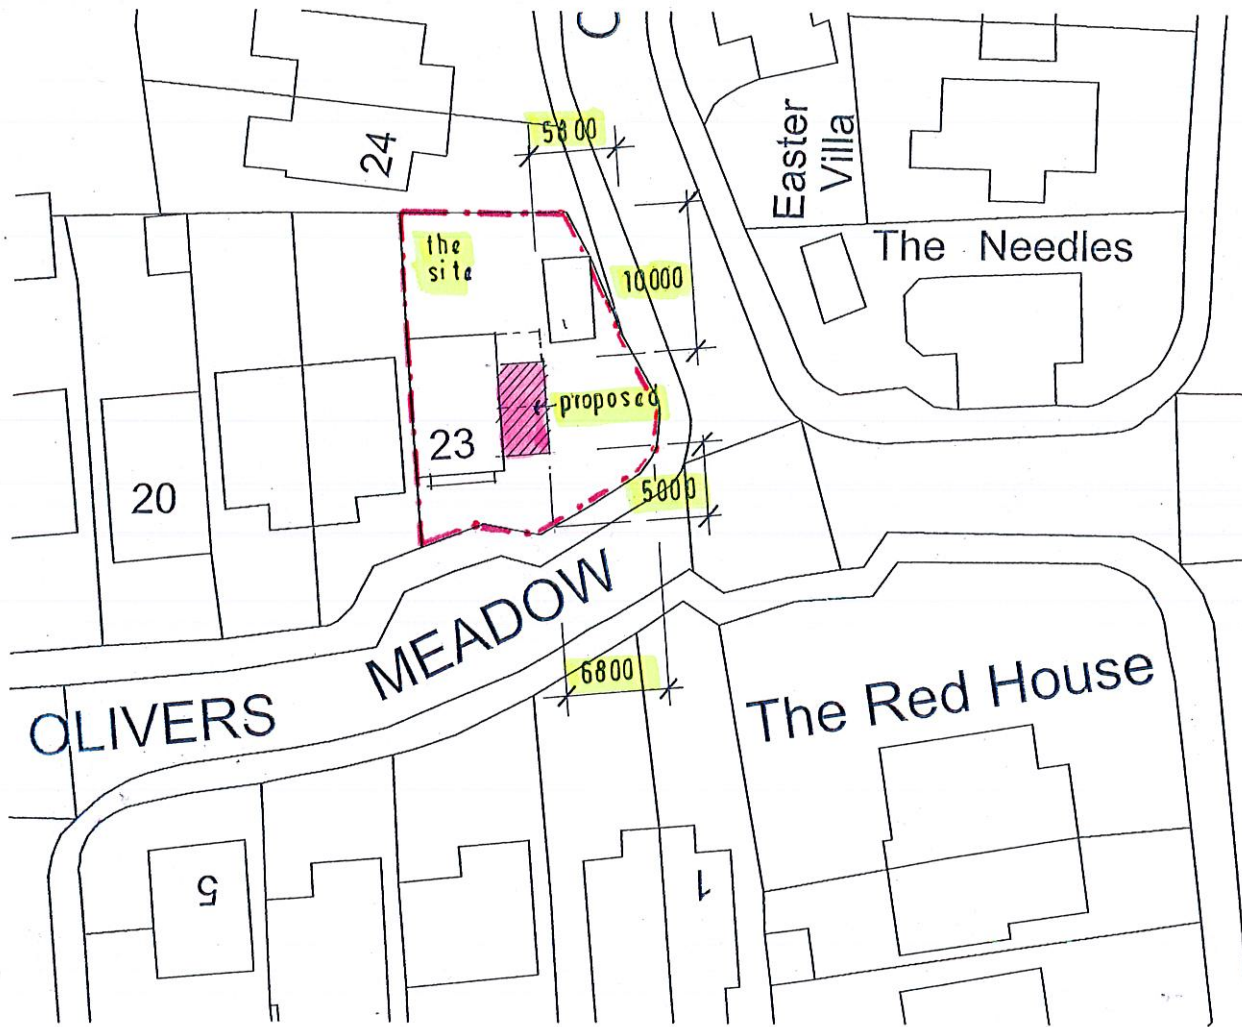

Scale 1:500 @ A3
Block Plan

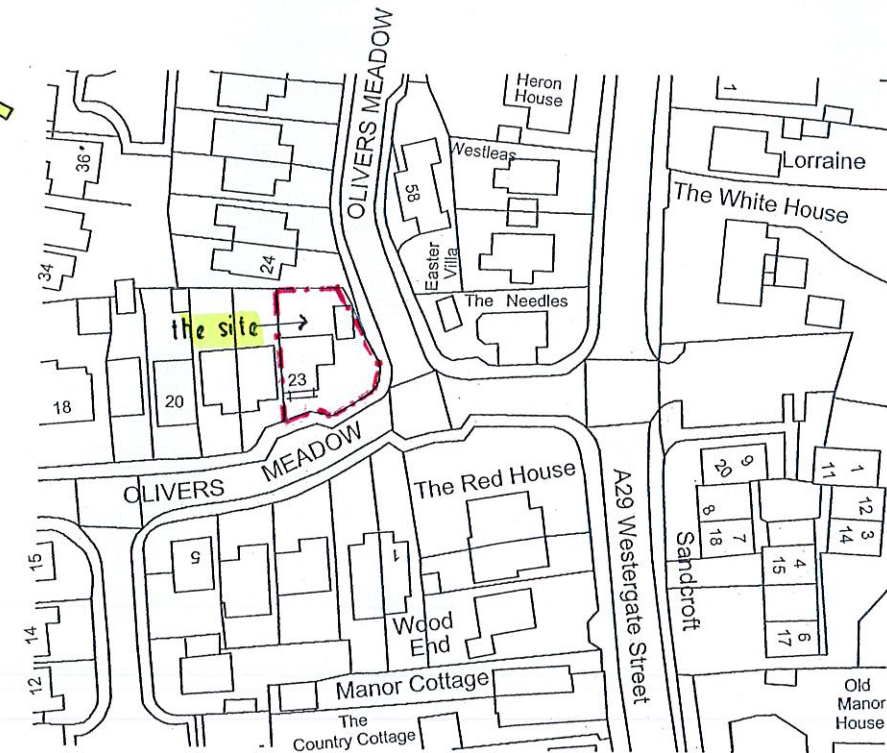

Ordnance Survey, (c) Crown Copyright 2021. All rights reserved. Licence number 100022432



Scale 1:1250 @ A3
Location Plan

TREVOR E. UNSTED

55-57 SEA LANE • RUSTINGTON • WEST SUSSEX • BN16 2RQ Tel: 07486030547

Client: MR & MRS P. MARSHALL

Project: SIDE EXTENSION 23; OLIVER'S MEADOW;
WESTERGATE;
W/SUSSEX; PO20:3YA.

Drawing: LOCATION / BLOCK PLANS

Scale: AS SHOWN
at A3
Date: JUNE 2021

Drawing No.:

21/4826/1

Drawn: tu

Revisions:

Copyright:

The contractor must check all dimensions and levels on site and ~~no~~
~~dimensions are to be scaled from drawings.~~

It is the contractor's responsibility to ensure compliance with all
statutory authority requirements, carry out works with total regard to
existing and retained structure. Works and materials to latest CP/BS.

Drawing to be read in strict accordance with engineer's information
where applicable.

All structural timber C16 unless otherwise noted. All structural and
external timber pressure impregnated with preservative, cut ends site
swabbed with Cuprinol or similar treatment.

Local authority to witness satisfactory test on all new and affected
foul/storm drainage.