
© Douglas Briggs Partnership

This design and copyright remains the property of Douglas Briggs Partnership LLP unless expressly released in writing by Douglas Briggs Partnership LLP

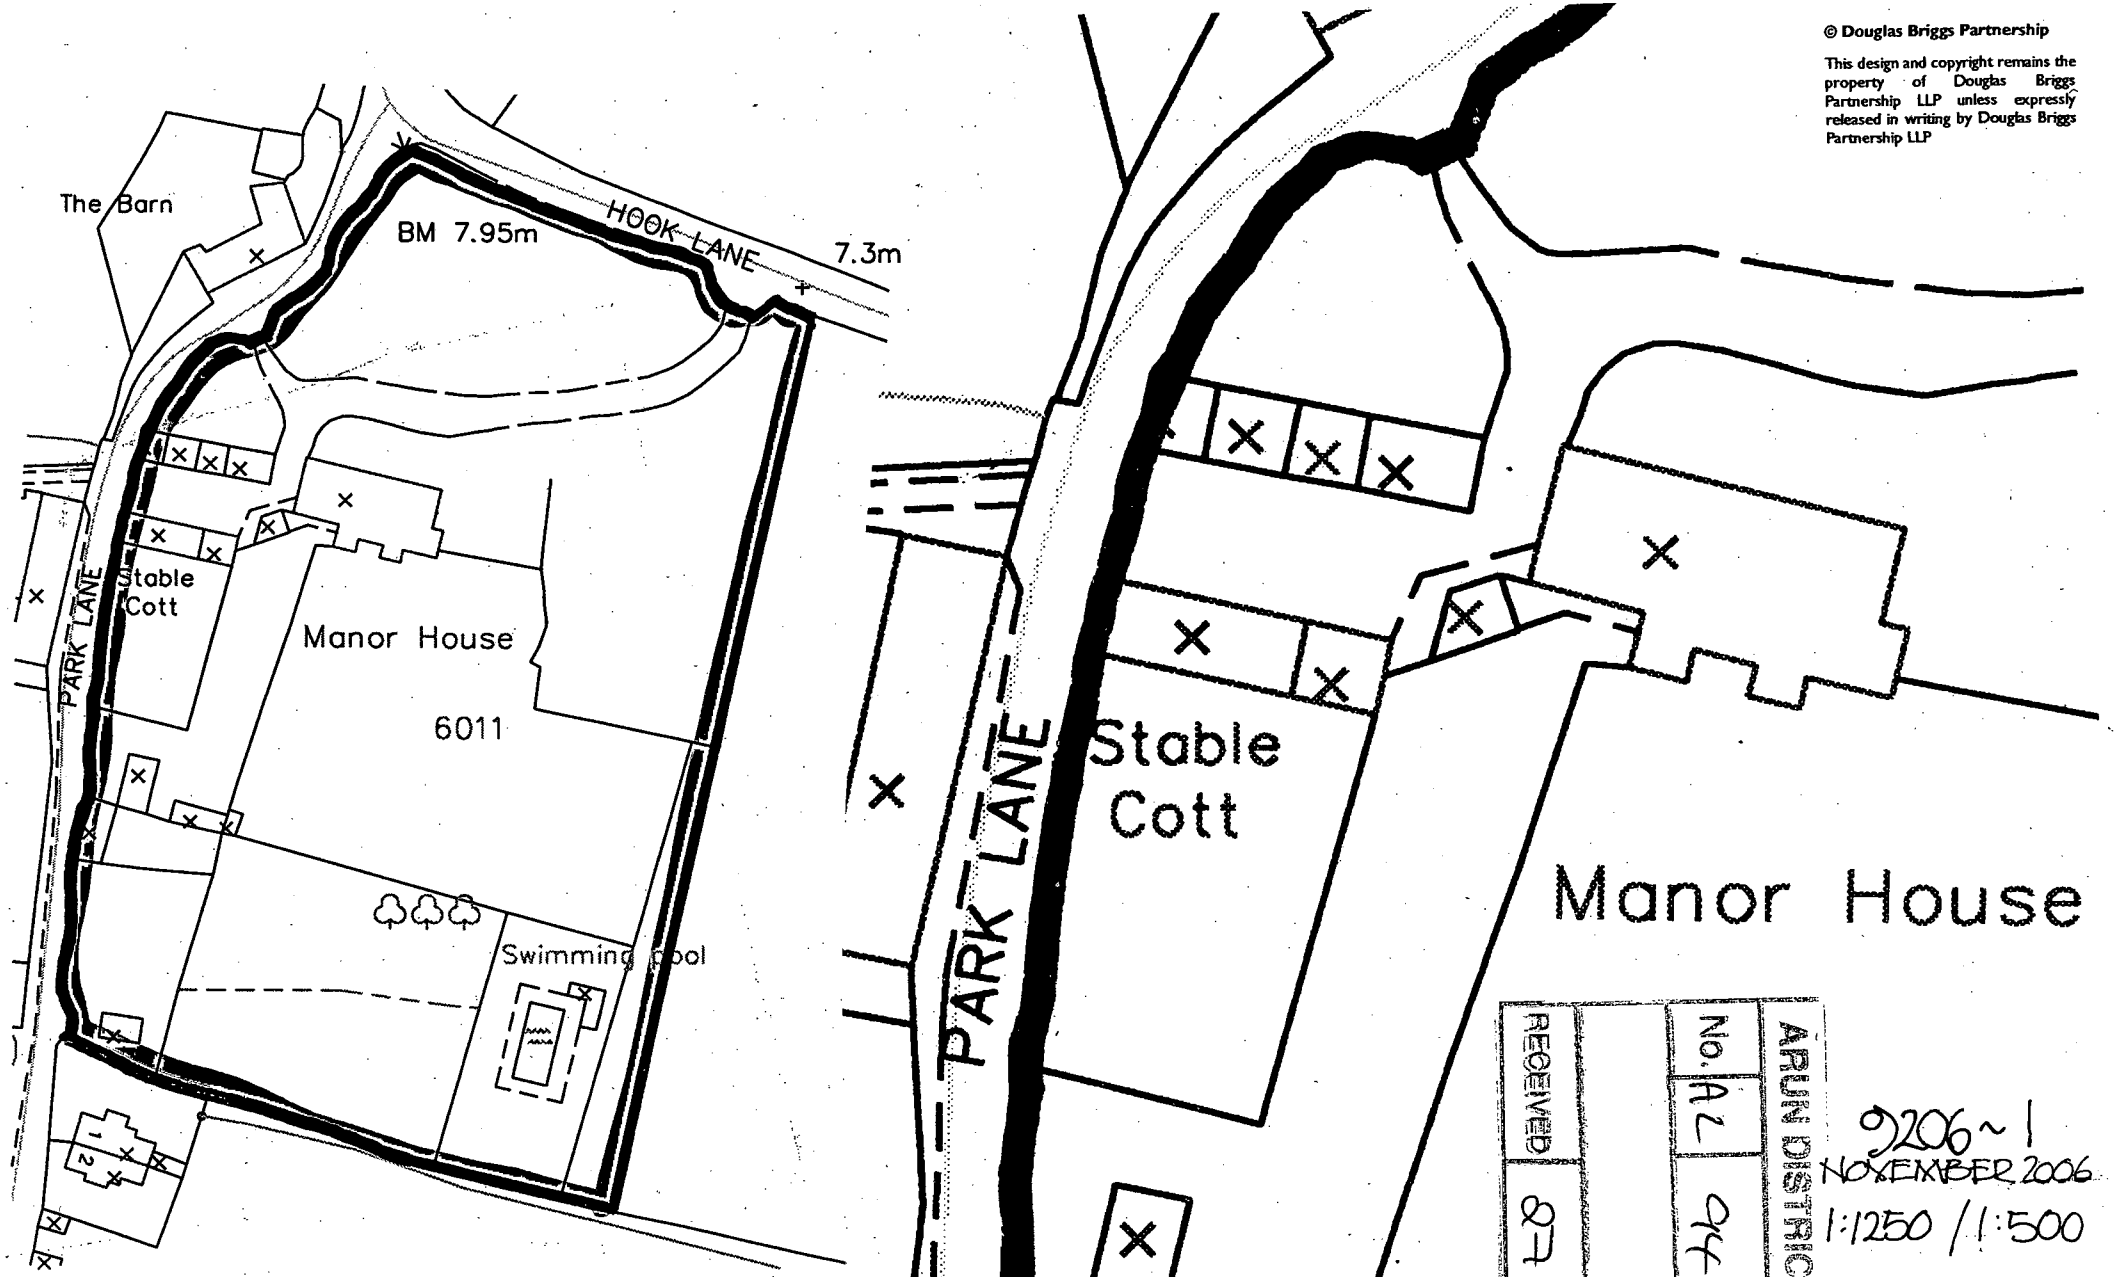

DOUGLAS BRIGGS
PARTNERSHIP
Architects Urban Designers Town Planners
Telephone 01243 576611 Facsimile 01243 574816
FLINT BARNS . HAM FARM . BOSHAM . WEST SUSSEX . PO18 8EH

THE MANOR HOUSE AUNGBOURNE WEST SUSSEX

LOCATION & SITE PLANS

ARUN DISTRICT COUNCIL
No. A2 94 06 L
RECEIVED 07 11 06

9206~1
NOVEMBER 2006
1:1250 / 1:500

ARUN DISTRICT COUNCIL AL/94/06/L 27/11/2006