
© Douglas Briggs Partnership

This design and copyright remains the property of Douglas Briggs Partnership LLP unless expressly released in writing by Douglas Briggs Partnership LLP

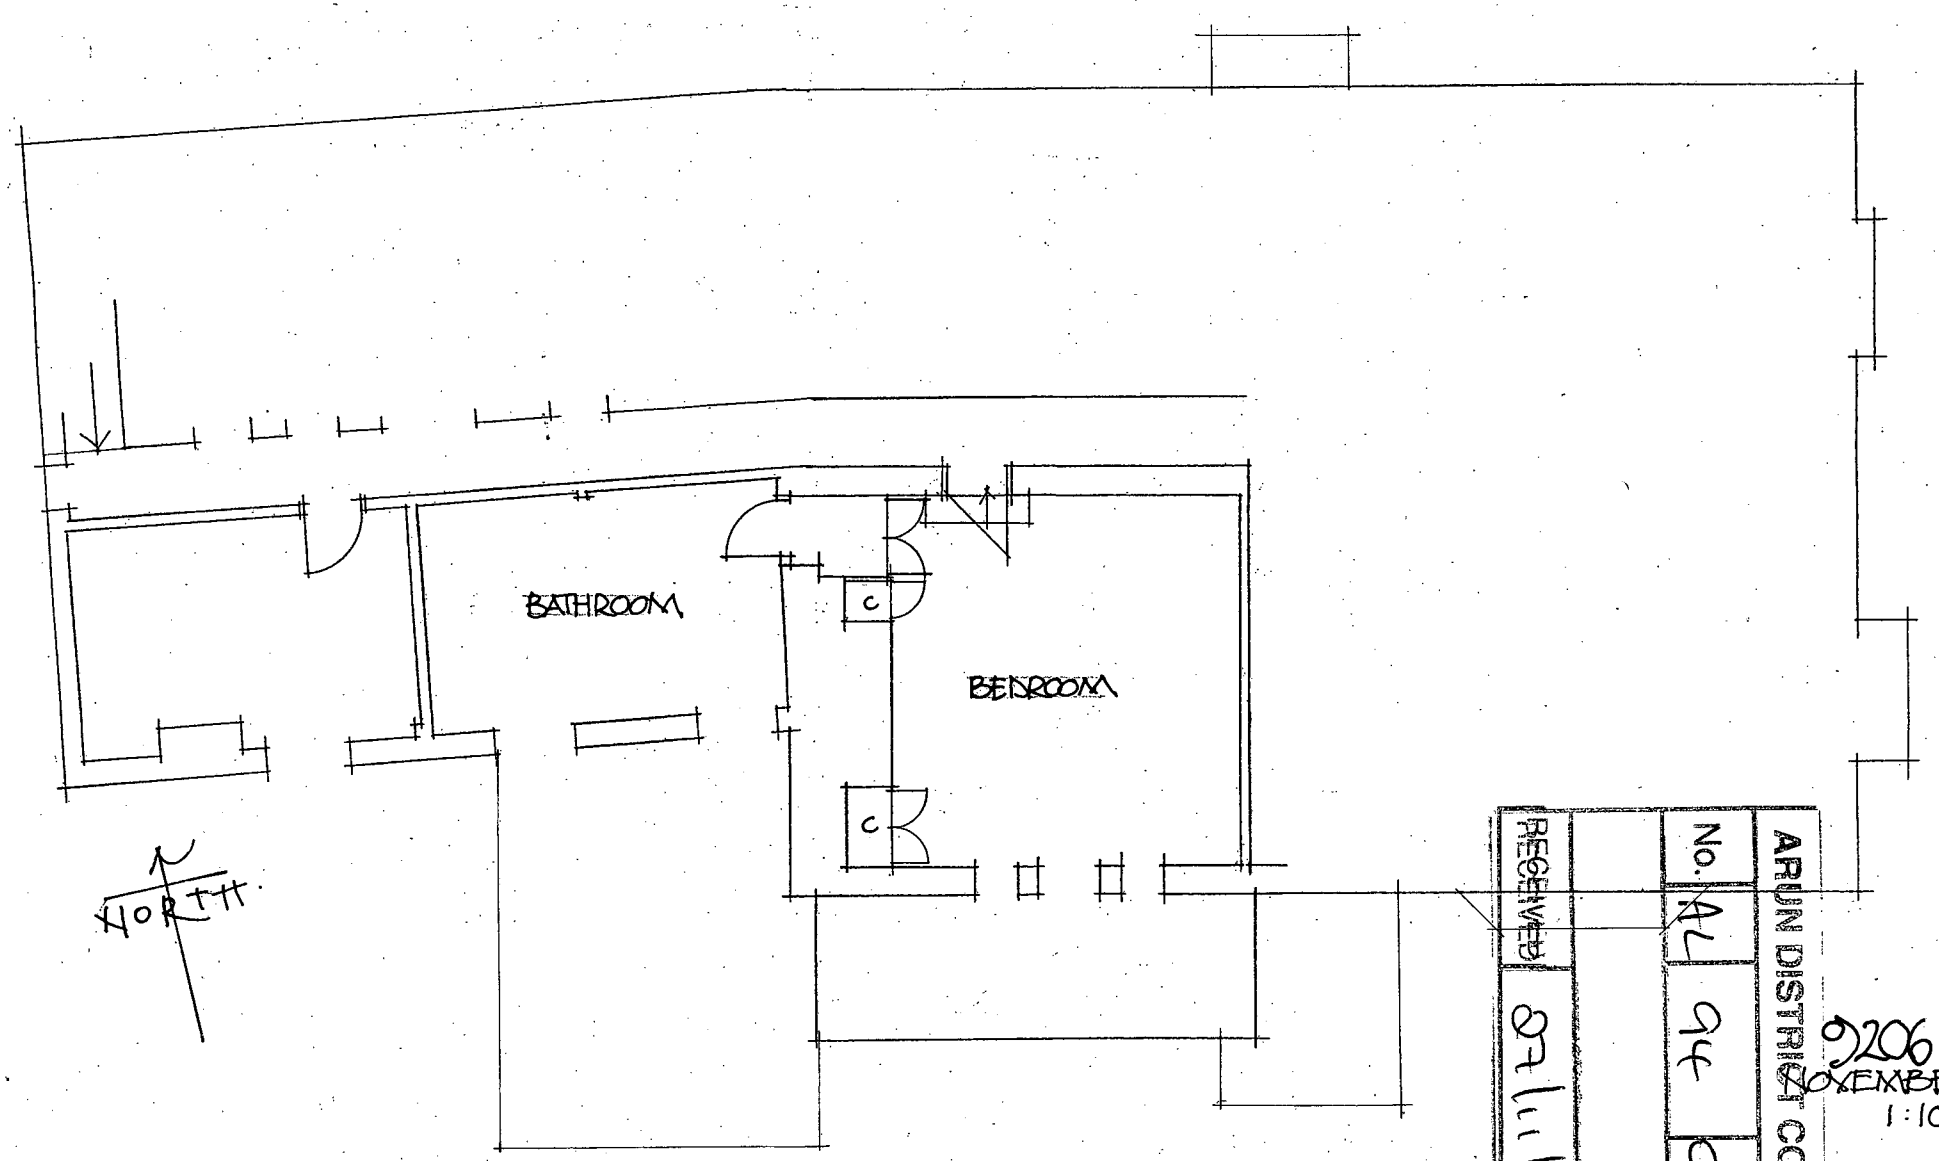

ARUN DISTRICT COUNCIL
No. AL 94 06 7
RECEIVED 27/11/06

9206~2
NOVEMBER 2006
1:100

THE MANOR HOUSE AUNGBOURNE WEST SUSSEX

FIRST FLOOR PLAN

SURVEY.

DOUGLAS BRIGGS
PARTNERSHIP
Architects Urban Designers Town Planners
Telephone 01243 576611 Facsimile 01243 574816
FLINT BARNS . HAM FARM . BOSHAM . WEST SUSSEX . PO18 8EH

ARUN DISTRICT COUNCIL:AL/94/06/L 27/11/2006