
© Douglas Briggs Partnership

This design and copyright remains the property of Douglas Briggs Partnership LLP unless expressly released in writing by Douglas Briggs Partnership LLP

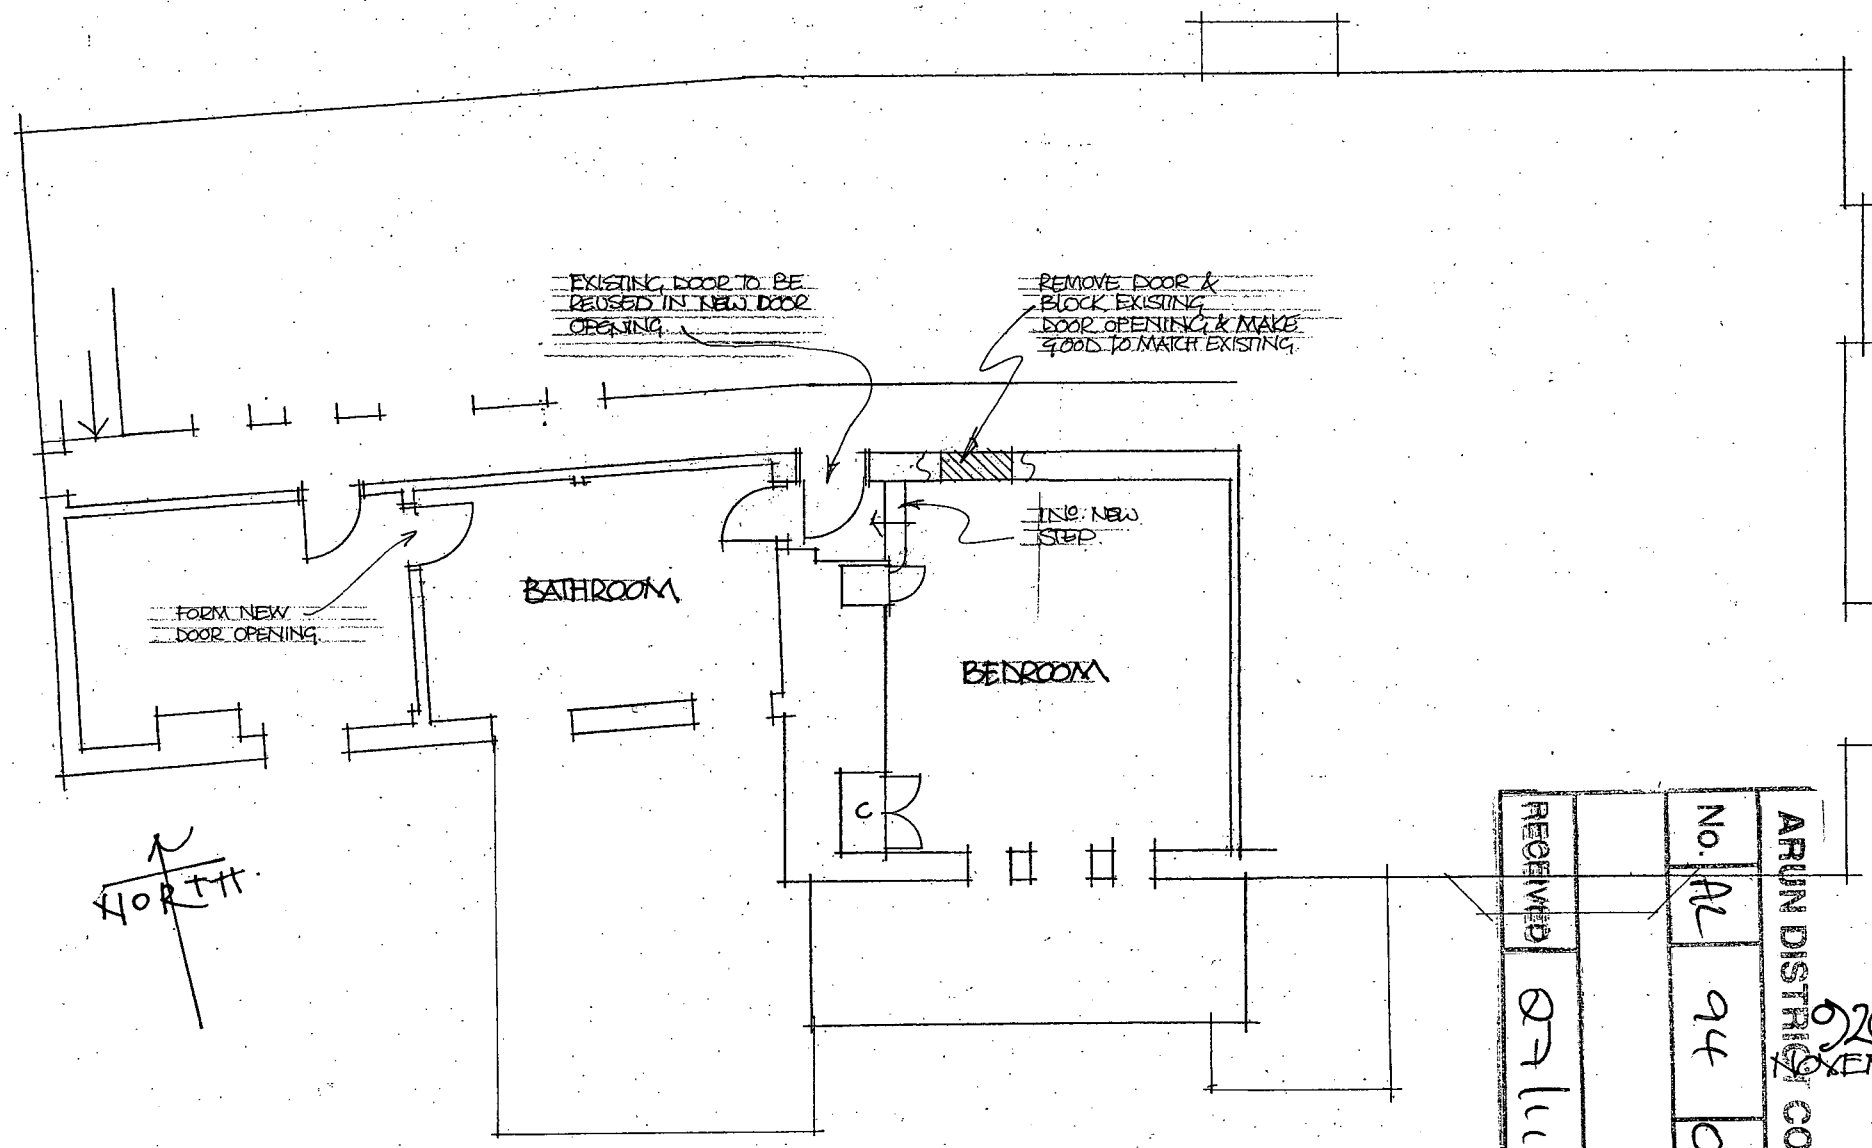

ARUN DISTRICT COUNCIL
RECEIVED 07/11/06
No. AL 94 06 L

9206~3
NOVEMBER 2006
1:100

THE MANOR HOUSE
ALDINGBOURNE
WEST SUSSEX

FIRST FLOOR PLAN. PROPOSED.

DOUGLAS BRIGGS
PARTNERSHIP
Architects Urban Designers Town Planners
Telephone 01243 576611 Facsimile 01243 574816
FLINT BARNS . HAM FARM . BOSHAM . WEST SUSSEX . PO18 8EH

ARUN DISTRICT COUNCIL:AL/94/06/L 27/11/2006