PK

originator

checked

DB

IMPORTANT

If in doubt ask Douglas Briggs Partnership (01243 576611 or. architecture@douglasbriggspartnership.co.uk)

All dimension must be checked on site prior to commencement of works and fabrication.

This drawing/document is to be read in conjunction with other consultants/suppliers information and the Architects contract drawings and specifications etc.

Any discrepancies between different pieces of information that have been supplied are to be notified immediately to Douglas Briggs Partnership.

Any departure from dimensions provided by DBP and the locations, positions or dimensions given in Planning and Building Control approvals shall be notified to Douglas Briggs Partnership prior to departure.

This design and copyright remains the property of Douglas Briggs Partnership LLP unless expressly released in writing by Douglas Briggs partnership LLP.

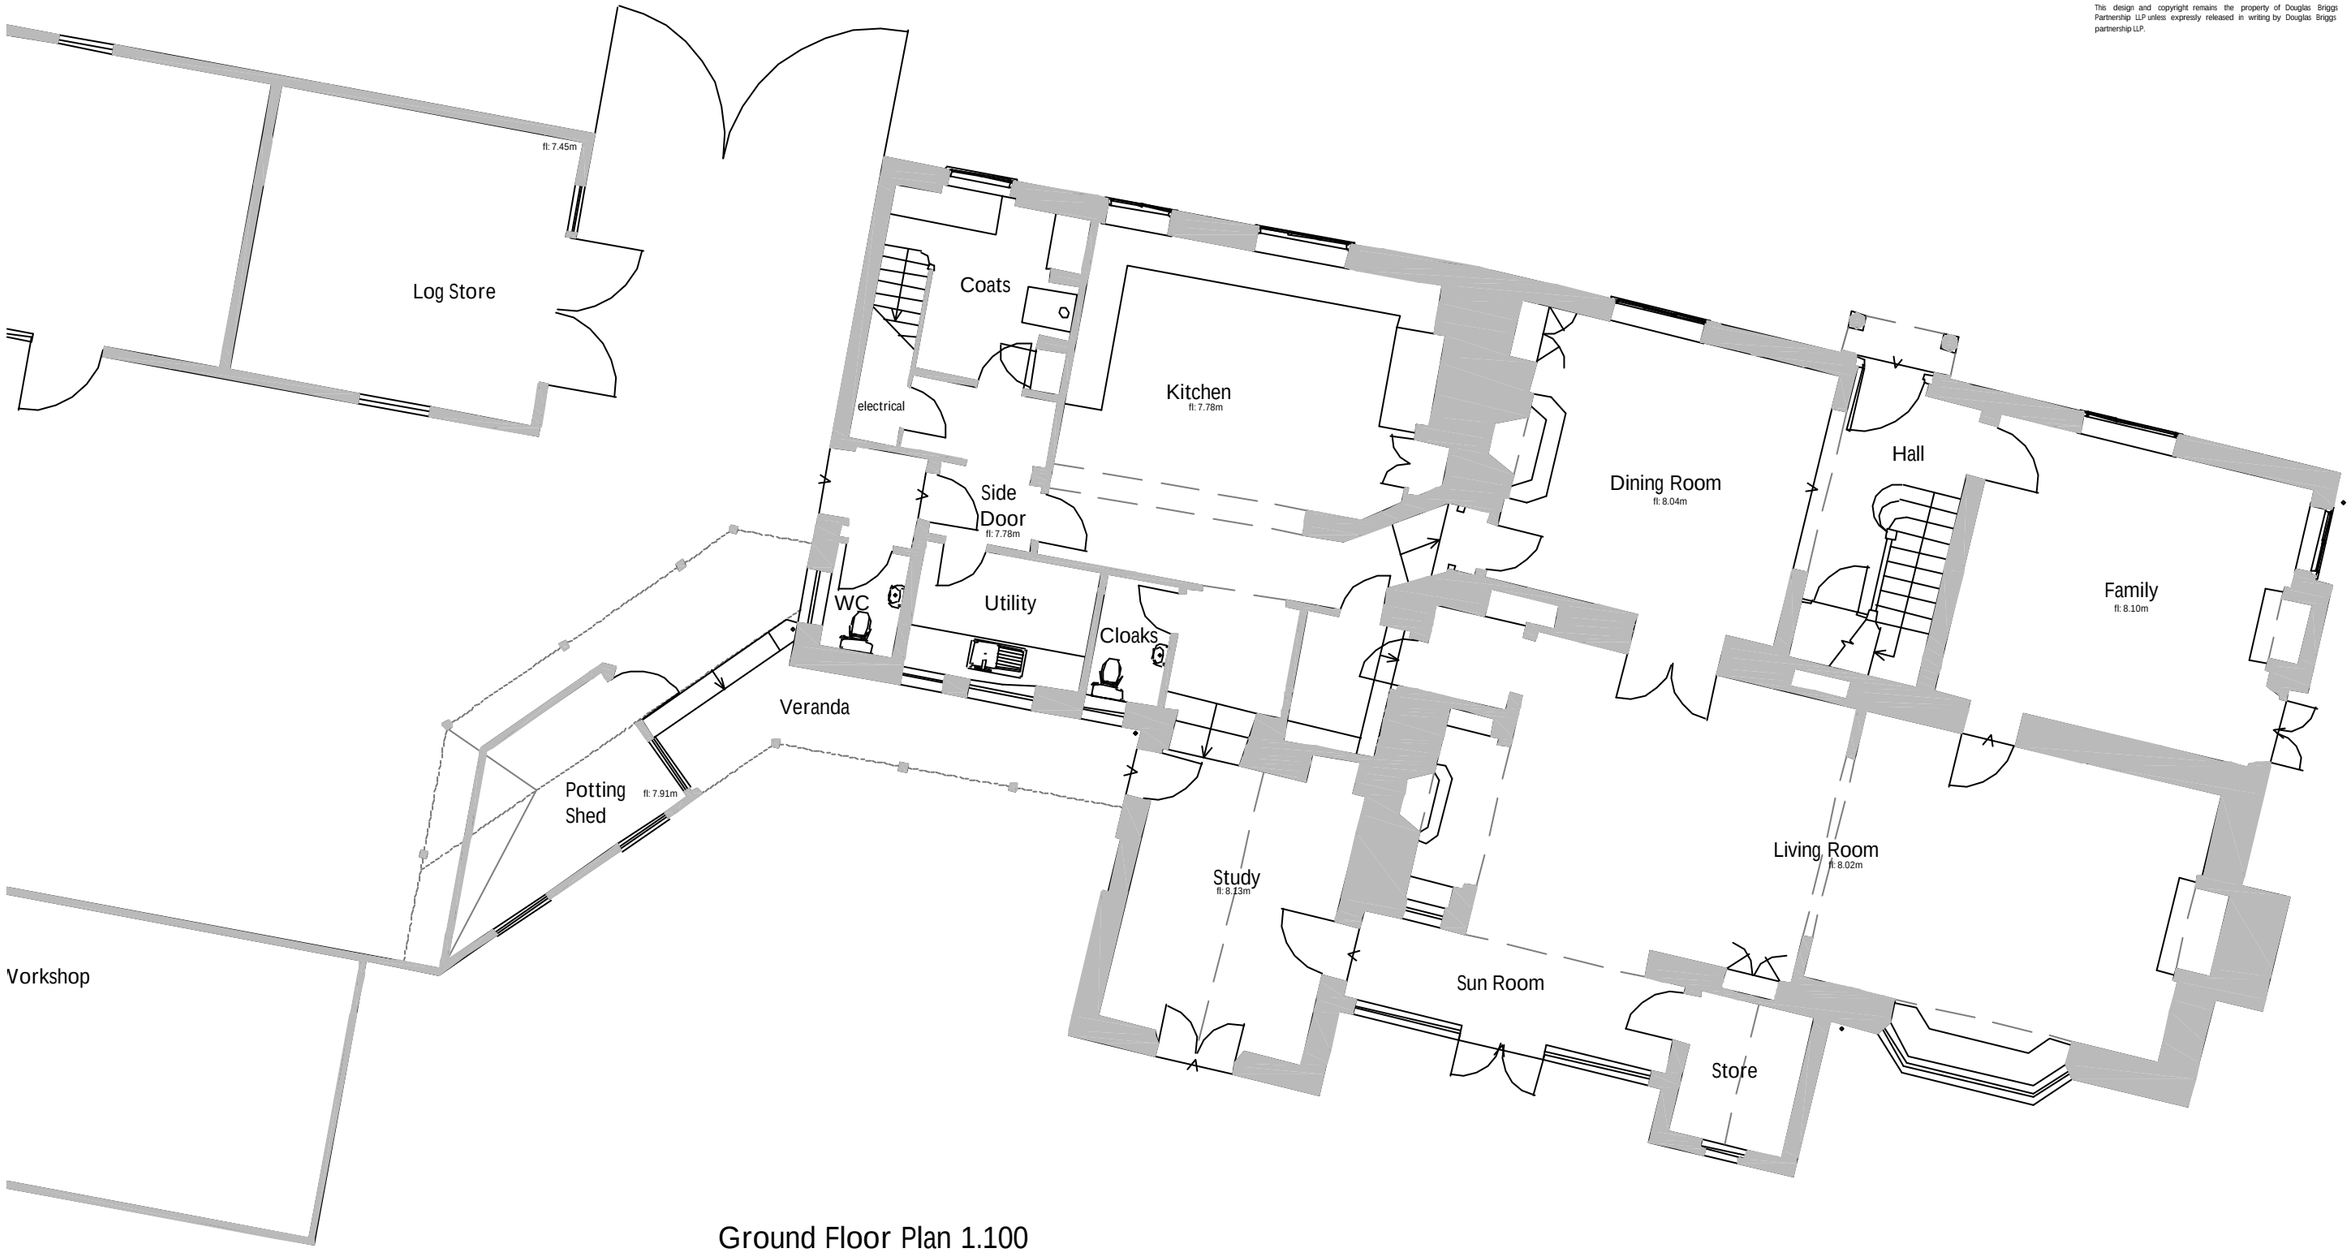

Ground Floor Plan 1.100

THE MANOR

Hook Lane, Aldingbourne

REPLACEMENT WINDOWS

EXISTING
Ground Floor Plan
October 2014
2314-001
1.100@A3

ARUN DISTRICT COUNCIL AL/94/14/L