DO NOT SCALE - IF IN DOUBT ASK

NOTE: BASEWORK SETTING-OUT MUST BE ACCURATE. BRICKWORK MUST BE COMPLETELY LEVEL ALL ROUND AND SET OUT CORRECTLY TO ALLOW VALE'S CONSERVATORY TO FIT AS DESIGNED.

WINDOW CILL & LOW WALL SECTION:

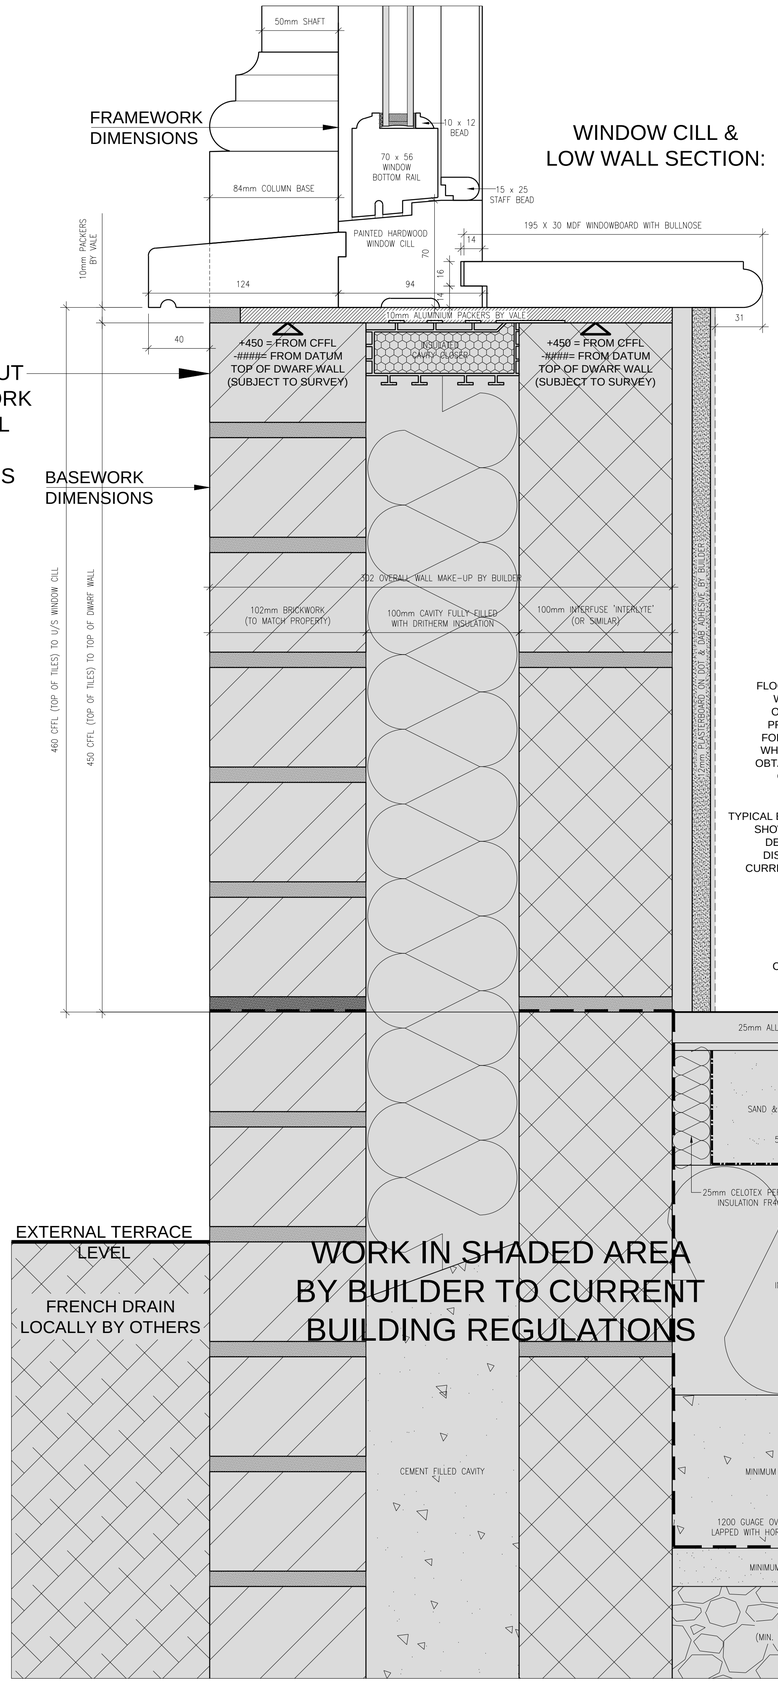

BUILDER IS TO ALLOW FOR THE FLOOR FINISH (i.e. TIMBER/TILE/CARPET) WHEN WORKING OUT THE HEIGHT OF THE SCREED. ALLOWANCE AND PREPARATION MUST ALSO BE MADE FOR UNDERFLOOR HEATING SYSTEMS WHEN REQUIRED. DETAILS SHOULD BE OBTAINED DIRECTLY FROM THE CLIENTS CHOSEN UNDERFLOOR HEATING SUPPLIER. (ie. DEVI)

TYPICAL BASEWORK/FOUNDATION CONSTRUCTION SHOWN BELOW, ACTUAL CONSTRUCTION DETAILS ARE LEFT TO THE BUILDERS DISCRETION BUT MUST COMPLY WITH CURRENT REGULATIONS AND REGULATIONS OF LOCAL AUTHORITIES

±0000 = FROM CFFL
+##### = FROM DATUM
CONSERVATORY FINISHED FLOOR LEVEL (CFFL)
TOP OF FLOOR TILES

BI-FOLD DOUBLE DOOR CILL SECTION:

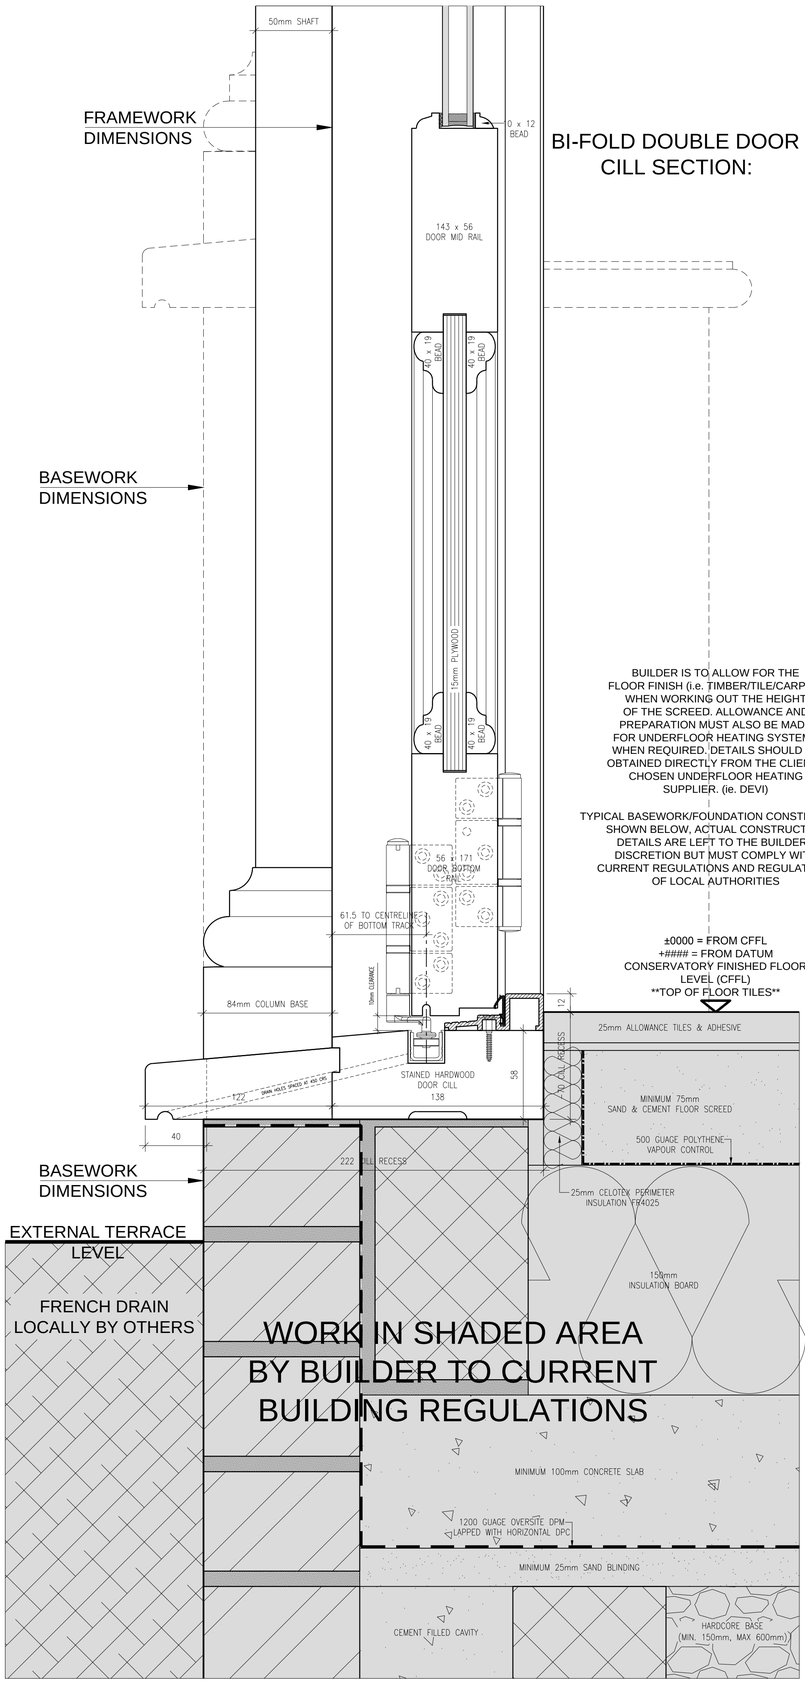

BUILDER IS TO ALLOW FOR THE FLOOR FINISH (i.e. TIMBER/TILE/CARPET) WHEN WORKING OUT THE HEIGHT OF THE SCREED. ALLOWANCE AND PREPARATION MUST ALSO BE MADE FOR UNDERFLOOR HEATING SYSTEMS WHEN REQUIRED. DETAILS SHOULD BE OBTAINED DIRECTLY FROM THE CLIENTS CHOSEN UNDERFLOOR HEATING SUPPLIER. (ie. DEVI)

TYPICAL BASEWORK/FOUNDATION CONSTRUCTION SHOWN BELOW, ACTUAL CONSTRUCTION DETAILS ARE LEFT TO THE BUILDERS DISCRETION BUT MUST COMPLY WITH CURRENT REGULATIONS AND REGULATIONS OF LOCAL AUTHORITIES

±0000 = FROM CFFL
+##### = FROM DATUM
CONSERVATORY FINISHED FLOOR LEVEL (CFFL)
TOP OF FLOOR TILES

VALE GARDEN HOUSES LTD
LONDONTHORPE ROAD
GRANTHAM
LINCOLNSHIRE, NG31 9SJ
TEL: 01476 564433 FAX: 01476 578555

NOTE:
BASEWORKS ARE TO BE SET OUT ONLY TO FOUNDATION DRAWINGS. CONTRACTORS AND ERECTORS MUST VERIFY ALL DIMENSIONS ON SITE BEFORE WORK COMMENCES.

THIS DRAWING, ITS DESIGN AND APPLICATION TO SITE, AND ITS COMPONENTS REMAINS THE PROPERTY OF VALE GARDEN HOUSES LTD. AND MAY NOT BE REPRODUCED IN ANY WAY WITHOUT PRIOR CONSENT

Rev	Date:	Details:

Client: Mr & Mrs Dunn

Address: Manor House, Park lane, Aldingbourne, Chichester, West Sussex, PO20 3TJ

Title: Planning Cill & Low Wall Section

Scale: 1 : 2	Date: 26/11/2014
Drawn By: S.H.	Checked By:

Drawing No. DUN1777/20

Revision:

ARUN DISTRICT COUNCIL ALAN1451

DO NOT SCALE - IF IN DOUBT ASK

RIDGE DETAIL:
(22.5° ROOF PITCH)

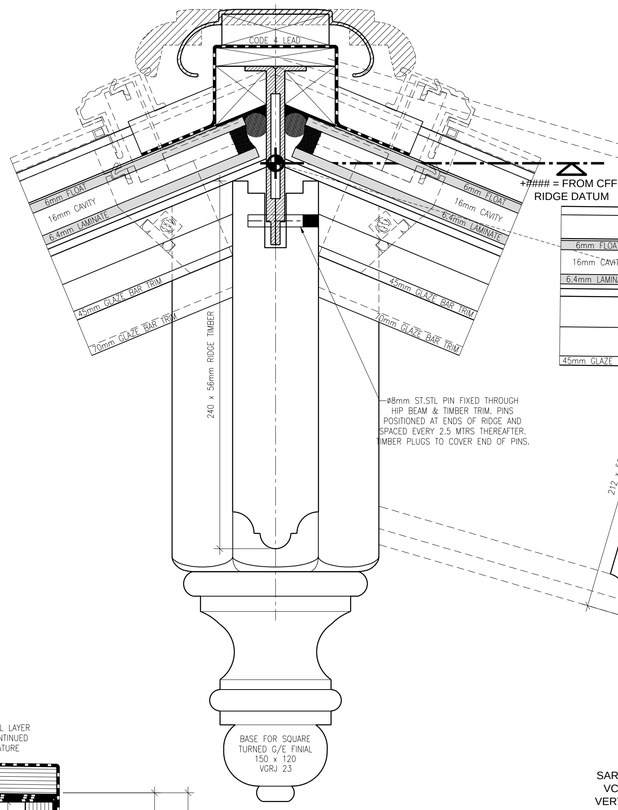

HIP DETAIL:
(16.32° ROOF PITCH)

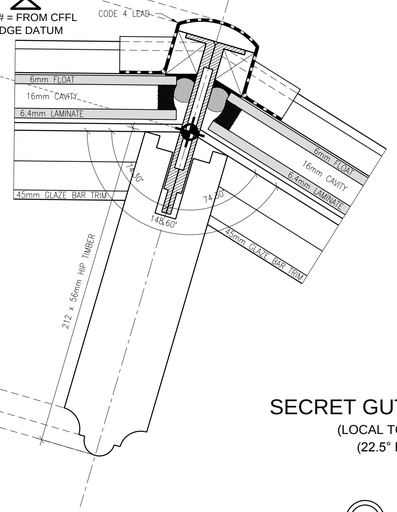

GLAZEBAR DETAIL:

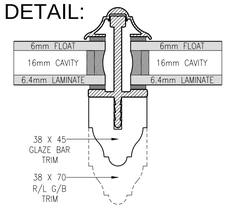

SECRET GUTTER DETAIL #1:
(LOCAL TO FRAMEWORK)
(22.5° ROOF PITCH)

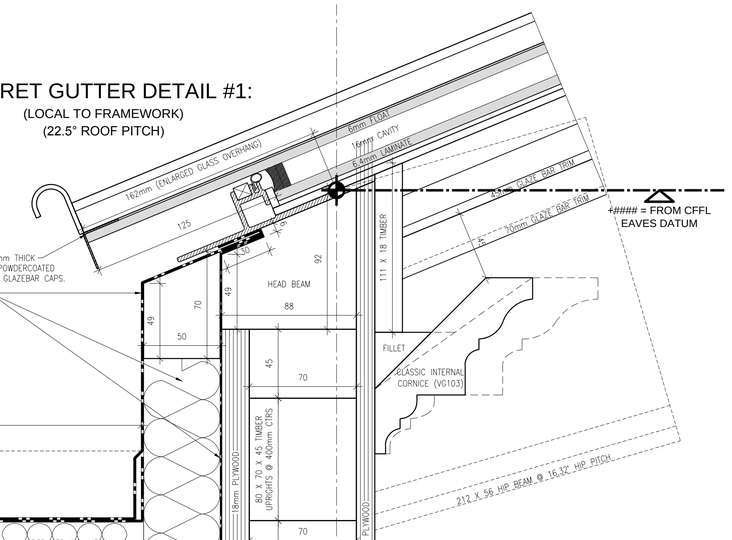

SARNAFIL CONTRACTOR MUST INSTALL THE VCL/BARRIER, UPSTAND INSULATION AND VERTICAL SARNAFIL MEMBRANE TO ENABLE VALE TO INSTALL THE GLAZED ROOFLIGHTS WHILST WORKING OFF OF THE STRUCTURAL PLYWOOD DECK. SARNAFIL CONTRACTOR CAN THEN FINISH OF THE FLAT ROOFING ONCE VALE HAVE COMPLETED THE ROOFLIGHTS.

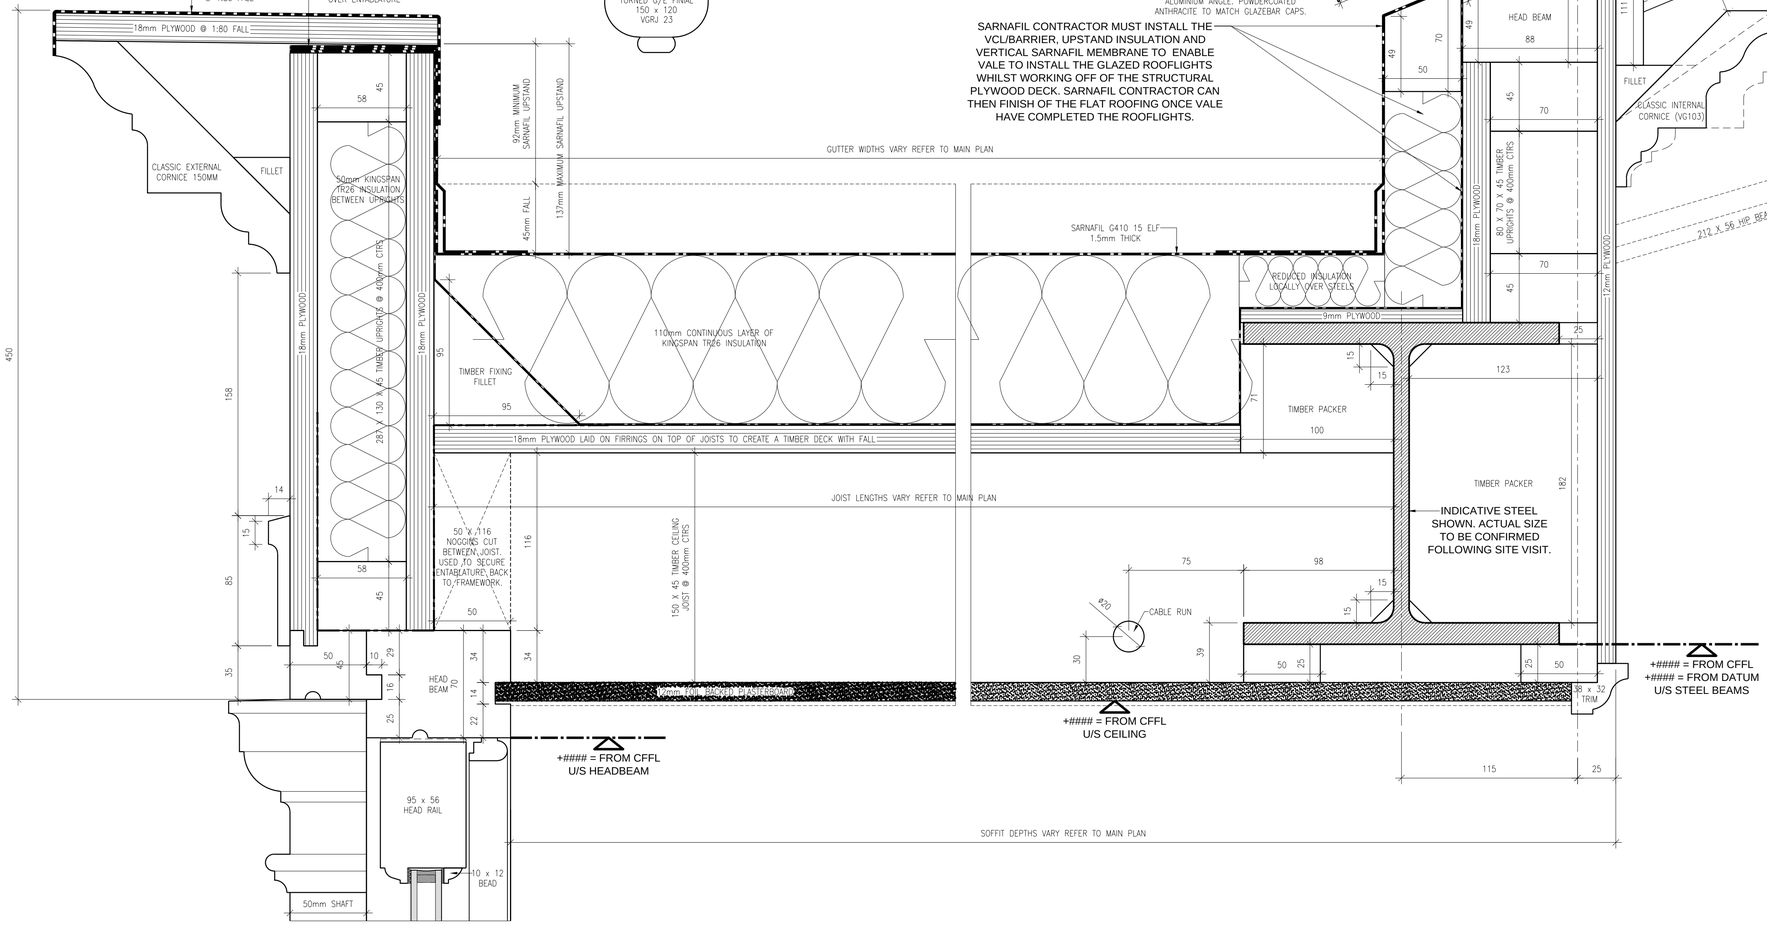

VALE GARDEN HOUSES LTD
LONDONTHORPE ROAD
GRANTHAM
LINCOLNSHIRE, NG31 9SJ
TEL: 01476 564433 FAX: 01476 578555

NOTE:
BASEWORKS ARE TO BE SET OUT ONLY TO FOUNDATION DRAWINGS. CONTRACTORS AND ERECTORS MUST VERIFY ALL DIMENSIONS ON SITE BEFORE WORK COMMENCES.

THIS DRAWING, ITS DESIGN AND APPLICATION TO SITE, AND ITS COMPONENTS REMAINS THE PROPERTY OF VALE GARDEN HOUSES LTD. AND MAY NOT BE REPRODUCED IN ANY WAY WITHOUT PRIOR CONSENT

Rev	Date:	Details:

Client: Mr & Mrs Dunn

Address: Manor House, Park lane, Aldingbourne, Chichester, West Sussex, PO20 3TJ

Title: Planning Roof & Eaves Construction Details

Scale:	Date:
1 : 2	26/11/2014
Drawn By: S.H.	Checked By:

Drawing No. DUN1777/21

Revision:

ARUN DISTRICT COUNCIL AUTHORISATION

DO NOT SCALE - IF IN DOUBT ASK

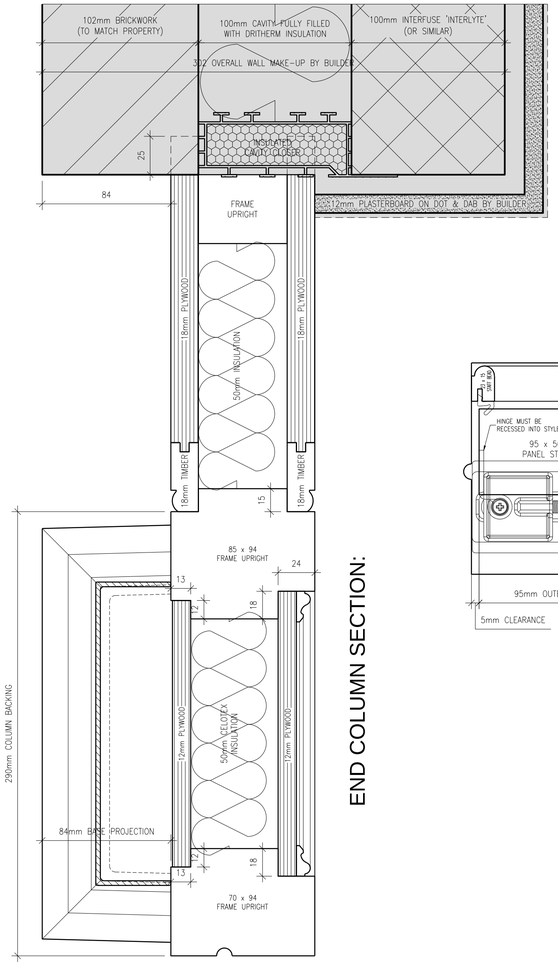

END COLUMN SECTION:

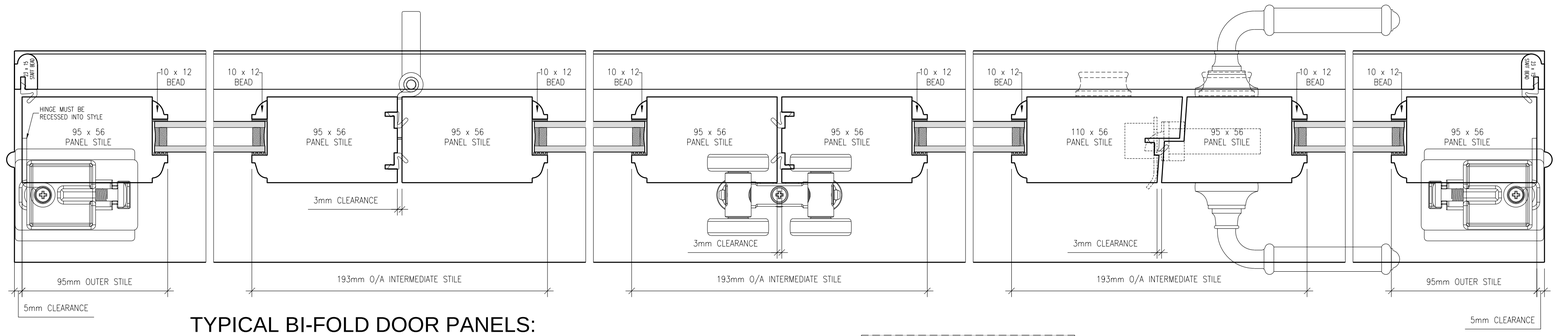

TYPICAL BI-FOLD DOOR PANELS:

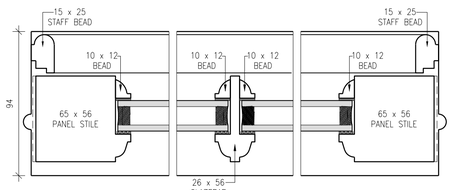

TYPICAL WINDOW PANEL:

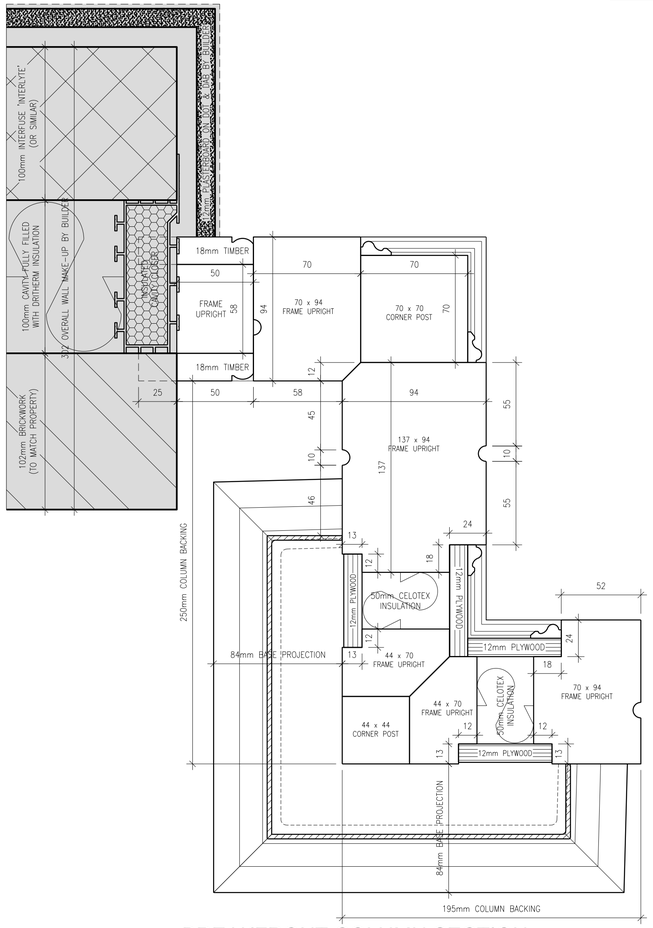

BREAKFRONT COLUMN SECTION:

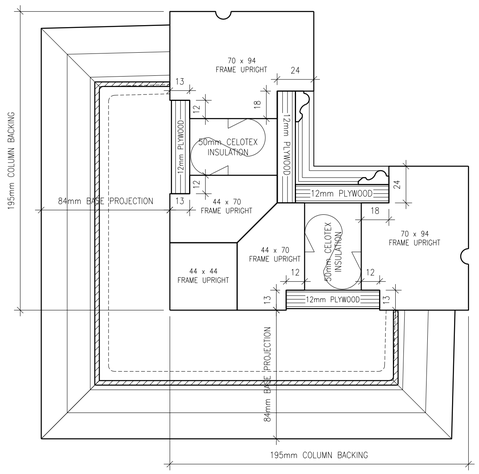

CORNER COLUMN SECTION:

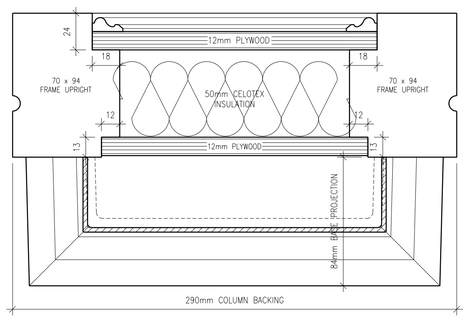

INLINE COLUMN SECTION:

VALE GARDEN HOUSES LTD

LONDONTHORPE ROAD
GRANTHAM
LINCOLNSHIRE, NG31 9SJ
TEL: 01476 564433 FAX: 01476 578555

NOTE:
BASEWORKS ARE TO BE SET OUT ONLY TO FOUNDATION DRAWINGS. CONTRACTORS AND ERECTORS MUST VERIFY ALL DIMENSIONS ON SITE BEFORE WORK COMMENCES.

THIS DRAWING, ITS DESIGN AND APPLICATION TO SITE, AND ITS COMPONENTS REMAINS THE PROPERTY OF VALE GARDEN HOUSES LTD. AND MAY NOT BE REPRODUCED IN ANY WAY WITHOUT PRIOR CONSENT

Rev	Date:	Details:

Client: Mr & Mrs Dunn

Address: Manor House, Park lane, Aldingbourne, Chichester, West Sussex, PO20 3TJ

Title: Planning Column Plan

Scale: 1 : 2	Date: 26/11/2014
Drawn By: S.H.	Checked By:

Drawing No. DUN1777/22

Revision:

ARUN DISTRICT COUNCIL AU/94/141