


\\SERVER1\PLANNING\CURRENT PROJECTS\BARRATT SOUTHAMPTON\160104 WESTERGATE, WEST SUSSEX\SITE LAYOUT\LOCATION PLAN

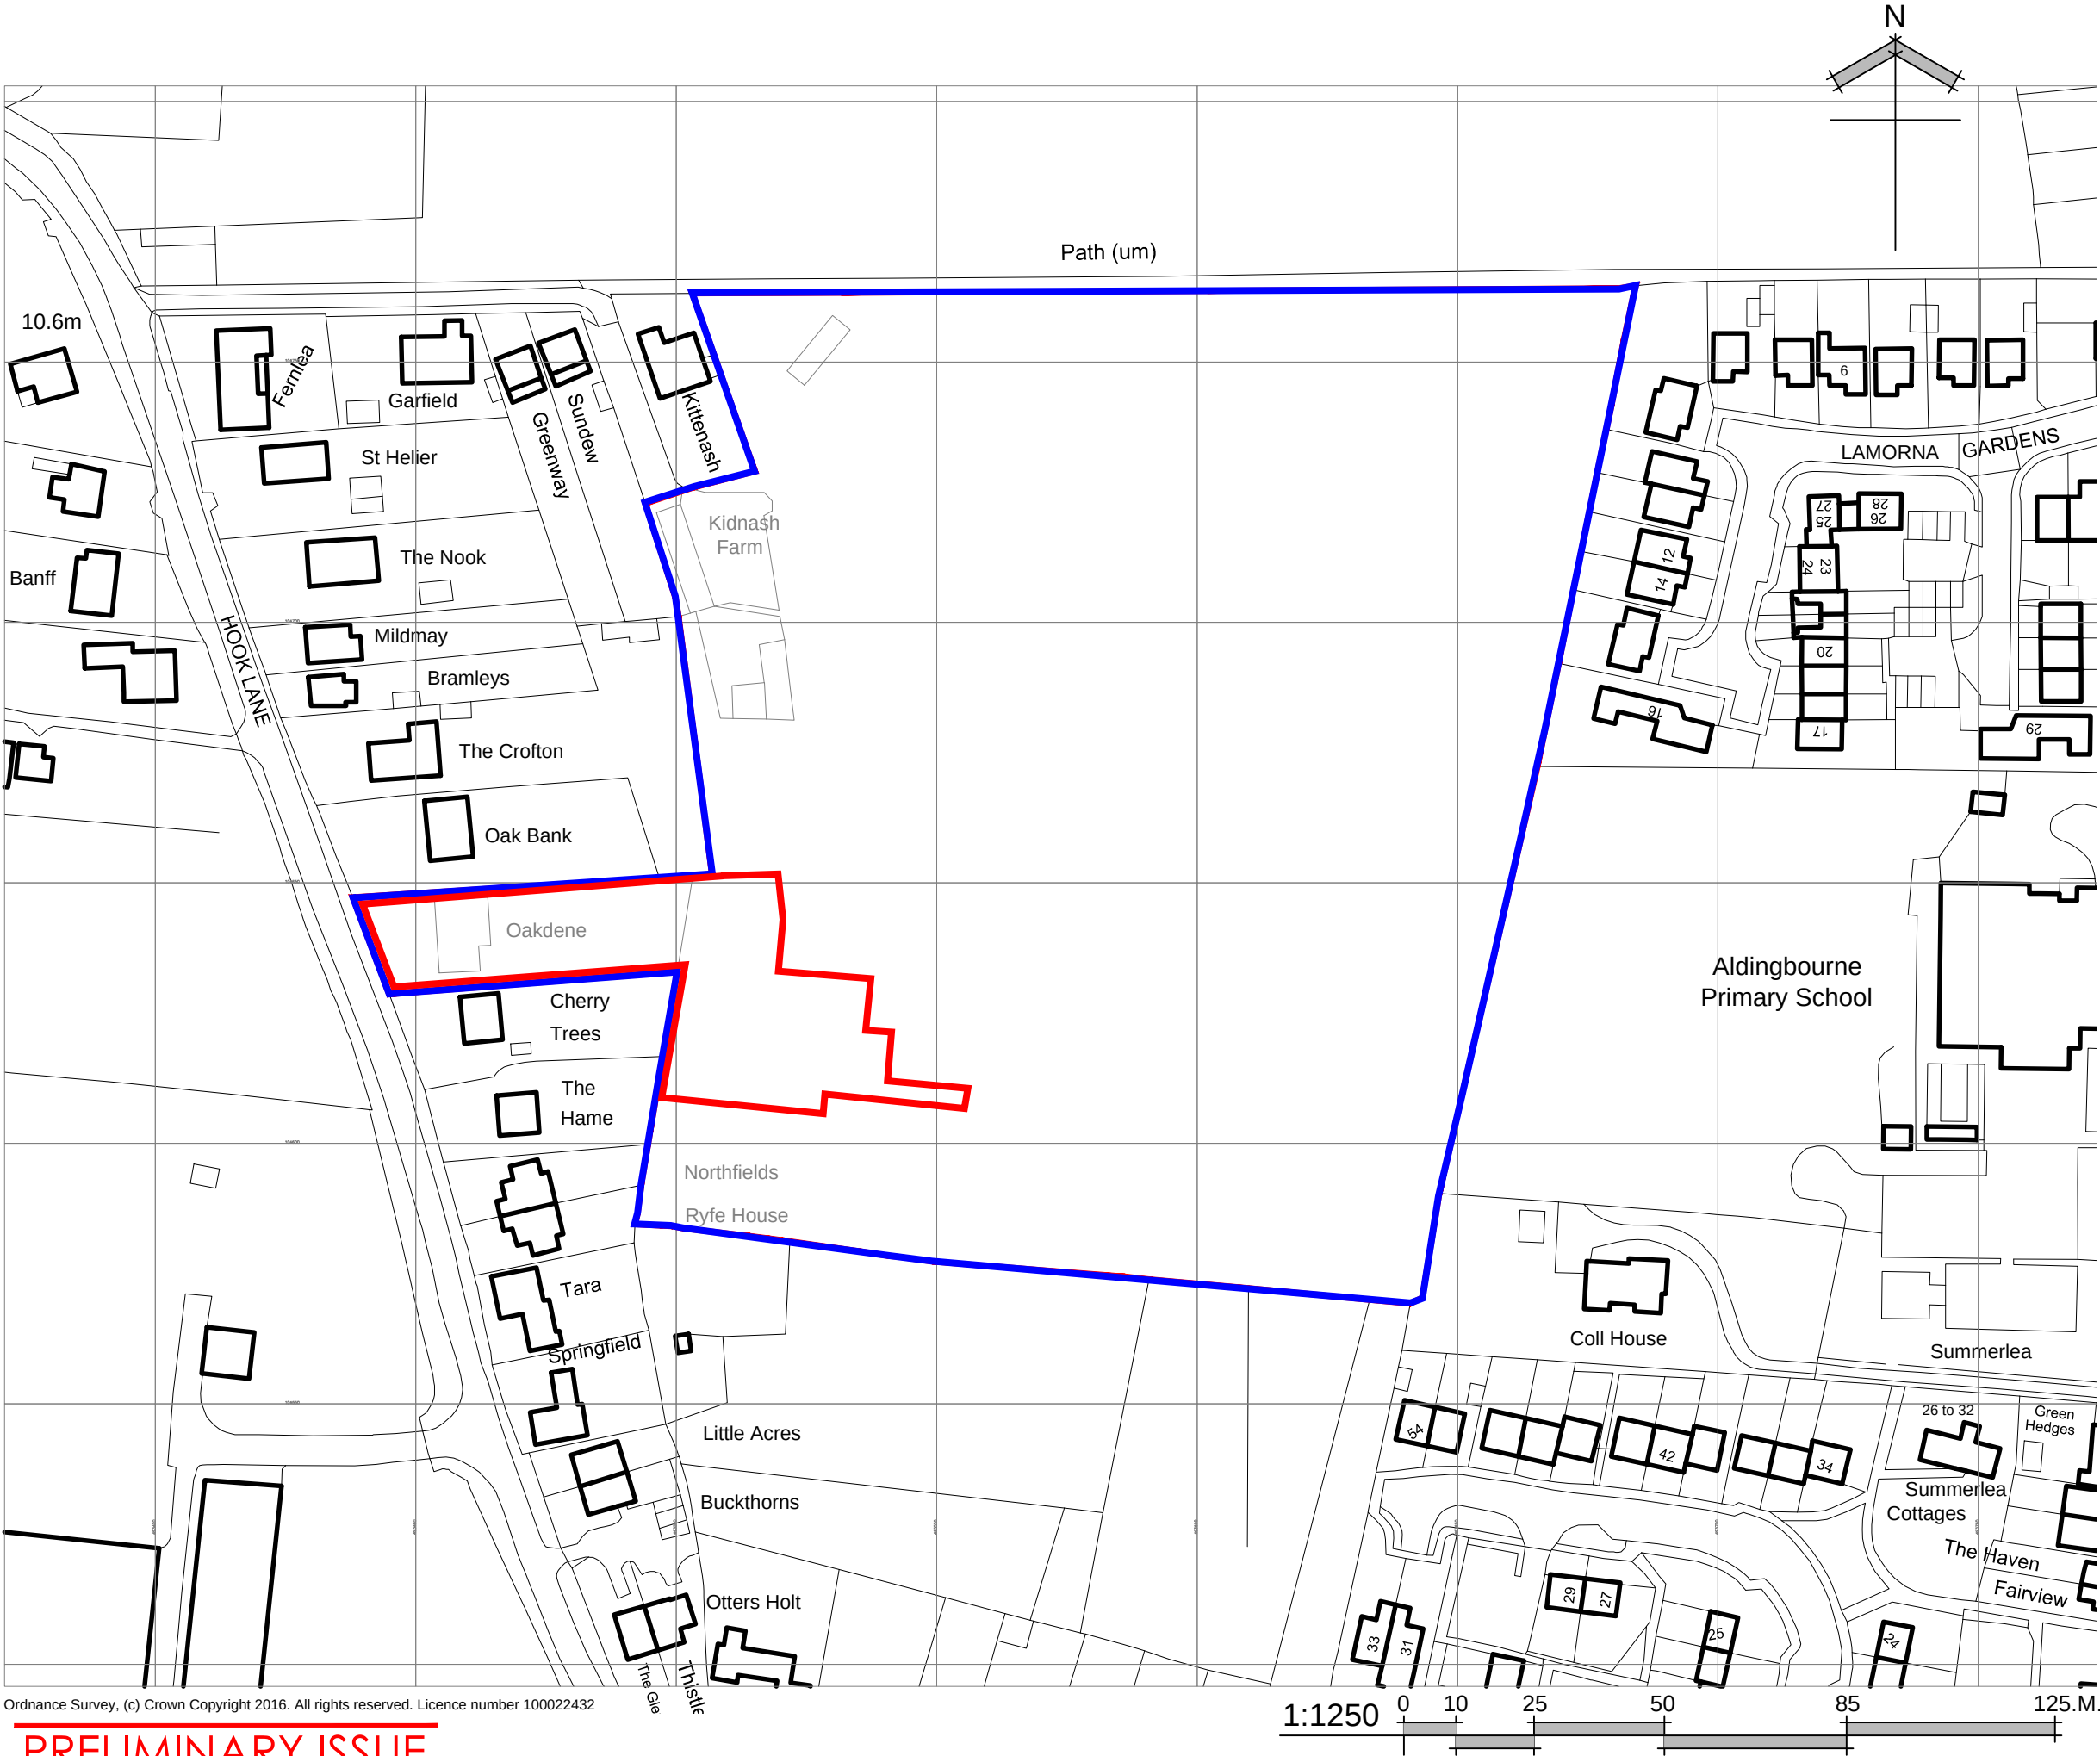

Ordnance Survey, (c) Crown Copyright 2016. All rights reserved. Licence number 100022432

PRELIMINARY ISSUE

Drawn by : LMB

Checked by :

Date: APR '16

© This drawing and the works depicted contains information that is the copyright of Carlton Design Partnership Ltd. This drawing may also contain copyrighted information of third parties. This drawing or part thereof may not be reproduced, re-used or altered except with the written permission of the originators. No liability will be accepted for amendments made by third parties. Scaled measurements must not be taken from this drawing. Any discrepancy or disparity must be notified to the originator in writing. This drawing may contain Ordnance Survey Data that is subject to Crown Copyright. All Rights reserved.

Revisions

Rev	Date	Drawn	Checked
-----	------	-------	---------

Legend

Application Boundary.

Project:

LAND TO THE EAST OF HOOK LANE
WESTERGATE
WEST SUSSEX

Drawing Title:

LOCATION PLAN

DAVID WILSON HOMES
WHERE QUALITY LIVES

carlton

design partnership

selwyn house, 32a castle way, southampton, so14 2aw

tel: 023 8071 9400

carlton design partnership ltd reg:7326416

registered office: 7 Trinity 161 Old Christchurch Rd B&H 1JU

Scale: 1:1250 @ A3

Drg No: 160104/LP

Rev: