



DAVID WILSON HOMES

WHERE QUALITY LIVES

THE FURLONGS

Land to the East of Hook Lane, Westergate, West Sussex

PROPOSAL

APPROVED ☐ APPROVED with comments ☐ NOT APPROVED ☐

COMMENTS

NAME


DATE

PRINTED

ASSEMBLED

COLLECTED

*Internal use only.

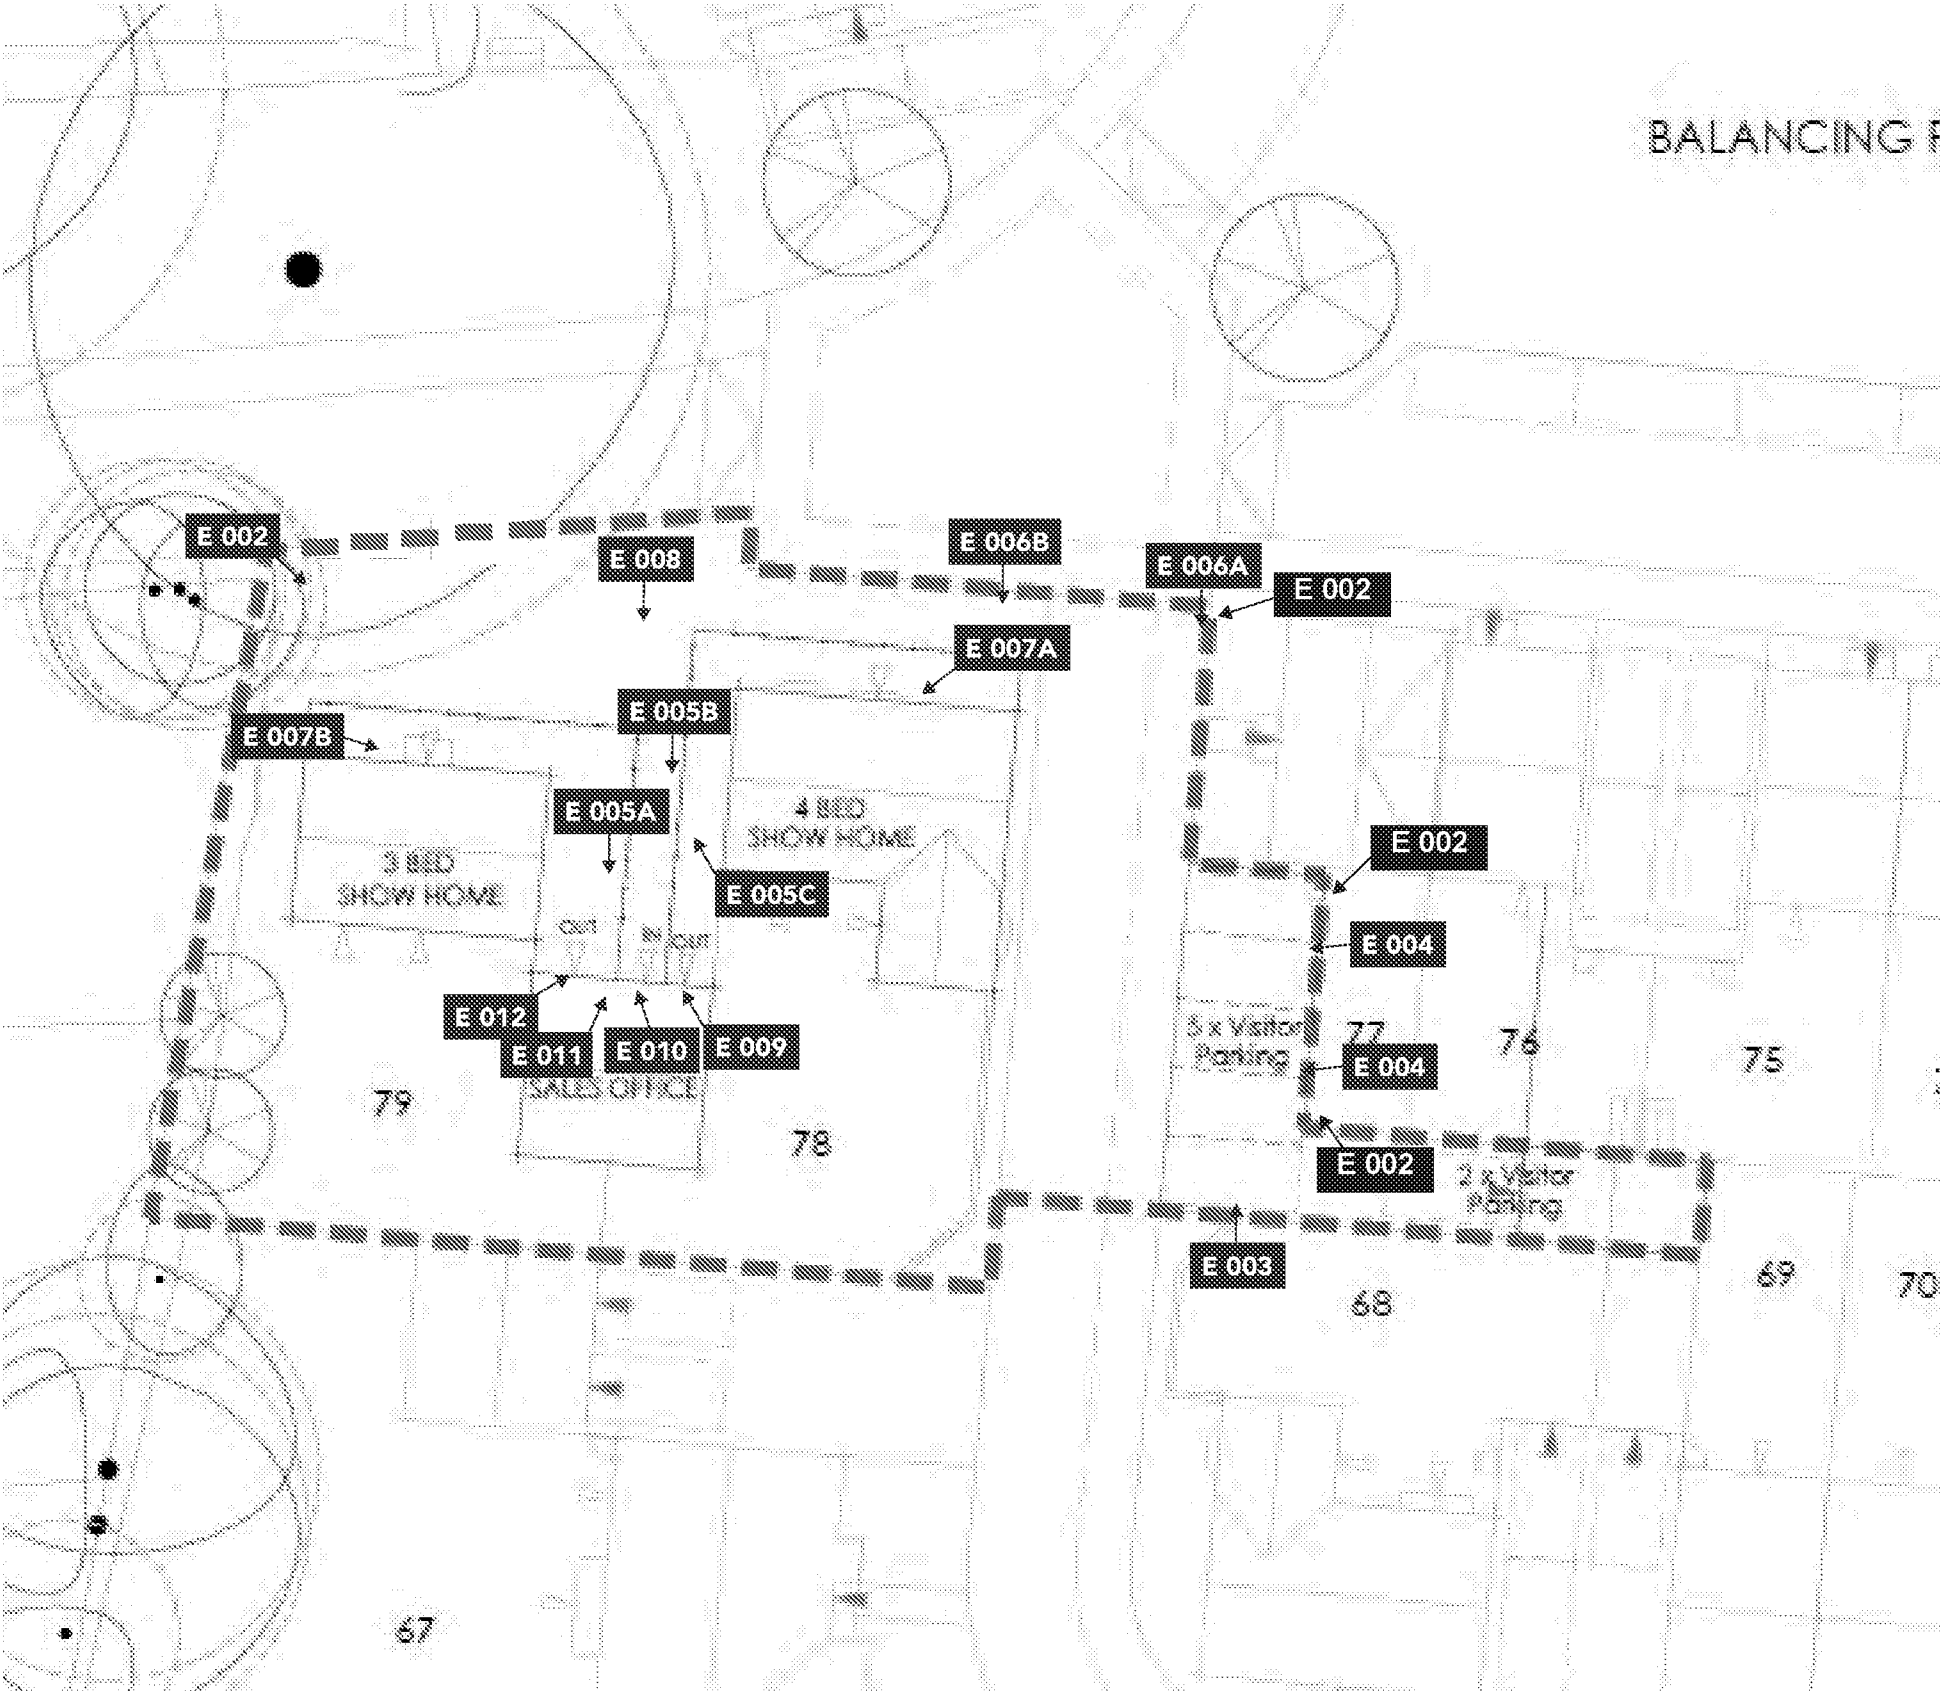

	PRINT: C100 M57 Y12 K66 PAINT: N/A VINYL: Digitally printed MATCH: N/A		PRINT: C45 M16 Y9 K24 PAINT: N/A VINYL: Digitally printed MATCH: N/A		PRINT: C17 M4 Y6 K4 PAINT: N/A VINYL: Digitally printed MATCH: N/A
	PRINT: C31 M87 Y66 K25 PAINT: N/A VINYL: Digitally printed MATCH: N/A		PRINT: C0 M0 Y0 K0 PAINT: N/A VINYL: Digitally printed MATCH: N/A		
FONTS: Raleway Med (Sample TEXT 1234) Century Gothic (Sample TEXT 1234) Century Gothic Bold (Sample TEXT 1234)					


DRAWING NOTES
ALL DIMENSIONS ARE IN MILLIMETRES (mm) AND WITHIN ± 3mm UNLESS OTHERWISE SPECIFIED. DO NOT SCALE FROM DRAWINGS.
ALL COLOURS ARE INDICATIVE AND MAY NOT BE AN EXACT MATCH OF FINAL PRODUCT COLOUR.
ALL CONSTRUCTION RELATED PRODUCTS TO QUALITY REQUIREMENT EN 1090/EC2 UNLESS OTHERWISE SPECIFIED BY A WELDING SYMBOL IN ACCORDANCE WITH EN 22553 ALL WELDS SHALL BE A MINIMUM LEG LENGTH OF 50MM.
REVISION NOTES ARE RELATIVE TO THE INDIVIDUAL PAGE WRITTEN ON.

REV	DESCRIPTION	DATE	DESIGNER
00	Initial proposal	24-03-17	A.Almasi
01		03-04-17	DATE 24-03-17
			© THIS DRAWING/DESIGN IS COPYRIGHTED AND IS THE PROPERTY OF PEARCE SIGNS LTD. IT IS TO BE USED BETWEEN THEMSELVES AND THE CLIENT AND ANY REPRODUCTION WITHOUT WRITTEN PERMISSION IS STRICTLY PROHIBITED.

CLIENT David Wilson Homes	SIGN Site Plan
SITE ADDRESS Land to the East of Hook Lane, Westergate West Sussex	DWG No. 001283
	REV 01
	SCALE @A3 1: _
	SHEET 1

PRINTED	ASSEMBLED	COLLECTED
☐	☐	☐

*Internal use only.

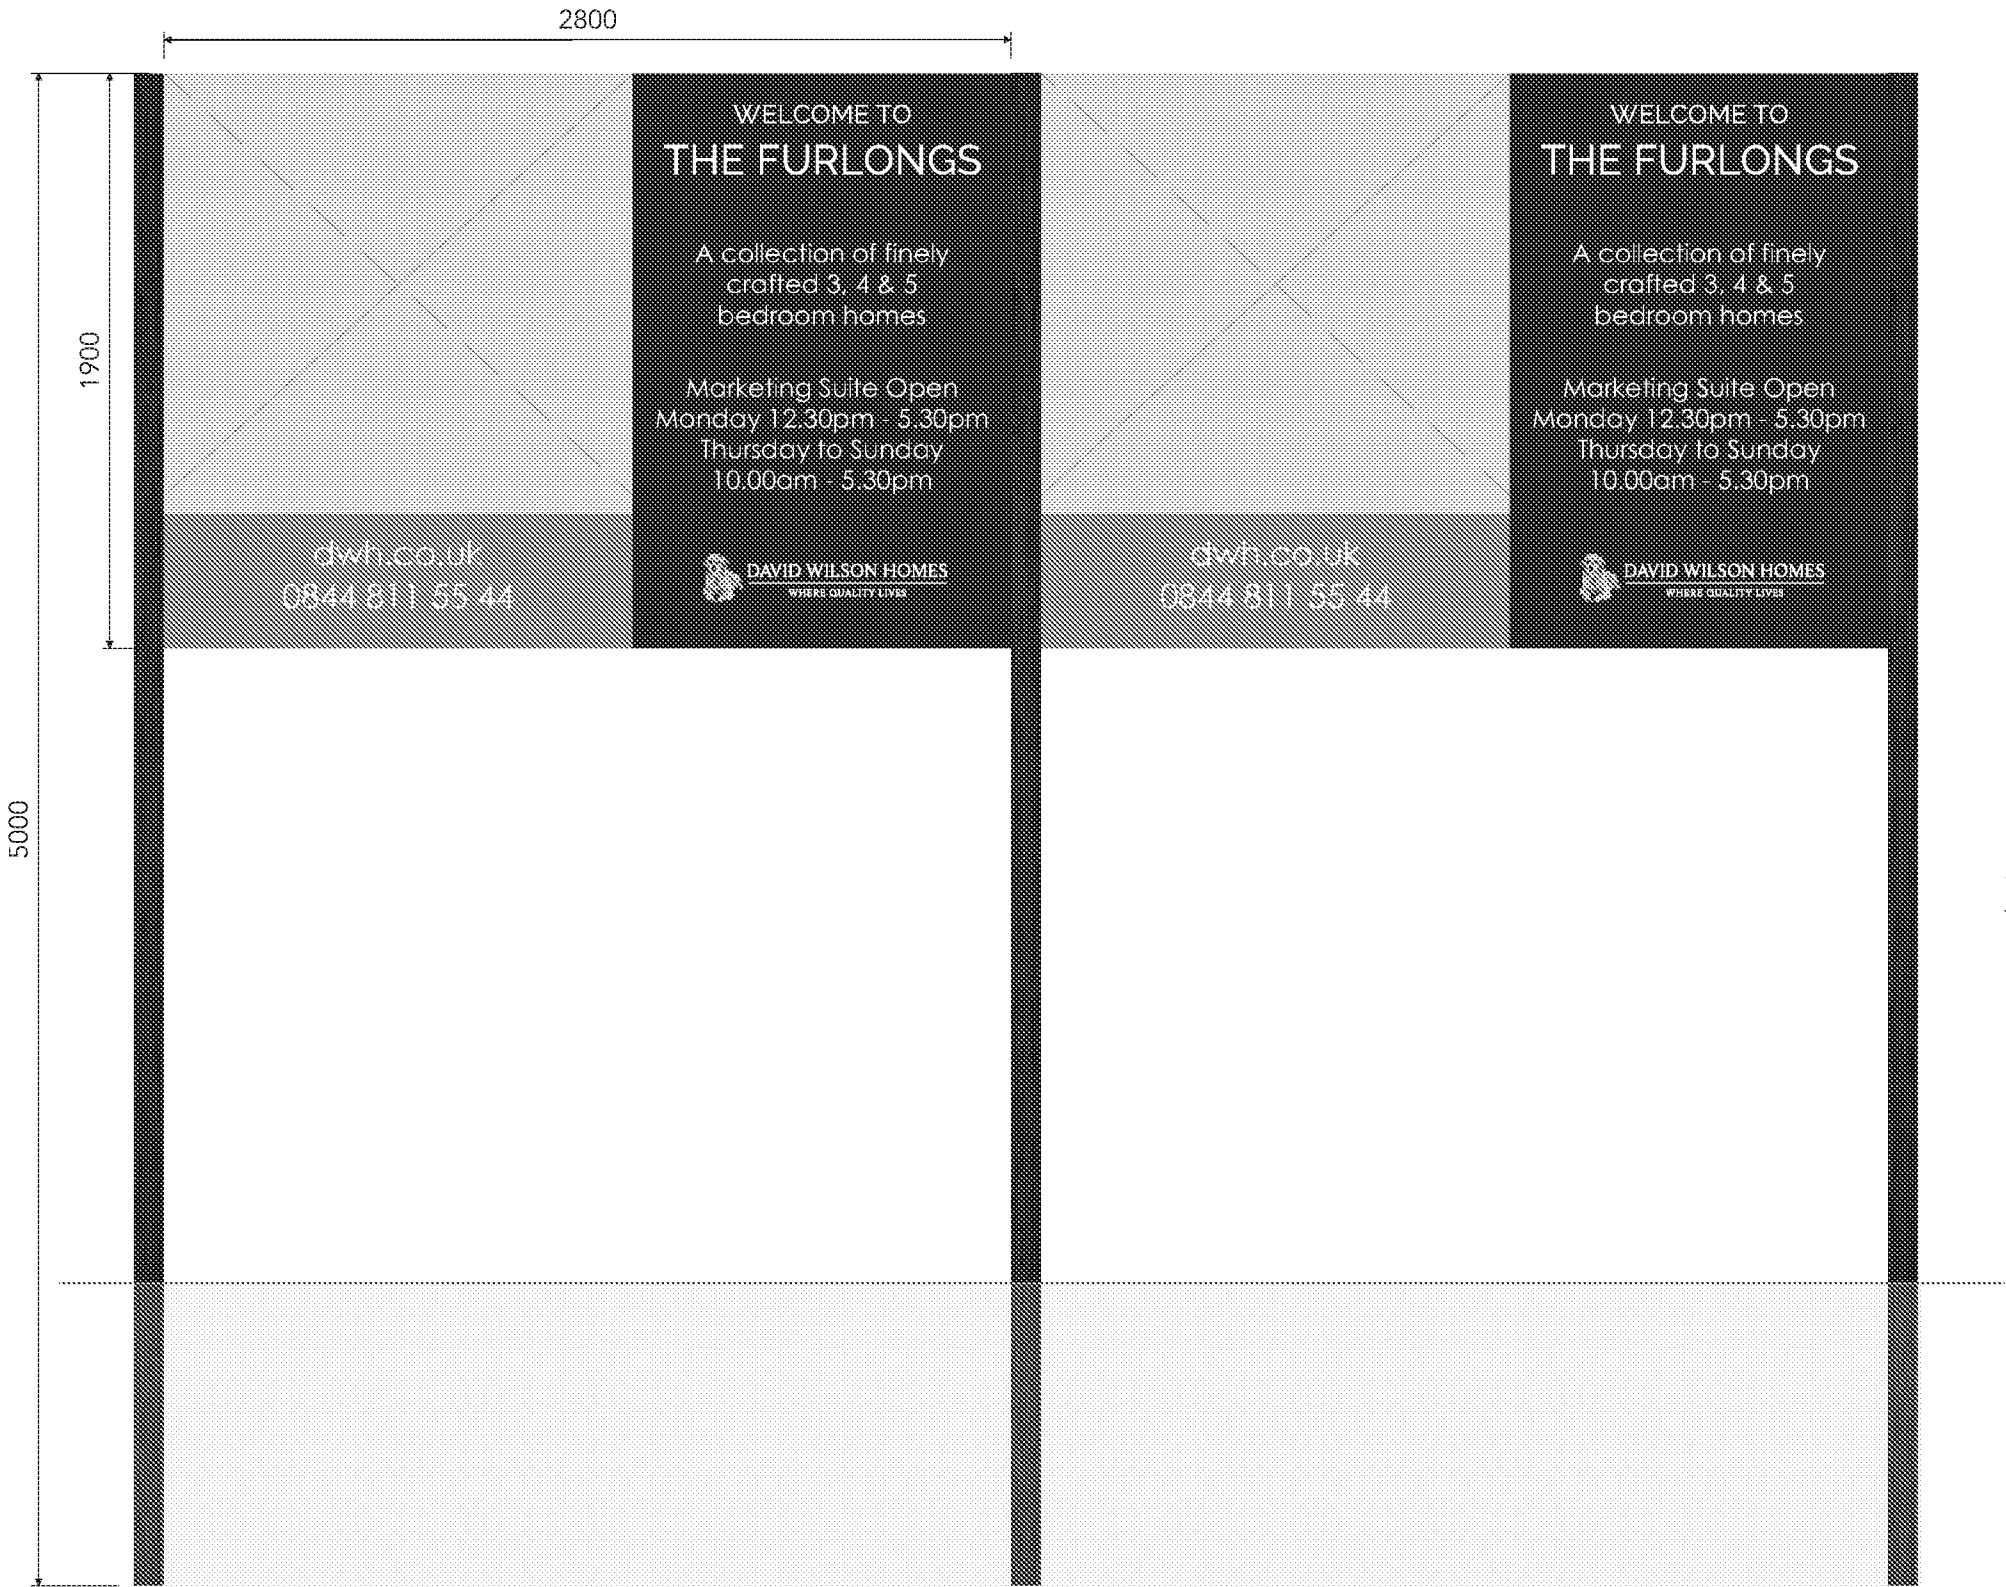


SIGN SPECIFICATION

To be folded aluminum tray with face applied digitally printed vinyl graphic.

1no. V sign


CORE BLUE	PRINT: C100 M57 Y12 K66 PAINT: N/A VINYL: Digitally printed MATCH: N/A	THIRD BLUE	PRINT: C45 M16 Y9 K24 PAINT: N/A VINYL: Digitally printed MATCH: N/A	THIRD BLUE	PRINT: C17 M4 Y6 K4 PAINT: N/A VINYL: Digitally printed MATCH: N/A
RED	PRINT: C31 M87 Y66 K25 PAINT: N/A VINYL: Digitally printed MATCH: N/A	WHITE	PRINT: C0 M0 Y0 K0 PAINT: N/A VINYL: Digitally printed MATCH: N/A		

FONTS: Raleway Med (Sample TEXT 1234) Century Gothic (Sample TEXT 1234) Century Gothic Bold (Sample TEXT 1234)

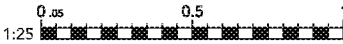

PRINTED	ASSEMBLED	COLLECTED
☐	☐	☐

*Internal use only.

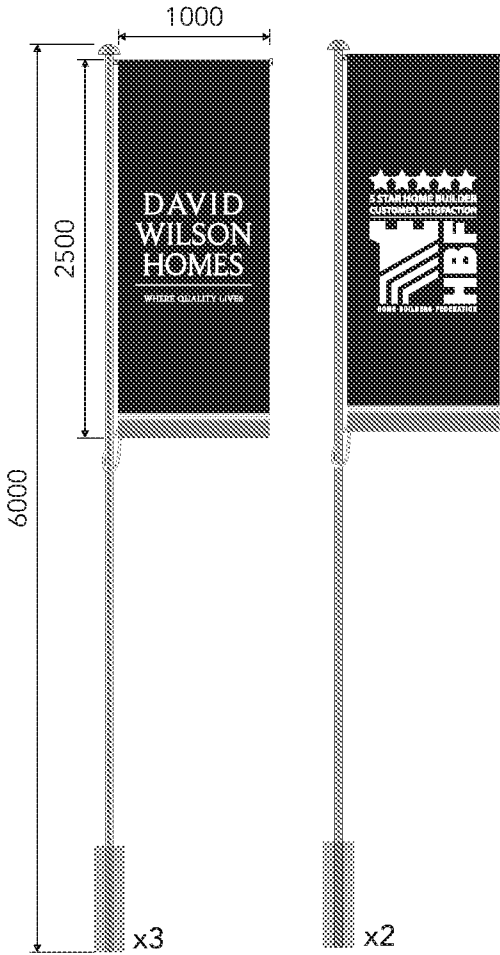


SIGN SPECIFICATION

To be standard flag and flag pole.
5no. (see drawing)

CORE BLUE	PRINT: C100 M57 Y12 K66 PAINT: N/A VINYL: Digitally printed MATCH: N/A	SECOND BLUE	PRINT: C45 M16 Y9 K24 PAINT: N/A VINYL: Digitally printed MATCH: N/A	THIRD BLUE	PRINT: C17 M4 Y6 K4 PAINT: N/A VINYL: Digitally printed MATCH: N/A
RED	PRINT: C31 M87 Y66 K25 PAINT: N/A VINYL: Digitally printed MATCH: N/A	WHITE	PRINT: C0 M0 Y0 K0 PAINT: N/A VINYL: Digitally printed MATCH: N/A		

FONTS:
 Raleway Med (Sample TEXT 1234)
 Century Gothic (Sample TEXT 1234)
 Century Gothic Bold (Sample TEXT 1234)

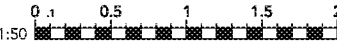


REV	DESCRIPTION	DATE	DESIGNER
00	Initial proposal	24-03-17	A.Almasi
01	-	03-04-17	DATE 24-03-17
			© THIS DRAWING/DESIGN IS COPYRIGHTED AND IS THE PROPERTY OF PEARCE SIGNS LTD. IT IS TO BE USED BETWEEN THEMSELVES AND THE CLIENT AND ANY REPRODUCTION WITHOUT WRITTEN PERMISSION IS STRICTLY PROHIBITED.

CLIENT David Wilson Homes	SIGN EXT 002 - Flag
SITE ADDRESS The Furlongs Land to the East of Hook Lane, Westergate West Sussex	DWG No. 001283
	REV 01
	SCALE @A3 1:50
	SHEET 3

PRINTED	ASSEMBLED	COLLECTED
☐	☐	☐

*Internal use only.

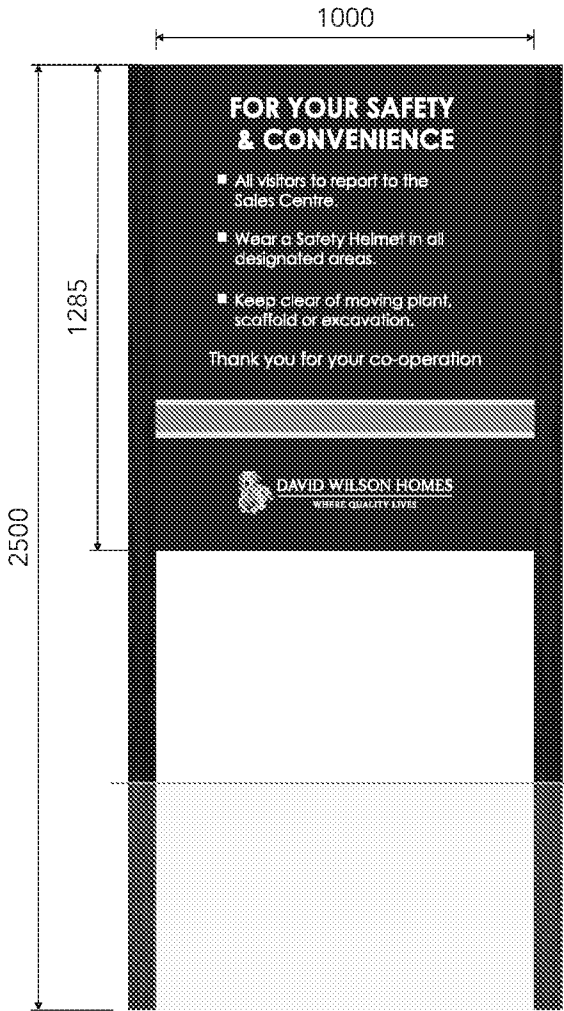


SIGN SPECIFICATION

To be folded aluminium tray with face applied digitally printed vinyl graphic.

1no.

CORE BLUE	PRINT: C100 M57 Y12 K66 PAINT: N/A VINYL: Digitally printed MATCH: N/A	THIRD BLUE	PRINT: C45 M16 Y9 K24 PAINT: N/A VINYL: Digitally printed MATCH: N/A
RED	PRINT: C31 M87 Y66 K25 PAINT: N/A VINYL: Digitally printed MATCH: N/A	WHITE	PRINT: C0 M0 Y0 K0 PAINT: N/A VINYL: Digitally printed MATCH: N/A


FONTS:
 Raleway Med (Sample TEXT 1234)
 Century Gothic (Sample TEXT 1234)
 Century Gothic Bold (Sample TEXT 1234)

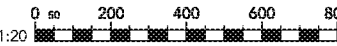

DRAWING NOTES		REV	DESCRIPTION	DATE	DESIGNER	CLIENT	SIGN	
ALL DIMENSIONS ARE IN MILLIMETRES (mm) AND WITHIN ± 3mm UNLESS OTHERWISE SPECIFIED. DO NOT SCALE FROM DRAWINGS. ALL COLOURS ARE INDICATIVE AND MAY NOT BE AN EXACT MATCH OF FINAL PRODUCT COLOUR. ALL CONSTRUCTION RELATED PRODUCTS TO QUALITY REQUIREMENT EN 1090/EC 2 UNLESS OTHERWISE SPECIFIED BY A WELDING SYMBOL IN ACCORDANCE WITH EN 22553 ALL WELD JOINTS WILL BE A MINIMUM LEG LENGTH OF 5MM. REVISION NOTES ARE RELATIVE TO THE INDIVIDUAL PAGE WRITTEN ON.		00	Initial proposal	24-03-17	A.Almasi	David Wilson Homes	EXT 003 - SSM	
		01	-	03-04-17	DATE		DWG No.	REV
					24-03-17	SITE ADDRESS	001283	01
					© THIS DRAWING/DESIGN IS COPYRIGHTED AND IS THE PROPERTY OF PEARCE SIGNS LTD. IT IS TO BE USED BETWEEN THEMSELVES AND THE CLIENT AND ANY REPRODUCTION WITHOUT WRITTEN PERMISSION IS STRICTLY PROHIBITED.	Land to the East of Hook Lane, Westergate West Sussex	SCALE @A3	SHEET
							1:20	4

PRINTED	ASSEMBLED	COLLECTED
☐	☐	☐

*Internal use only.

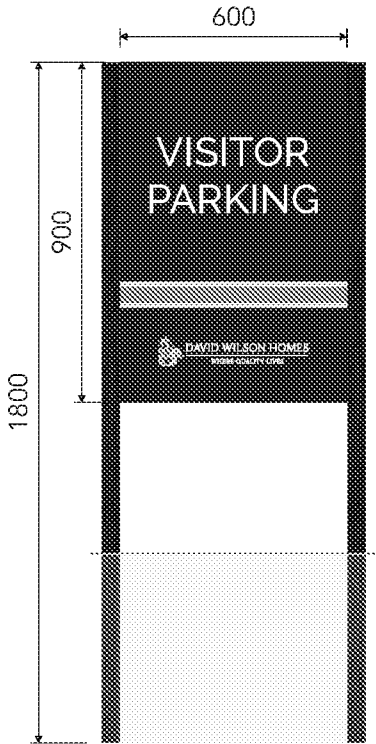

SIGN SPECIFICATION

To be folded aluminium tray with face applied digitally printed vinyl graphic.

2no.

 CORE BLUE	PRINT: C100 M57 Y12 K66 PAINT: N/A VINYL: Digitally printed MATCH: N/A	 Hatched	PRINT: C45 M16 Y9 K24 PAINT: N/A VINYL: Digitally printed MATCH: N/A	 THIRD BLUE	PRINT: C17 M4 Y6 K4 PAINT: N/A VINYL: Digitally printed MATCH: N/A
 RED	PRINT: C31 M87 Y66 K25 PAINT: N/A VINYL: Digitally printed MATCH: N/A	 WHITE	PRINT: C0 M0 Y0 K0 PAINT: N/A VINYL: Digitally printed MATCH: N/A		




FONTS: Raleway Med (Sample TEXT 1234) Century Gothic (Sample TEXT 1234) Century Gothic Bold (Sample TEXT 1234)



DRAWING NOTES		REV	DESCRIPTION	DATE	DESIGNER	CLIENT	SIGN	
ALL DIMENSIONS ARE IN MILLIMETRES (mm) AND WITHIN ± 3mm UNLESS OTHERWISE SPECIFIED. DO NOT SCALE FROM DRAWINGS. ALL COLOURS ARE INDICATIVE AND MAY NOT BE AN EXACT MATCH OF FINAL PRODUCT COLOUR. ALL CONSTRUCTION RELATED PRODUCTS TO QUALITY REQUIREMENT EN 1090 EXC 2 UNLESS OTHERWISE SPECIFIED BY A WELDING SYMBOL IN ACCORDANCE WITH EN 22553 ALL WELD JOINTS WILL BE A MINIMUM LEG LENGTH OF 5MM. REVISION NOTES ARE RELATIVE TO THE INDIVIDUAL PAGE WRITTEN ON.		00	Initial proposal	24-03-17	A.Almasi	David Wilson Homes	EXT 004 - SSS	
		01	-	03-04-17	DATE	The Furlongs Land to the East of Hook Lane, Westergate West Sussex	DWG No.	REV
					24-03-17		001283	01
					© THIS DRAWING/DESIGN IS COPYRIGHTED AND IS THE PROPERTY OF PEARCE SIGNS LTD. IT IS TO BE USED BETWEEN THEMSELVES AND THE CLIENT AND ANY REPRODUCTION WITHOUT WRITTEN PERMISSION IS STRICTLY PROHIBITED.		SCALE @A3	SHEET
							1:20	5

PRINTED	ASSEMBLED	COLLECTED

*Internal use only.

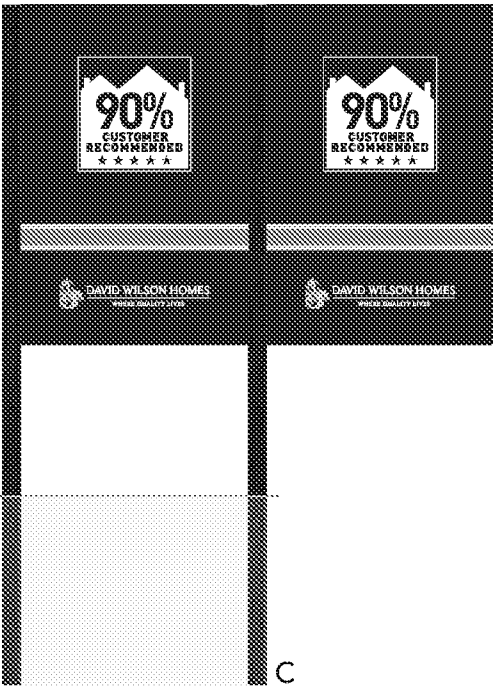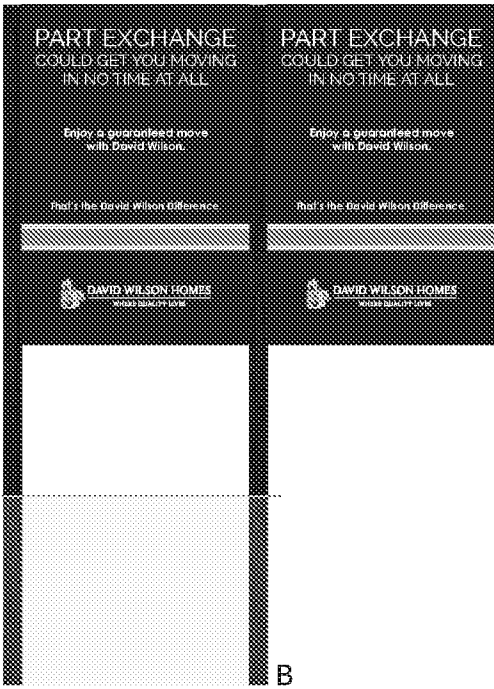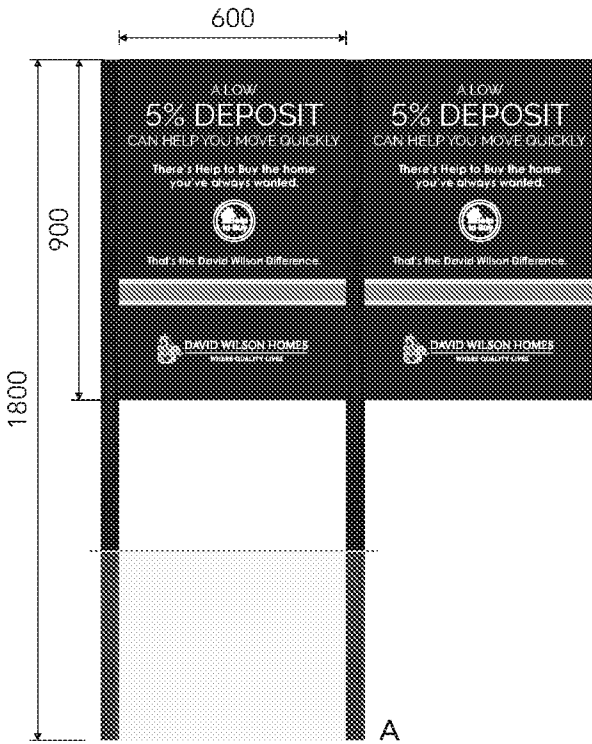

SIGN SPECIFICATION

To be folded aluminium tray with face applied digitally printed vinyl graphic.
1no. of each (d/sided)

CORE BLUE	PRINT: C100 M57 Y12 K66 PAINT: N/A VINYL: Digitally printed MATCH: N/A	THIRD BLUE	PRINT: C45 M16 Y9 K24 PAINT: N/A VINYL: Digitally printed MATCH: N/A
RED	PRINT: C31 M87 Y66 K25 PAINT: N/A VINYL: Digitally printed MATCH: N/A	WHITE	PRINT: C0 M0 Y0 K0 PAINT: N/A VINYL: Digitally printed MATCH: N/A

FONTS:
 Raleway Med (Sample TEXT 1234)
 Century Gothic (Sample TEXT 1234)
 Century Gothic Bold (Sample TEXT 1234)



DRAWING NOTES

ALL DIMENSIONS ARE IN MILLIMETRES (mm) AND WITHIN ± 3mm UNLESS OTHERWISE SPECIFIED. DO NOT SCALE FROM DRAWINGS.

ALL COLOURS ARE INDICATIVE AND MAY NOT BE AN EXACT MATCH OF FINAL PRODUCT COLOUR.

ALL CONSTRUCTION RELATED PRODUCTS TO QUALITY REQUIREMENT EN 1090 EXC 2 UNLESS OTHERWISE SPECIFIED BY A WELDING SYMBOL IN ACCORDANCE WITH EN 22553 ALL FILET WELDS WILL BE A MINIMUM LEG LENGTH OF 5MM.


REVISION NOTES ARE RELATIVE TO THE INDIVIDUAL PAGE WRITTEN ON.

REV	DESCRIPTION	DATE	DESIGNER
00	Initial proposal	24-03-17	A.Almasi
01	-	03-04-17	DATE 24-03-17
			© THIS DRAWING/DESIGN IS COPYRIGHTED AND IS THE PROPERTY OF PEARCE SIGNS LTD. IT IS TO BE USED BETWEEN THEMSELVES AND THE CLIENT AND ANY REPRODUCTION WITHOUT WRITTEN PERMISSION IS STRICTLY PROHIBITED.

CLIENT David Wilson Homes	SIGN EXT 005 - SSS
SITE ADDRESS The Furlongs Land to the East of Hook Lane, Westergate West Sussex	DWG No. 001283 REV 01
	SCALE @A3 1:20 SHEET 6

PRINTED	ASSEMBLED	COLLECTED
☐	☐	☐

*Internal use only.

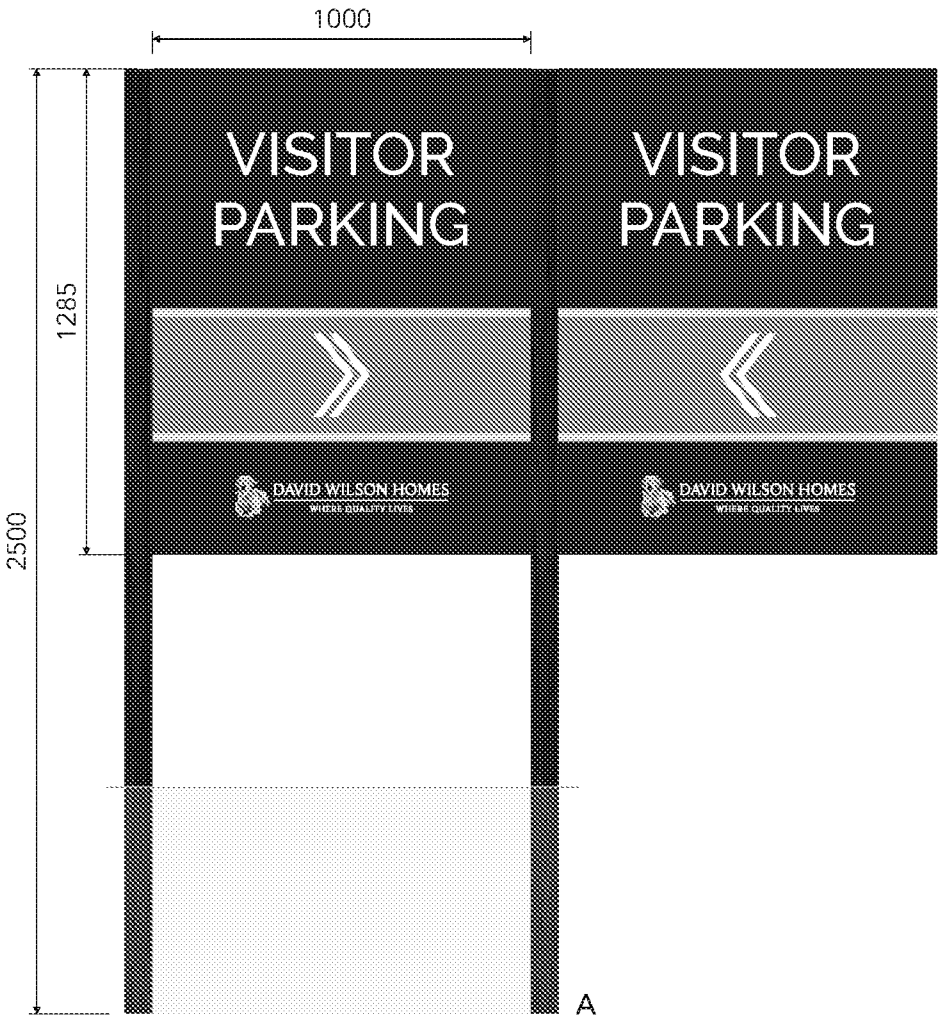


SIGN SPECIFICATION

To be folded aluminium tray with face applied digitally printed vinyl graphic.
1no. of each (d/sided)

CORE BLUE	PRINT: C100 M57 Y12 K66 PAINT: N/A VINYL: Digitally printed MATCH: N/A	THIRD BLUE	PRINT: C45 M16 Y9 K24 PAINT: N/A VINYL: Digitally printed MATCH: N/A	THIRD BLUE	PRINT: C17 M4 Y6 K4 PAINT: N/A VINYL: Digitally printed MATCH: N/A
RED	PRINT: C31 M87 Y66 K25 PAINT: N/A VINYL: Digitally printed MATCH: N/A	WHITE	PRINT: C0 M0 Y0 K0 PAINT: N/A VINYL: Digitally printed MATCH: N/A		


FONTS: Raleway Med (Sample TEXT 1234) Century Gothic (Sample TEXT 1234) Century Gothic Bold (Sample TEXT 1234)

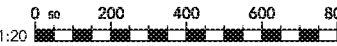

DRAWING NOTES
ALL DIMENSIONS ARE IN MILLIMETRES (mm) AND WITHIN ± 5mm UNLESS OTHERWISE SPECIFIED. DO NOT SCALE FROM DRAWINGS.
ALL COLOURS ARE INDICATIVE AND MAY NOT BE AN EXACT MATCH OF FINAL PRODUCT COLOUR.
ALL CONSTRUCTION RELATED PRODUCTS TO QUALITY REQUIREMENT EN 1090 EXC 2 UNLESS OTHERWISE SPECIFIED BY A WELDING SYMBOL IN ACCORDANCE WITH EN 22553 ALL HOLEY WELDS WILL BE A MINIMUM LEG LENGTH OF 5MM.
REVISION NOTES ARE RELATIVE TO THE INDIVIDUAL PAGE WRITTEN ON.

REV	DESCRIPTION	DATE	DESIGNER	CLIENT	SIGN
00	Initial proposal	24-03-17	A.Almasi	David Wilson Homes	EXT 006 - SSM
01	-	03-04-17	DATE 24-03-17	SITE ADDRESS The Furlongs Land to the East of Hook Lane, Westergate West Sussex	DWG No. 001283 SCALE @A3 1:20
			© THIS DRAWING/DESIGN IS COPYRIGHTED AND IS THE PROPERTY OF PEARCE SIGNS LTD. IT IS TO BE USED BETWEEN THEMSELVES AND THE CLIENT AND ANY REPRODUCTION WITHOUT WRITTEN PERMISSION IS STRICTLY PROHIBITED.	REV 01 SHEET 7	


PRINTED	ASSEMBLED	COLLECTED
*Internal use only.		

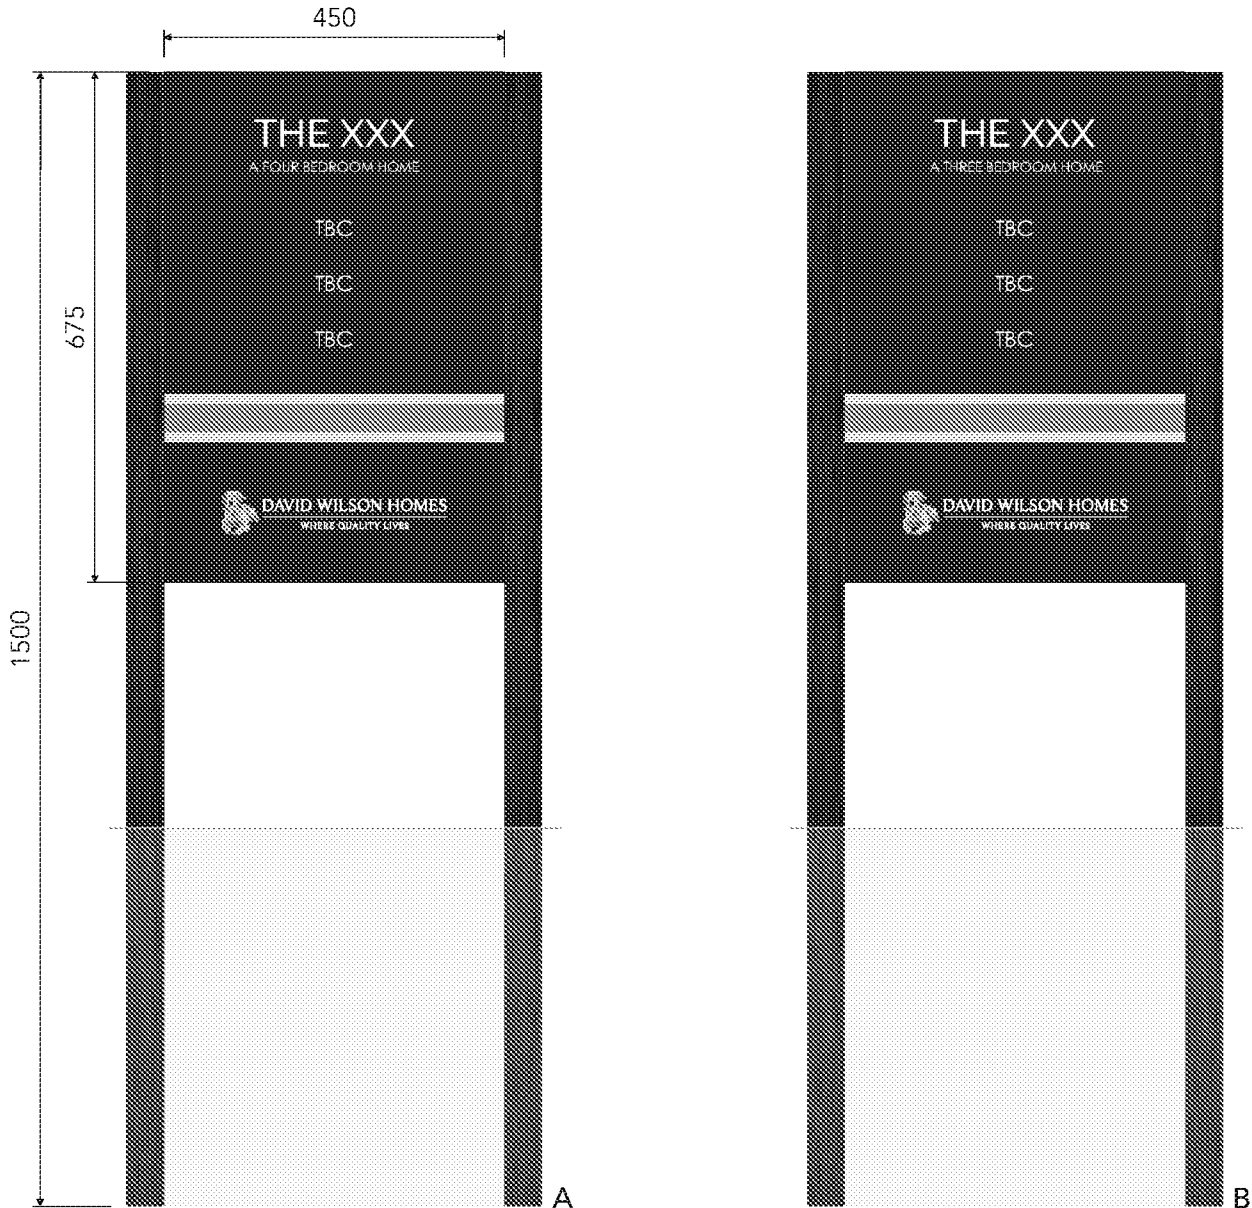

SIGN SPECIFICATION

To be folded aluminium tray with face applied digitally printed vinyl graphic.
1no. of each

	PRINT: C100 M57 Y12 K66 PAINT: N/A VINYL: Digitally printed MATCH: N/A		PRINT: C45 M16 Y9 K24 PAINT: N/A VINYL: Digitally printed MATCH: N/A		PRINT: C17 M4 Y6 K4 PAINT: N/A VINYL: Digitally printed MATCH: N/A
	PRINT: C31 M87 Y66 K25 PAINT: N/A VINYL: Digitally printed MATCH: N/A		PRINT: C0 M0 Y0 K0 PAINT: N/A VINYL: Digitally printed MATCH: N/A		
FONTS: Raleway Med (Sample TEXT 1234) Century Gothic (Sample TEXT 1234) Century Gothic Bold (Sample TEXT 1234)					

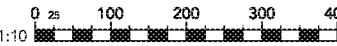

REV	DESCRIPTION	DATE	DESIGNER
00	Initial proposal	24-03-17	A.Almási
01	-	03-04-17	


DATE	24-03-17
© THIS DRAWING/DESIGN IS COPYRIGHTED AND IS THE PROPERTY OF PEARCE SIGNS LTD. IT IS TO BE USED BETWEEN THEMSELVES AND THE CLIENT AND ANY REPRODUCTION WITHOUT WRITTEN PERMISSION IS STRICTLY PROHIBITED.	

CLIENT	David Wilson Homes
SITE ADDRESS	The Furlongs Land to the East of Hook Lane, Westergate West Sussex

SIGN	EXT 007 - SSMini
DWG No.	001283
REV	01
SCALE @A3	1:10
SHEET	8

PRINTED	ASSEMBLED	COLLECTED
☐	☐	☐

*Internal use only.

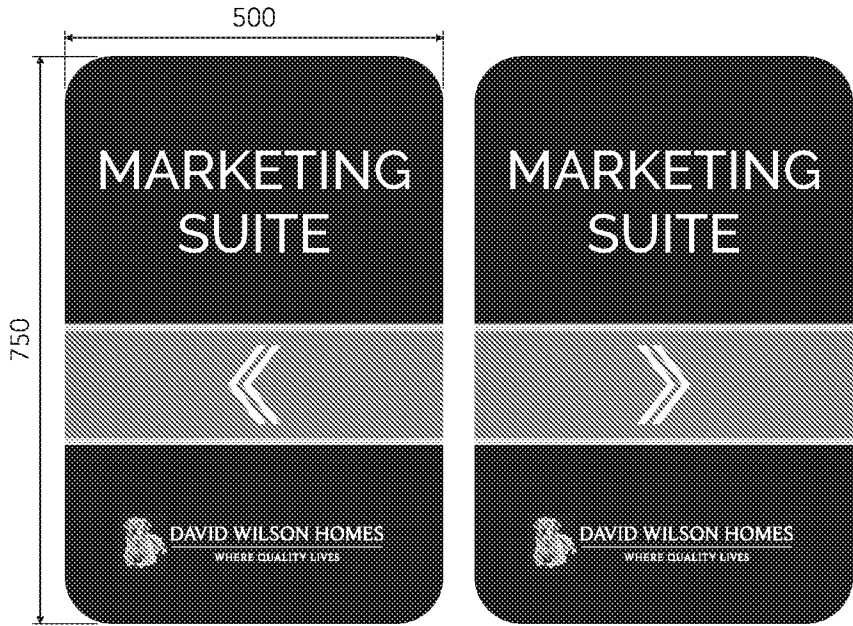


SIGN SPECIFICATION

To be ACM panel with face applied digitally printed vinyl graphic.

1no.


CORE BLUE	PRINT: C100 M57 Y12 K66 PAINT: N/A VINYL: Digitally printed MATCH: N/A	SECOND BLUE	PRINT: C45 M16 Y9 K24 PAINT: N/A VINYL: Digitally printed MATCH: N/A	THIRD BLUE	PRINT: C17 M4 Y6 K4 PAINT: N/A VINYL: Digitally printed MATCH: N/A
RED	PRINT: C31 M87 Y66 K25 PAINT: N/A VINYL: Digitally printed MATCH: N/A	WHITE	PRINT: C0 M0 Y0 K0 PAINT: N/A VINYL: Digitally printed MATCH: N/A		

FONTS: Raleway Med (Sample TEXT 1234) Century Gothic (Sample TEXT 1234) Century Gothic Bold (Sample TEXT 1234)

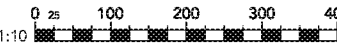

DRAWING NOTES		REV	DESCRIPTION	DATE	DESIGNER	CLIENT	SIGN
ALL DIMENSIONS ARE IN MILLIMETRES (mm) AND WITHIN ± 3mm UNLESS OTHERWISE SPECIFIED. DO NOT SCALE FROM DRAWINGS. ALL COLOURS ARE INDICATIVE AND MAY NOT BE AN EXACT MATCH OF FINAL PRODUCT COLOUR. ALL CONSTRUCTION RELATED PRODUCTS TO QUALITY REQUIREMENT EN 1090 EXC 2 UNLESS OTHERWISE SPECIFIED BY A WELDING SYMBOL IN ACCORDANCE WITH EN 22553 ALL FILET WELDS WILL BE A MINIMUM LEG LENGTH OF 5MM. REVISION NOTES ARE RELATIVE TO THE INDIVIDUAL PAGE WRITTEN ON.		00	Initial proposal	24-03-17	A.Almasi	David Wilson Homes	EXT 008 - Swing Sign
		01	-	03-04-17			
					DATE 24-03-17	SITE ADDRESS The Furlongs Land to the East of Hook Lane, Westergate West Sussex	DWG No. 001283
					© THIS DRAWING/DESIGN IS COPYRIGHTED AND IS THE PROPERTY OF PEARCE SIGNS LTD. IT IS TO BE USED BETWEEN THEMSELVES AND THE CLIENT AND ANY REPRODUCTION WITHOUT WRITTEN PERMISSION IS STRICTLY PROHIBITED.		REV 01
							SHEET 9
							SCALE @A3 1:10

PRINTED	ASSEMBLED	COLLECTED
☐	☐	☐
*Internal use only.		

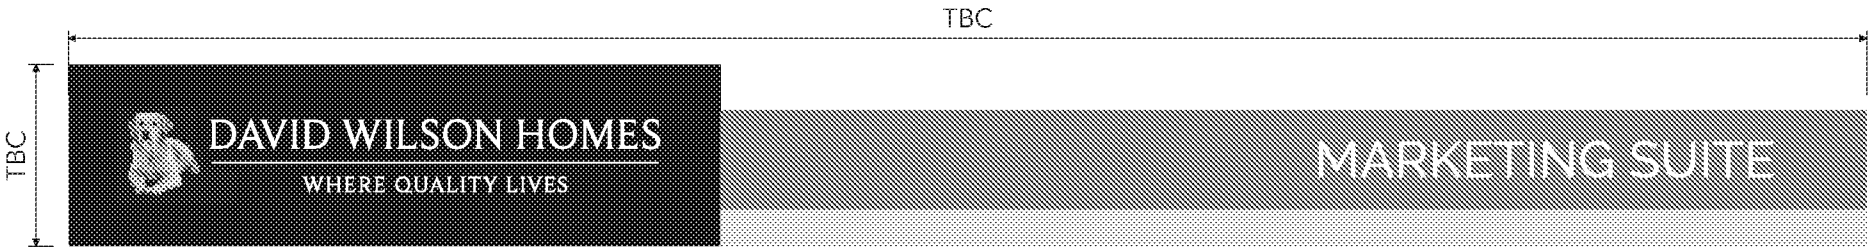

SIGN SPECIFICATION

To be standard budget fascia.
1no.

	PRINT: C100 M57 Y12 K66 PAINT: N/A VINYL: Digitally printed MATCH: N/A		PRINT: C45 M16 Y9 K24 PAINT: N/A VINYL: Digitally printed MATCH: N/A		PRINT: C17 M4 Y6 K4 PAINT: N/A VINYL: Digitally printed MATCH: N/A
	PRINT: C31 M87 Y66 K25 PAINT: N/A VINYL: Digitally printed MATCH: N/A		PRINT: C0 M0 Y0 K0 PAINT: N/A VINYL: Digitally printed MATCH: N/A		
FONTS: Raleway Med (Sample TEXT 1234) Century Gothic (Sample TEXT 1234) Century Gothic Bold (Sample TEXT 1234)					


DRAWING NOTES		REV	DESCRIPTION	DATE	DESIGNER	CLIENT	SIGN	
ALL DIMENSIONS ARE IN MILLIMETRES (mm) AND WITHIN ± 3mm UNLESS OTHERWISE SPECIFIED. DO NOT SCALE FROM DRAWINGS. ALL COLOURS ARE INDICATIVE AND MAY NOT BE AN EXACT MATCH OF FINAL PRODUCT COLOUR. ALL CONSTRUCTION RELATED PRODUCTS TO QUALITY REQUIREMENT EN 1099 EXC 2, UNLESS OTHERWISE SPECIFIED BY A WELDING SYMBOL IN ACCORDANCE WITH EN 22553. ALL GULLET WELDS WILL BE A MINIMUM LEG LENGTH OF 5MM. REVISION NOTES ARE RELATIVE TO THE INDIVIDUAL PAGE WRITTEN ON.		00	Initial proposal	24-03-17	A.Almasi	David Wilson Homes	EXT 009 - Budget Fascia	
		01	-	03-04-17				
					DATE	SITE ADDRESS	DWG No.	REV
					24-03-17	The Furlongs	001283	01
					© THIS DRAWING/DESIGN IS COPYRIGHTED AND IS THE PROPERTY OF PEARCE SIGNS LTD. IT IS TO BE USED BETWEEN THEMSELVES AND THE CLIENT AND ANY REPRODUCTION WITHOUT WRITTEN PERMISSION IS STRICTLY PROHIBITED.	Land to the East of Hook Lane, Westergate West Sussex	SCALE @A3 1:NTS	SHEET 10

PRINTED

ASSEMBLED

COLLECTED

*Internal use only.

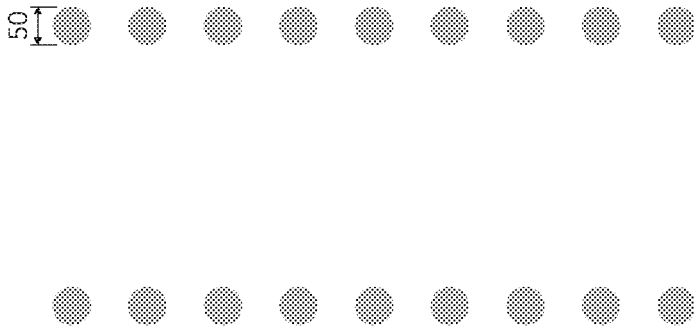


SIGN SPECIFICATION

To be stencil cut frosted vinyl.
1no.

CORE BLUE	PRINT: C100 M57 Y12 K66 PAINT: N/A VINYL: Digitally printed MATCH: N/A	SECOND BLUE	PRINT: C45 M16 Y9 K24 PAINT: N/A VINYL: Digitally printed MATCH: N/A	THIRD BLUE	PRINT: C17 M4 Y6 K4 PAINT: N/A VINYL: Digitally printed MATCH: N/A
RED	PRINT: C31 M87 Y66 K25 PAINT: N/A VINYL: Digitally printed MATCH: N/A	WHITE	PRINT: C0 M0 Y0 K0 PAINT: N/A VINYL: Digitally printed MATCH: N/A		

FONTS: Raleway Med (Sample TEXT 1234) Century Gothic (Sample TEXT 1234) Century Gothic Bold (Sample TEXT 1234)

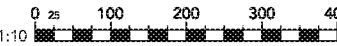

PRINTED	ASSEMBLED	COLLECTED

*Internal use only.




SIGN SPECIFICATION

To be reverse applied stencil cut frosted vinyl.

1no.

CORE BLUE	PRINT: C100 M57 Y12 K66 PAINT: N/A VINYL: Digitally printed MATCH: N/A	SECOND BLUE	PRINT: C45 M16 Y9 K24 PAINT: N/A VINYL: Digitally printed MATCH: N/A	THIRD BLUE	PRINT: C17 M4 Y6 K4 PAINT: N/A VINYL: Digitally printed MATCH: N/A
RED	PRINT: C31 M87 Y66 K25 PAINT: N/A VINYL: Digitally printed MATCH: N/A	WHITE	PRINT: C0 M0 Y0 K0 PAINT: N/A VINYL: Digitally printed MATCH: N/A		


FONTS: Raleway Med (Sample TEXT 1234) Century Gothic (Sample TEXT 1234) Century Gothic Bold (Sample TEXT 1234)

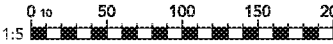

DRAWING NOTES ALL DIMENSIONS ARE IN MILLIMETRES (mm) AND WITHIN ± 3mm UNLESS OTHERWISE SPECIFIED. DO NOT SCALE FROM DRAWING. ALL COLOURS ARE INDICATIVE AND MAY NOT BE AN EXACT MATCH OF FINAL PRODUCT COLOUR. ALL CONSTRUCTION RELATED PRODUCTS TO QUALITY REQUIREMENT EN 1090 EXC 2 UNLESS OTHERWISE SPECIFIED BY A WELDING SYMBOL IN ACCORDANCE WITH EN 22553. ALL FILLET WELDS WILL BE A MINIMUM LEG LENGTH OF 5MM. REVISION NOTES ARE RELATIVE TO THE	REV	DESCRIPTION	DATE	DESIGNER	CLIENT	SIGN		
	00	Initial proposal	24-03-17	A.Almasi	David Wilson Homes	EXT 011 - Opening Hours Vinyl		
	01	Site name changed	03-04-17	DATE	SITE ADDRESS	DWG No.	REV	
				24-03-17		001283	01	
				© THIS DRAWING/DESIGN IS COPYRIGHTED AND IS THE PROPERTY OF PEARCE SIGNS LTD. IT IS TO BE USED BETWEEN THEMSELVES AND THE CLIENT AND ANY REPRODUCTION WITHOUT WRITTEN PERMISSION IS STRICTLY PROHIBITED.		SCALE @A3	SHEET	
						1:5	12	

PRINTED	ASSEMBLED	COLLECTED
☐	☐	☐

*Internal use only.

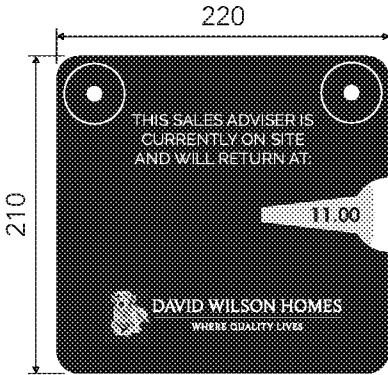


SIGN SPECIFICATION

To be standard sales clock.
1no.

CORE BLUE	PRINT: C100 M57 Y12 K66 PAINT: N/A VINYL: Digitally printed MATCH: N/A	SECOND BLUE	PRINT: C45 M16 Y9 K24 PAINT: N/A VINYL: Digitally printed MATCH: N/A	THIRD BLUE	PRINT: C17 M4 Y6 K4 PAINT: N/A VINYL: Digitally printed MATCH: N/A
RED	PRINT: C31 M87 Y66 K25 PAINT: N/A VINYL: Digitally printed MATCH: N/A	WHITE	PRINT: C0 M0 Y0 K0 PAINT: N/A VINYL: Digitally printed MATCH: N/A		

FONTS:
 Raleway Med (Sample TEXT 1234)
 Century Gothic (Sample TEXT 1234)
 Century Gothic Bold (Sample TEXT 1234)

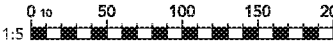

DRAWING NOTES ALL DIMENSIONS ARE IN MILLIMETRES (mm) AND WITHIN ± 3mm UNLESS OTHERWISE SPECIFIED. DO NOT SCALE FROM DRAWING. ALL COLOURS ARE INDICATIVE AND MAY NOT BE AN EXACT MATCH OF FINAL PRODUCT COLOUR. ALL CONSTRUCTION RELATED PRODUCTS TO QUALITY REQUIREMENT EN 1090 EXC 2 UNLESS OTHERWISE SPECIFIED BY A WELDING SYMBOL IN ACCORDANCE WITH EN 22553 ALL FILET WELDS WILL BE A MINIMUM LEG LENGTH OF 5MM. REVISION NOTES ARE RELATIVE TO THE INDIVIDUAL PAGE WRITTEN ON.	REV	DESCRIPTION	DATE	DESIGNER	CLIENT	SIGN	
	00	Initial proposal	24-03-17	A.Almasi	David Wilson Homes	EXT 012 - Sales Clock	
	01	-	03-04-17	DATE	SITE ADDRESS	DWG No.	REV
				24-03-17	The Furlongs	001283	01
				© THIS DRAWING/DESIGN IS COPYRIGHTED AND IS THE PROPERTY OF PEARCE SIGNS LTD. IT IS TO BE USED BETWEEN THEMSELVES AND THE CLIENT AND ANY REPRODUCTION WITHOUT WRITTEN PERMISSION IS STRICTLY PROHIBITED.	Land to the East of Hook Lane, Westergate	SCALE @A3	SHEET
					West Sussex	1:5	13