



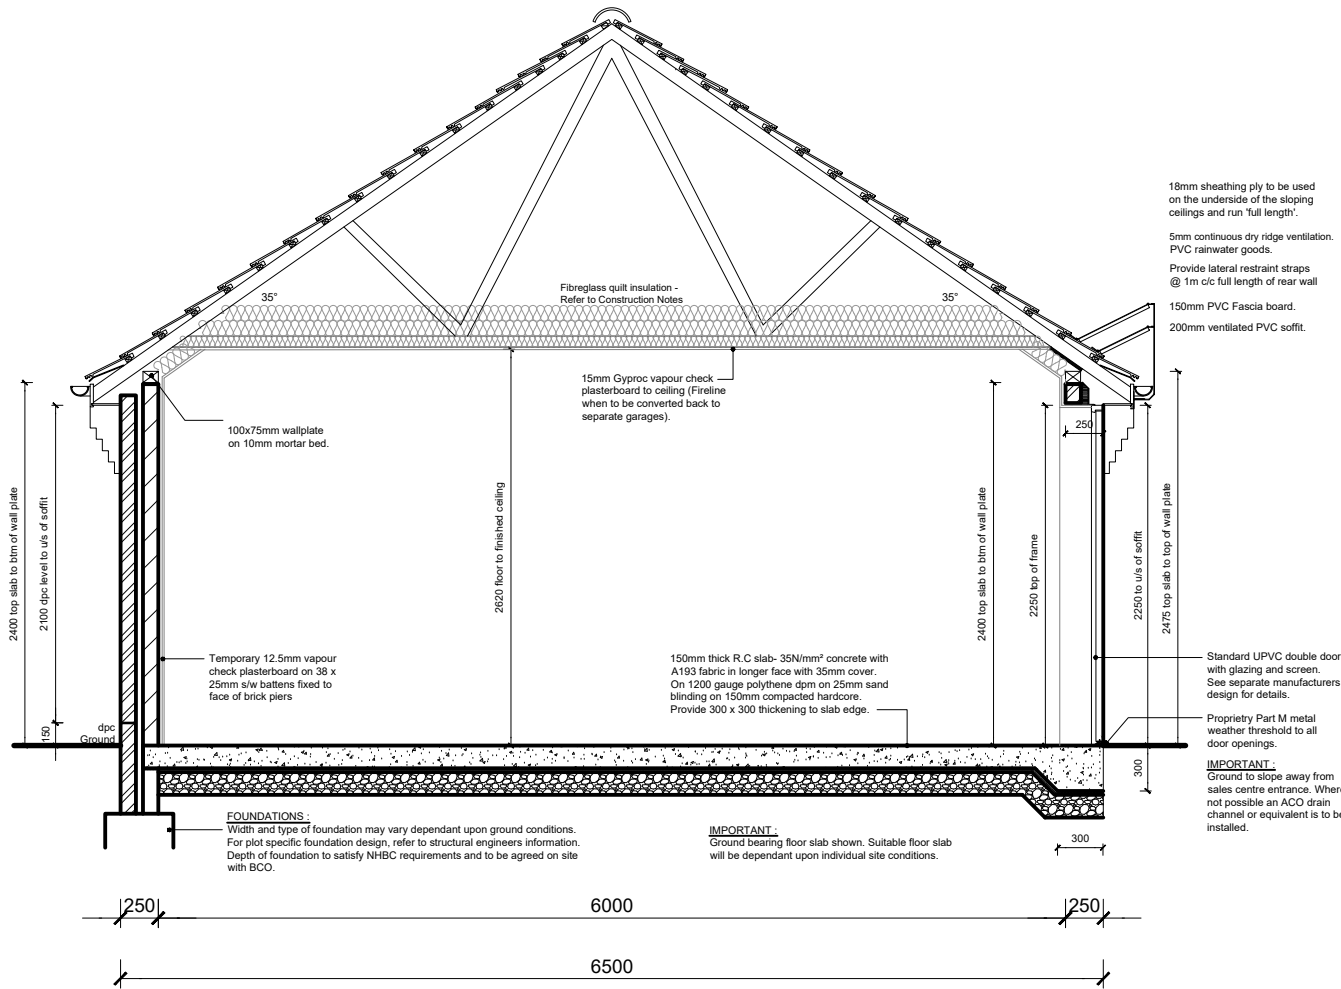

SECTION

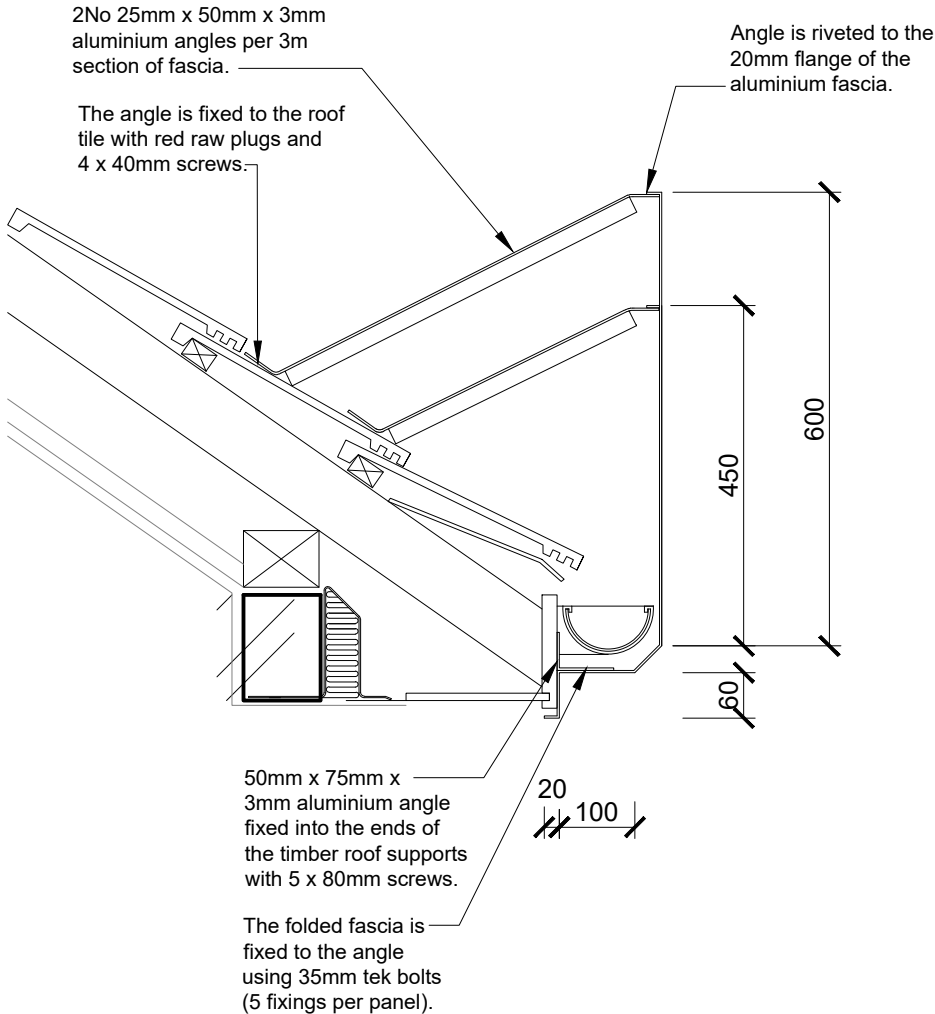

# SIGN FASCIA FIXING

|   |              |
|---|--------------|
| Drawn by : ASC   | Checked by : |
| Date: AUG 2018   |              |
| © This drawing and the works depicted contains information that is the copyright of Carlton Design Partnership Ltd. This drawing may also contain copyrighted information of third parties. This drawing or part thereof may not be reproduced, re-used or altered except with the written permission of the originators. No liability will be accepted for amendments made by third parties. Scaled measurements must not be taken from this drawing. Any discrepancy or disparity must be notified to the originator in writing. This drawing may contain Ordnance Survey Data that is subject to Crown Copyright. All Rights reserved. |              |

| Revisions         |          |       |         |
|-------------------|----------|-------|---------|
| Rev               | Date     | Drawn | Checked |
| P                 | 04/08/17 | ASC   |         |
| PRELIMINARY ISSUE |          |       |         |

|                           |
|---------------------------|
| Project:                  |
| LAND TO EAST OF HOOK LANE |
| WESTERGATE                |
| WEST SUSSEX               |
| Drawing Title:            |
| MARKETING SUITE           |
| SECTION & FASCIA DETAIL   |



DAVID WILSON HOMES

WHERE QUALITY LIVES

carlton

design partnership

selwyn house, 32a castle way, southampton, SO14 2AW

carlton design partnership ltd reg/7326416 registered office: 7 Trinity 161 Old Christchurch Rd BH1 1JU

tel: 023 8071 9400

Scale: 1:50 & 1:10 @ A3

Drg No: 1608/ MS-7

Rev: P