


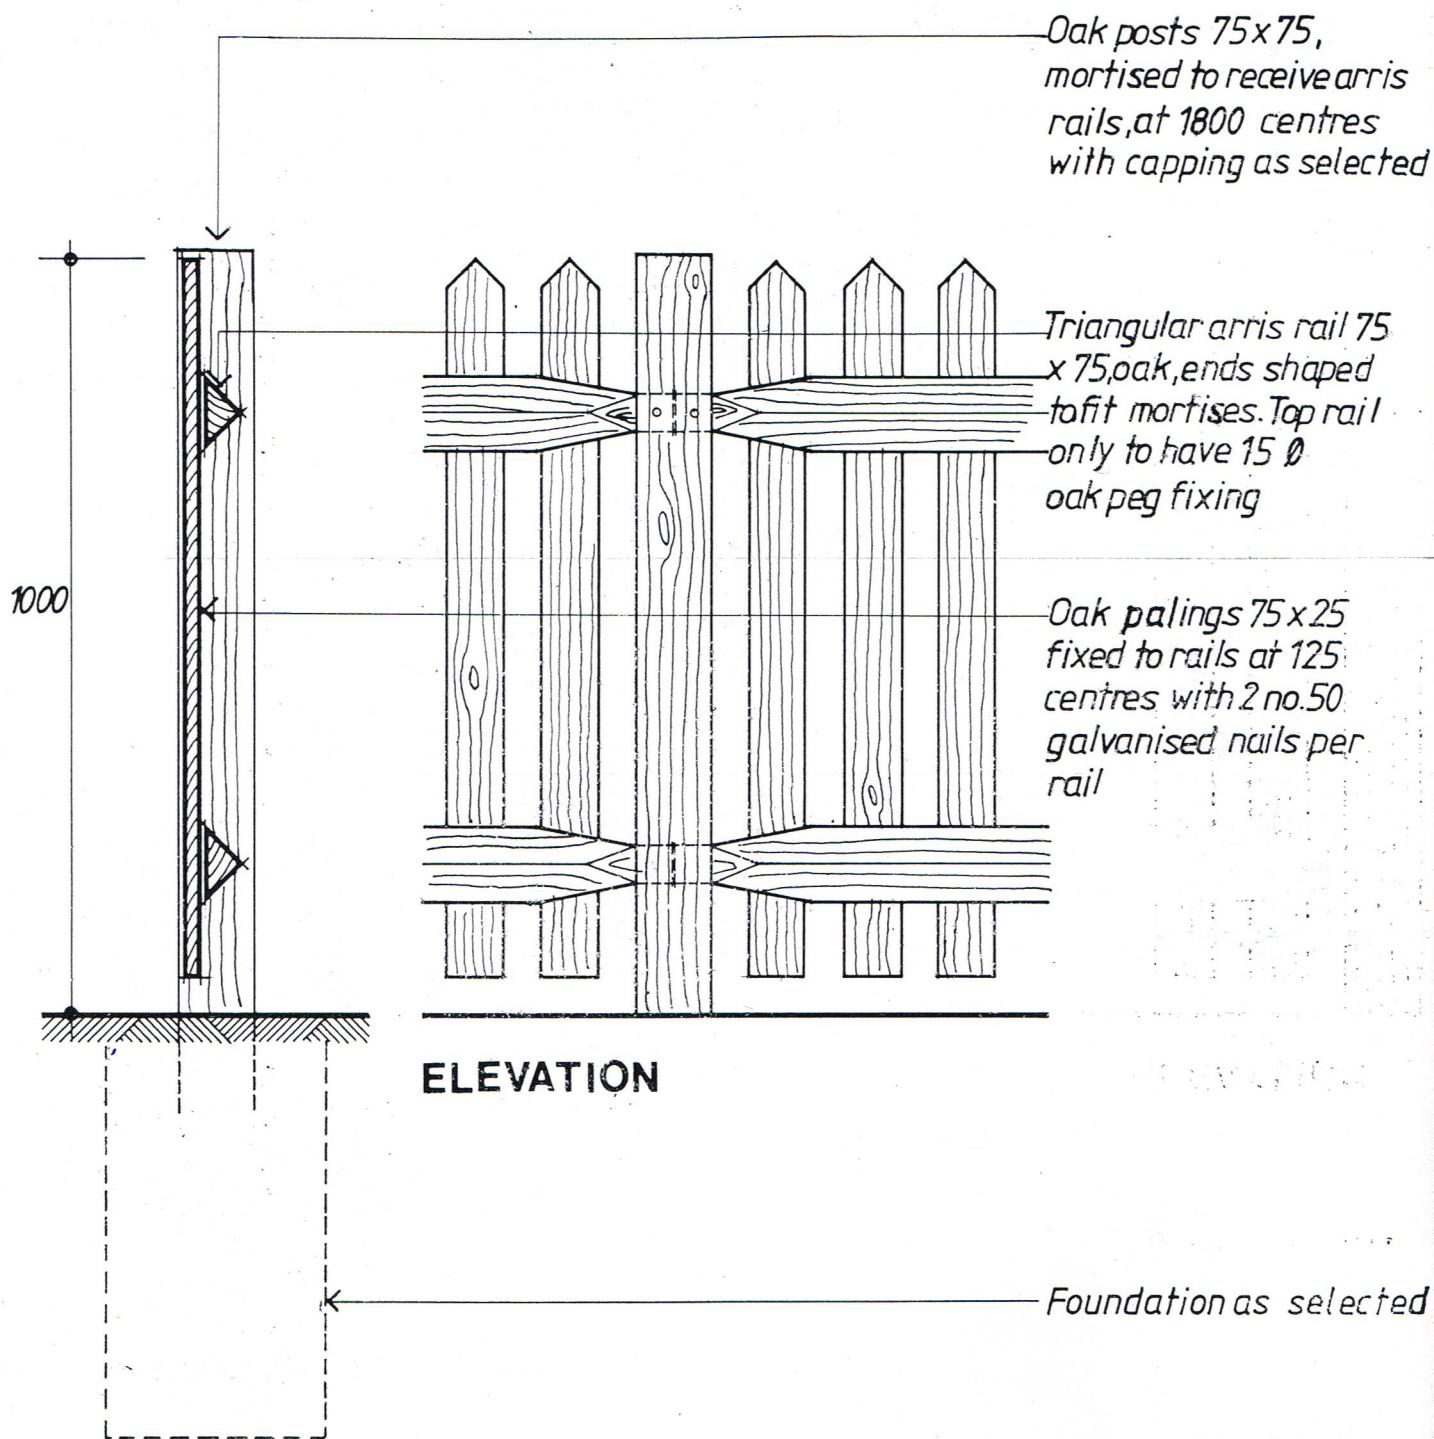

Scale 1:10

FENCE
timber palisade

SK-3