



NOTES
WRITTEN DIMENSIONS TO BE TAKEN IN PREFERENCE TO SCALE, AND
ARE TO BE CHECKED ON SITE PRIOR TO COMMENCING WORK.
THIS DRAWING IS TO BE READ IN CONJUNCTION WITH ALL OTHER
DOCUMENTS RELATING TO THIS PROJECT.
ANY DISCREPANCIES ARE TO BE REFERRED IMMEDIATELY TO THE
PROJECT DESIGNER.
THIS DRAWING IS COPYRIGHT, AND SHOULD NOT BE USED OR
REPRODUCED WITHOUT PERMISSION.
IT IS THE CONTRACTOR'S RESPONSIBILITY TO ENSURE COMPLIANCE
WITH THE BUILDING REGULATIONS

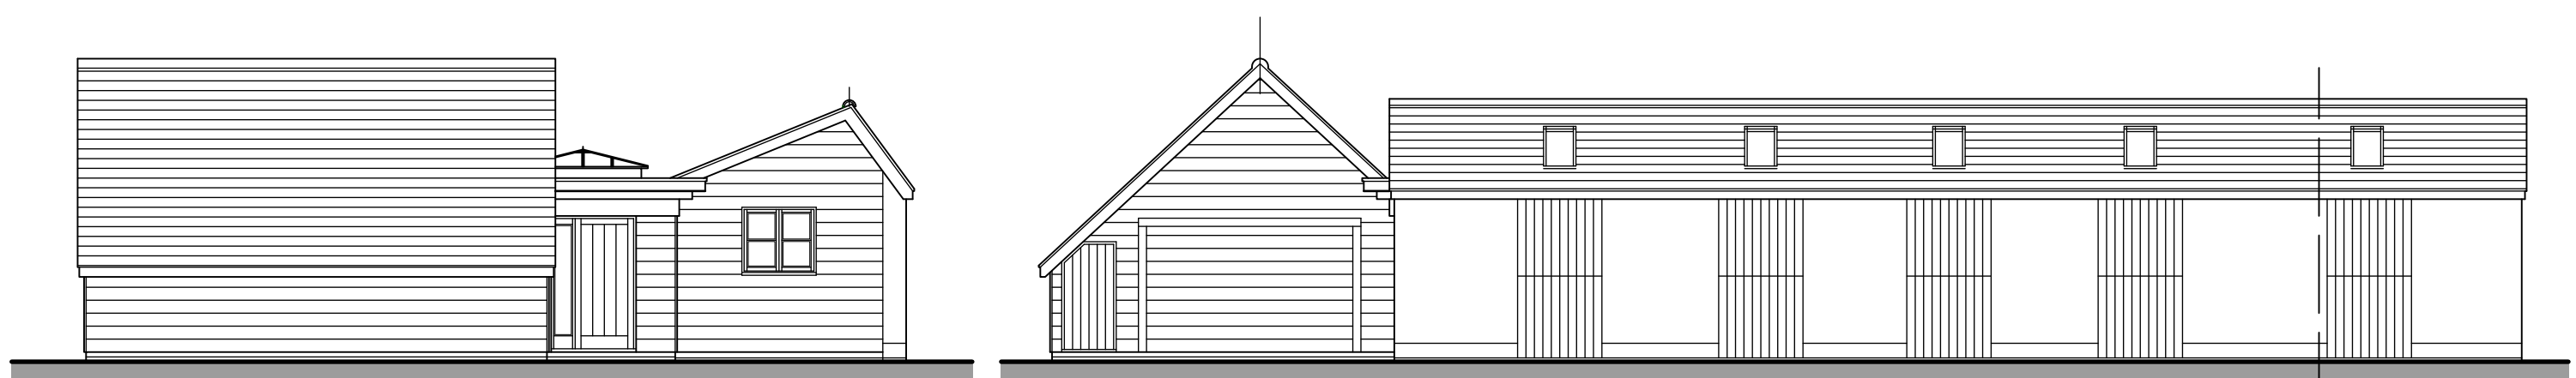

EXISTING EAST
ELEVATION


EXISTING NORTH
ELEVATION

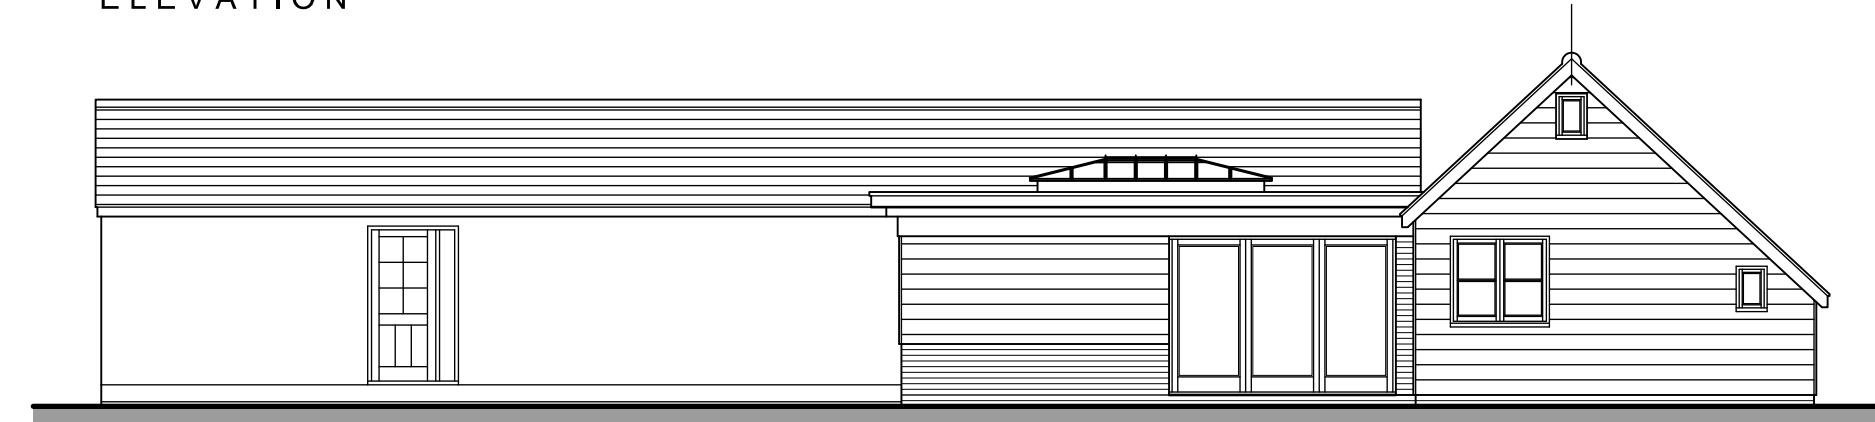



EXISTING SOUTH
ELEVATION



EXISTING WEST
ELEVATION

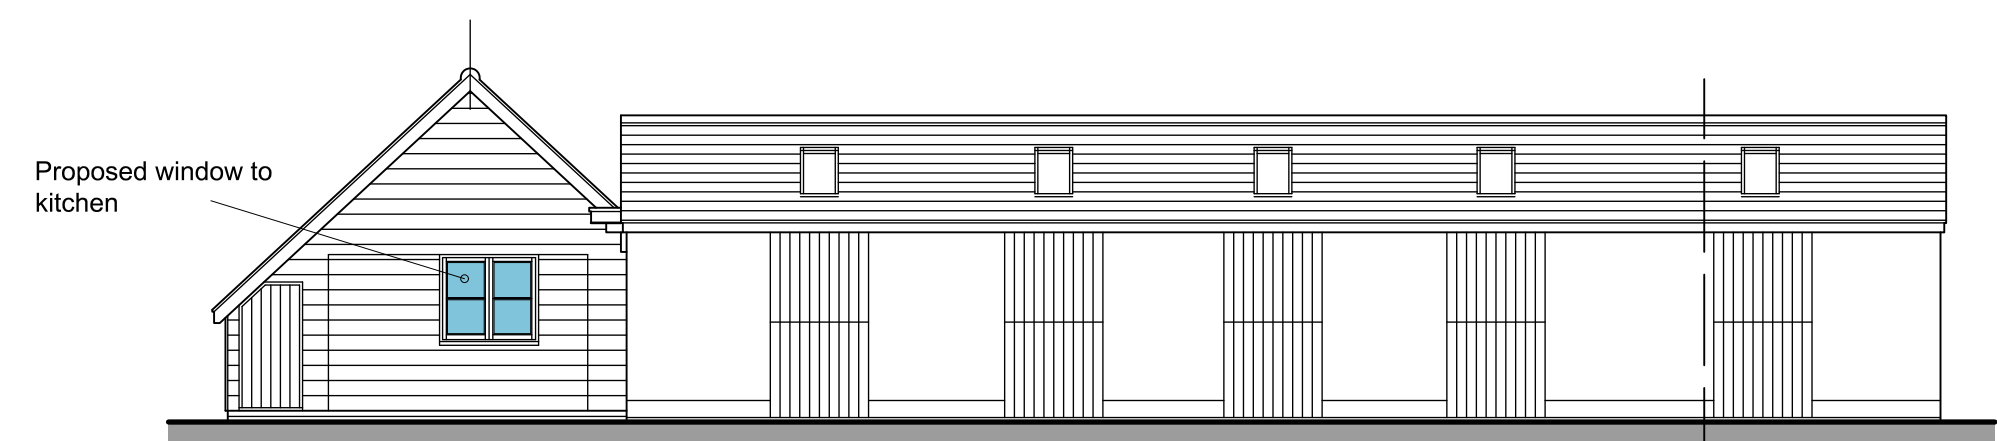


PROPOSED NORTH
ELEVATION

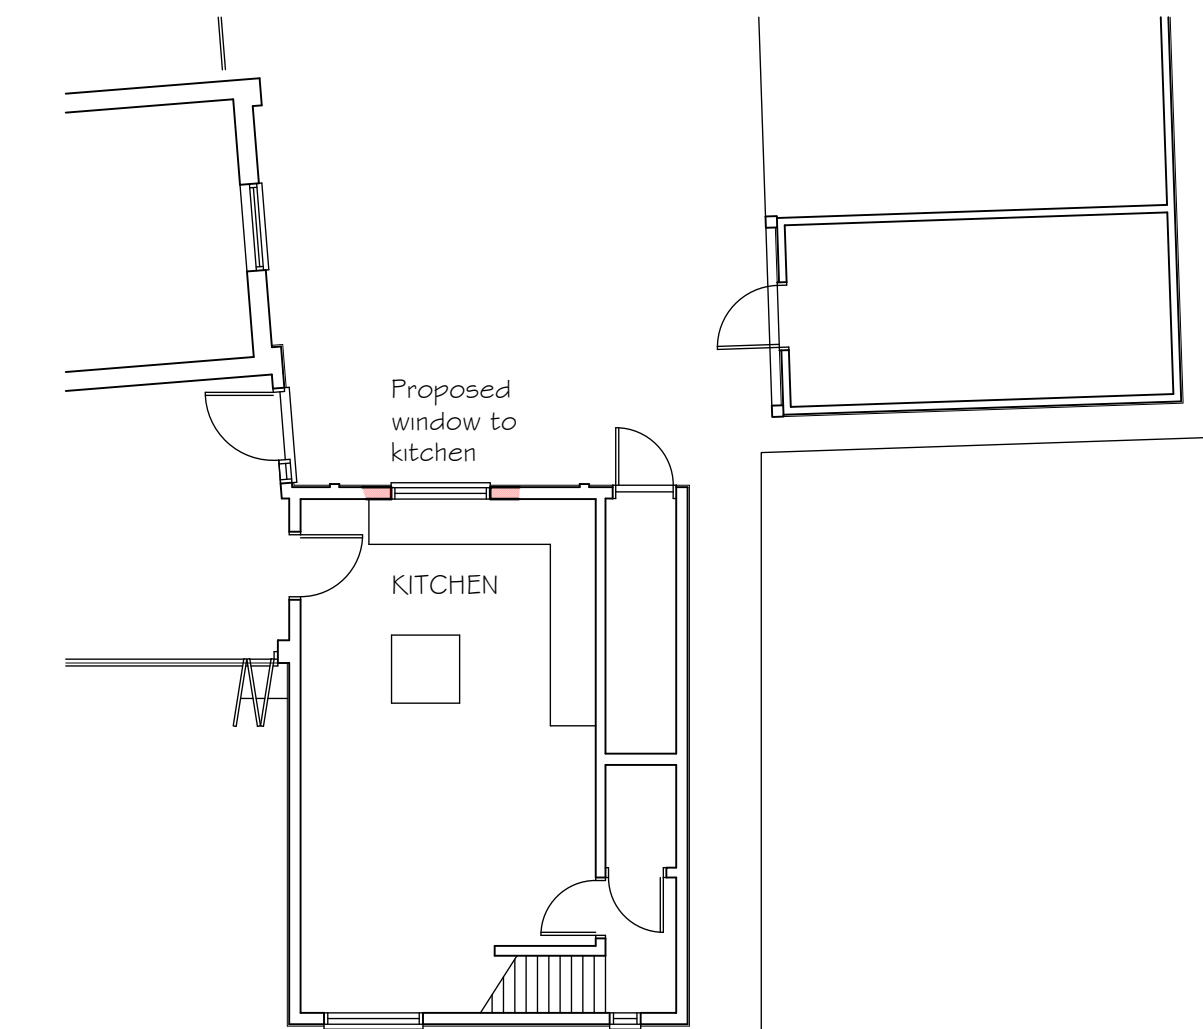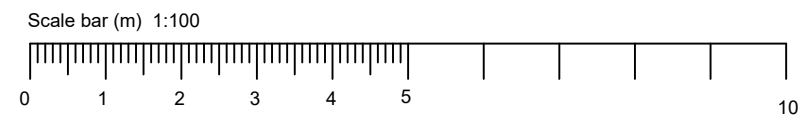


PROPOSED GROUND
FLOOR PLAN (PART ONLY)





EXISTING GROUND
FLOOR PLAN

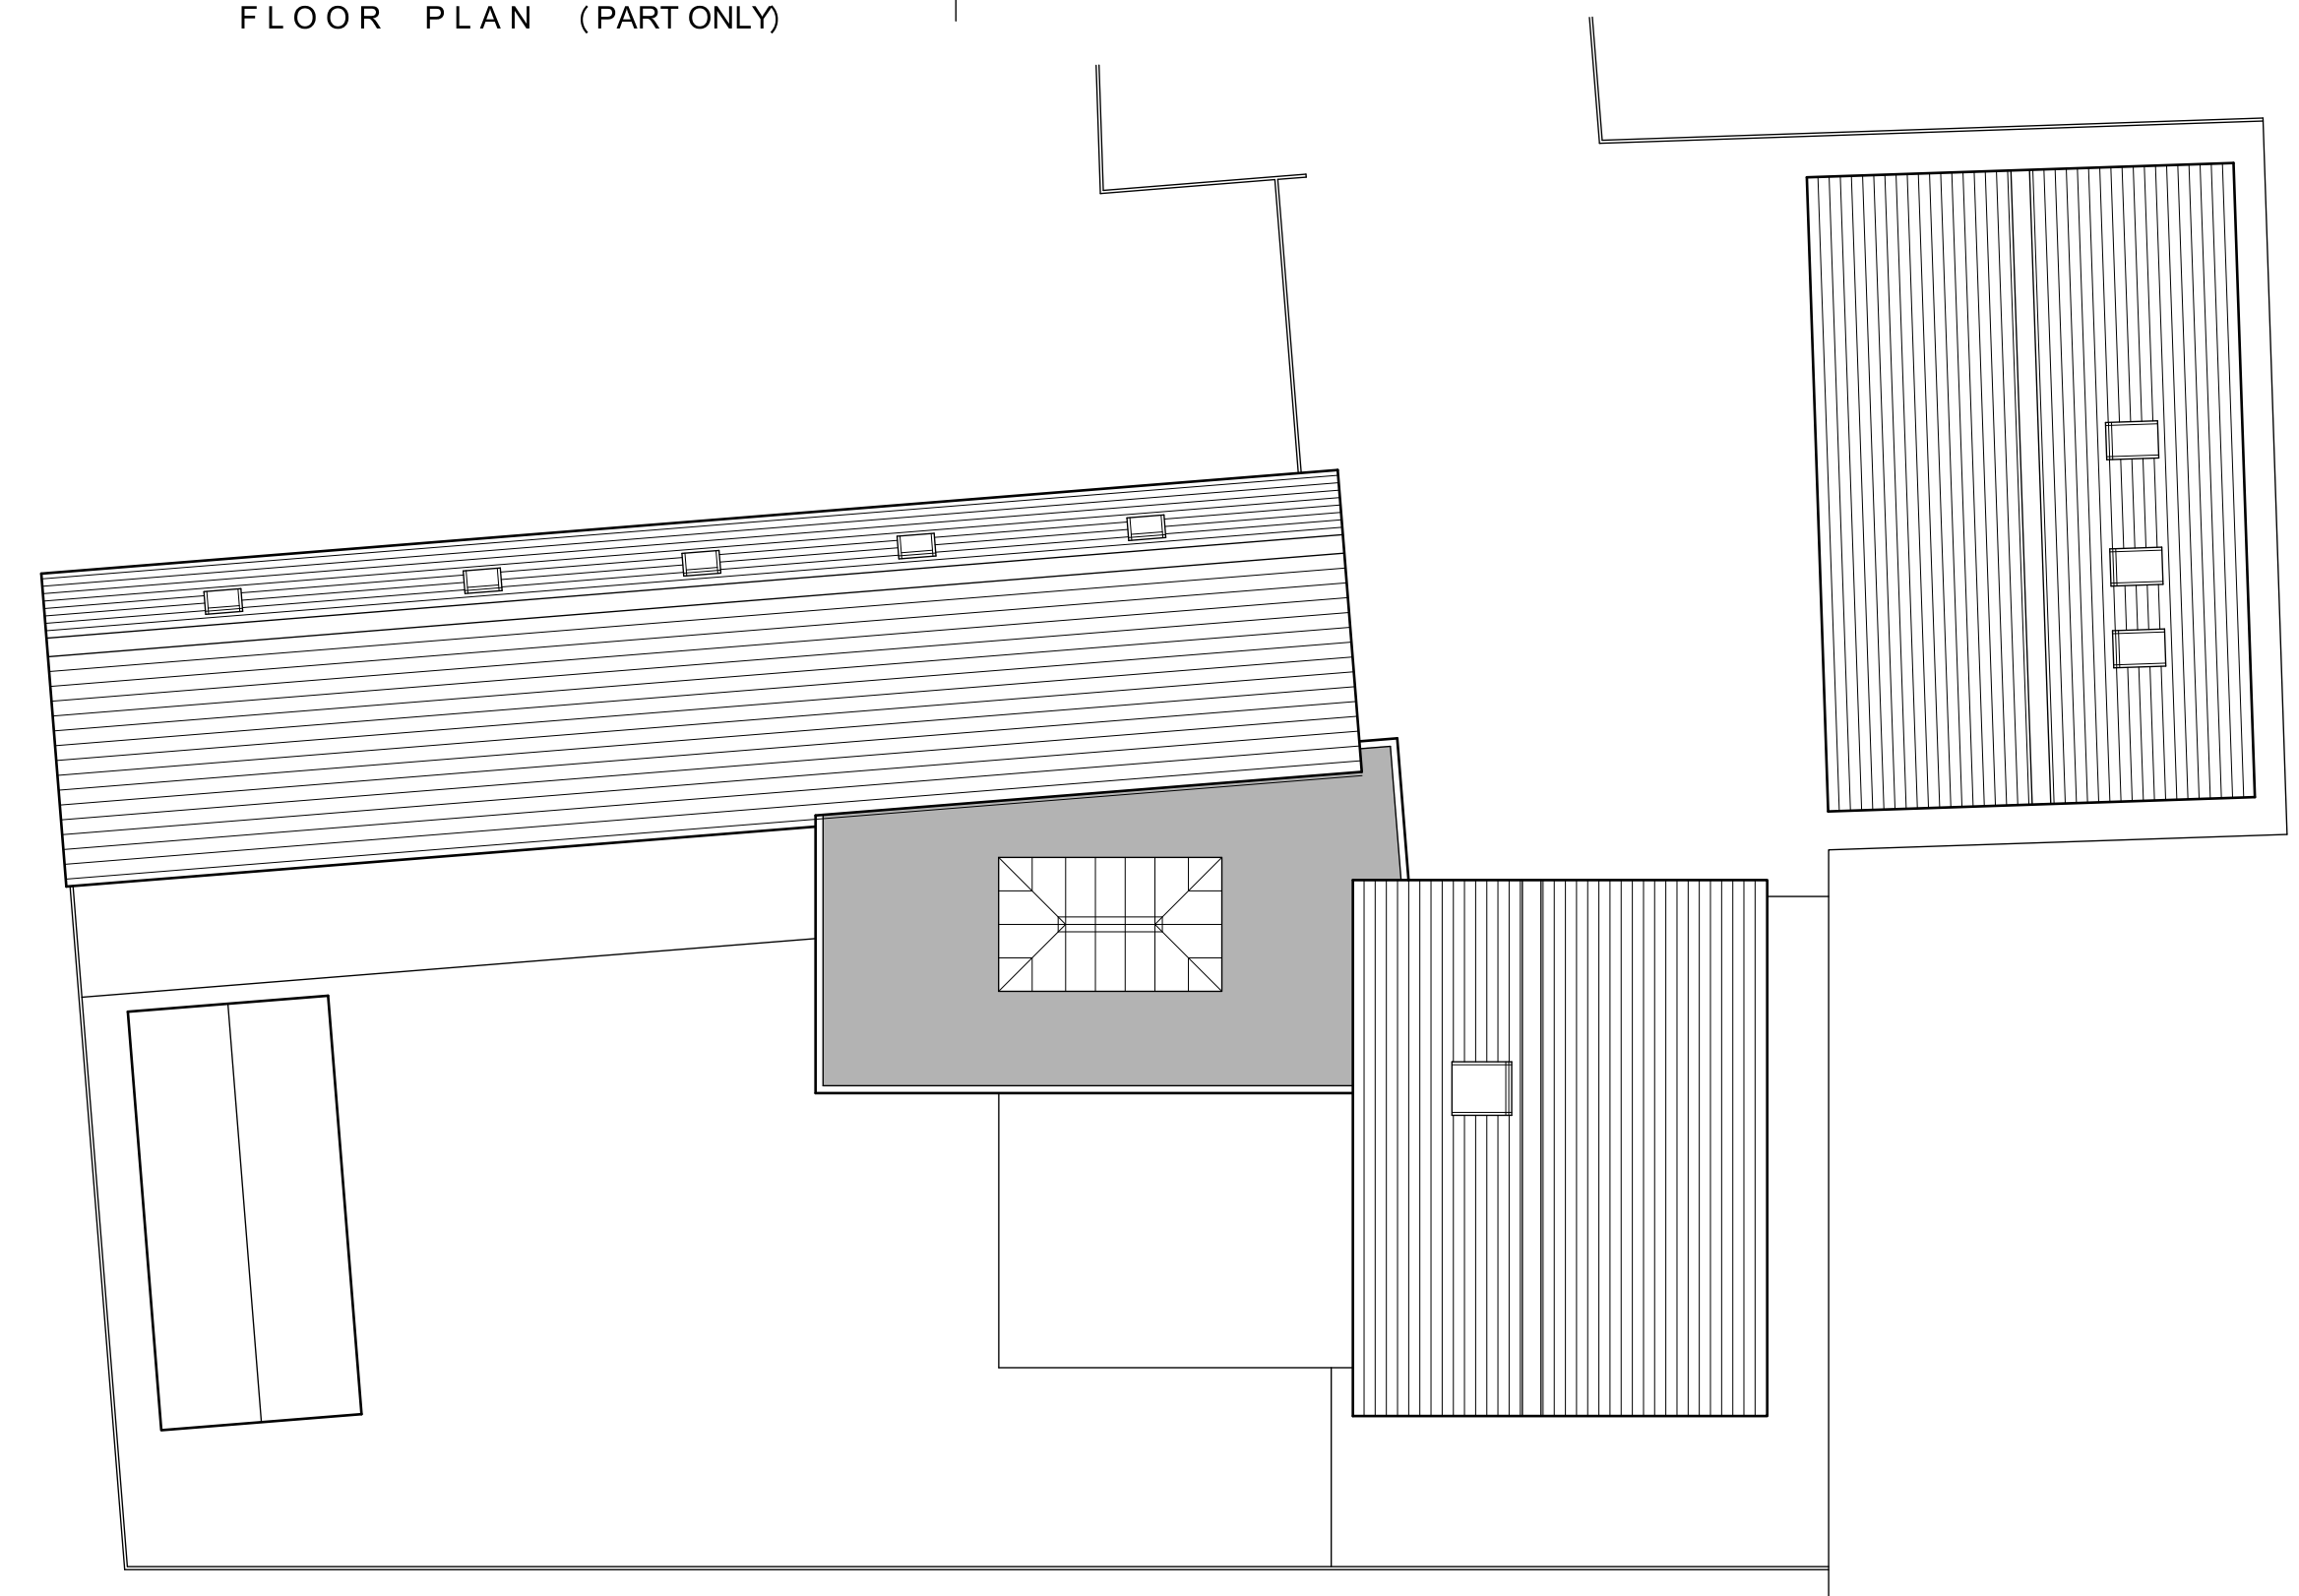

EXISTING ROOF PLAN

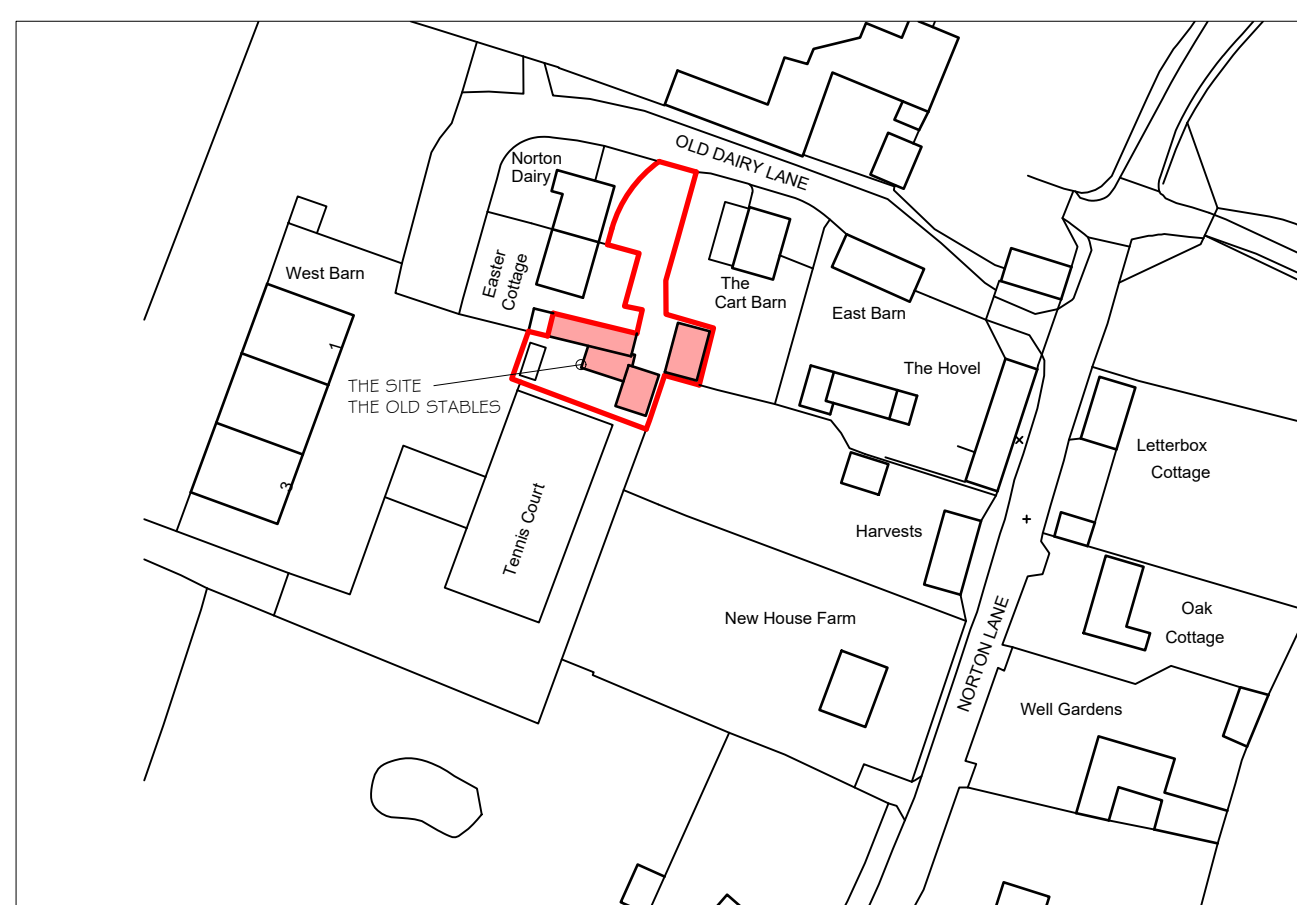

LOCATION PLAN
1:1250

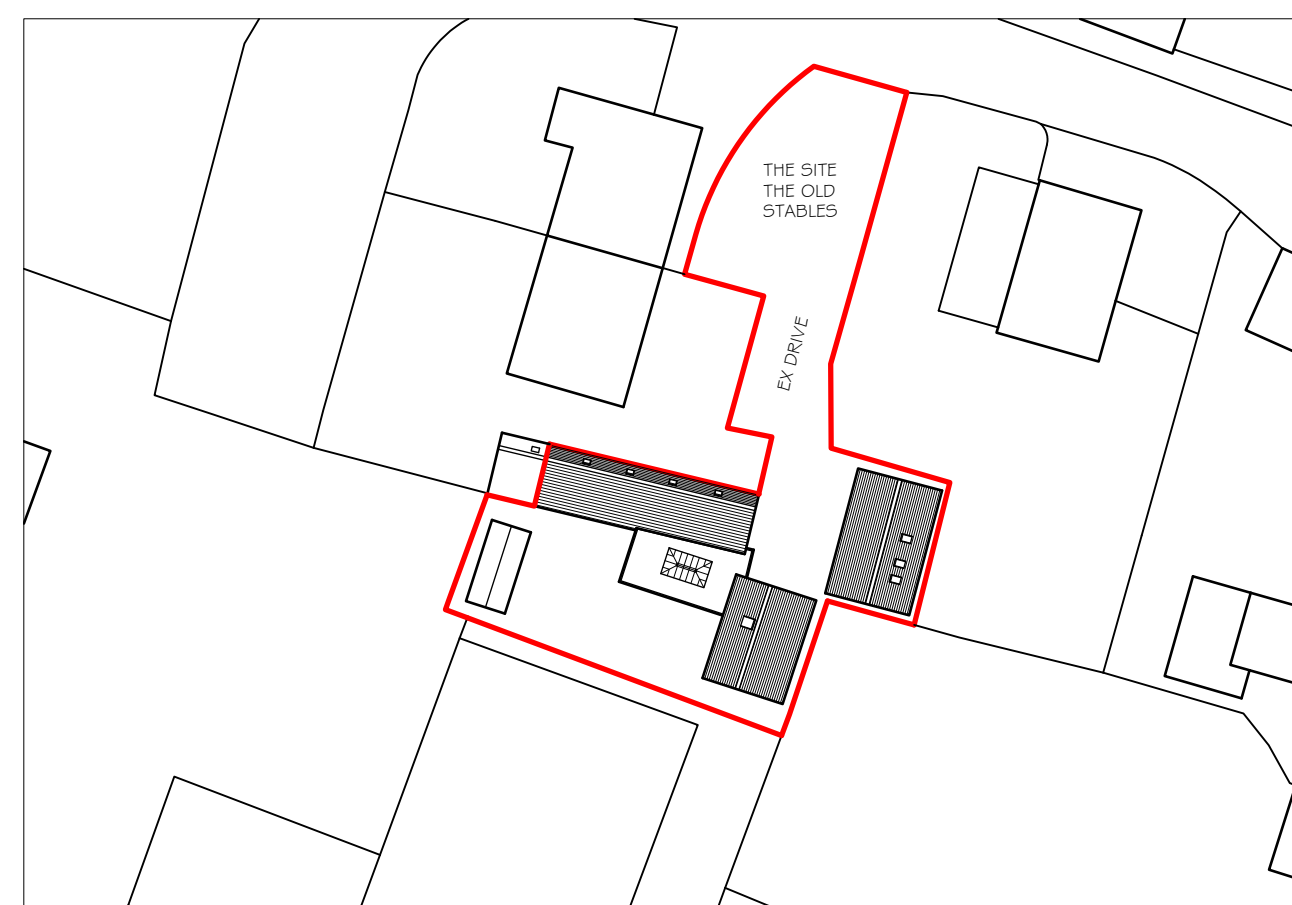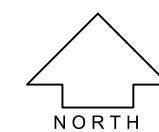

BLOCK PLAN
1:500

THE OLD STABLES
OLD DAIRY LANE
NORTON
ALDINGBOURNE

PROPOSED KITCHEN WINDOW
PLANS & ELEVATIONS

MRS F NEWMAN
1:100 @ A1

NOVEMBER 2019